


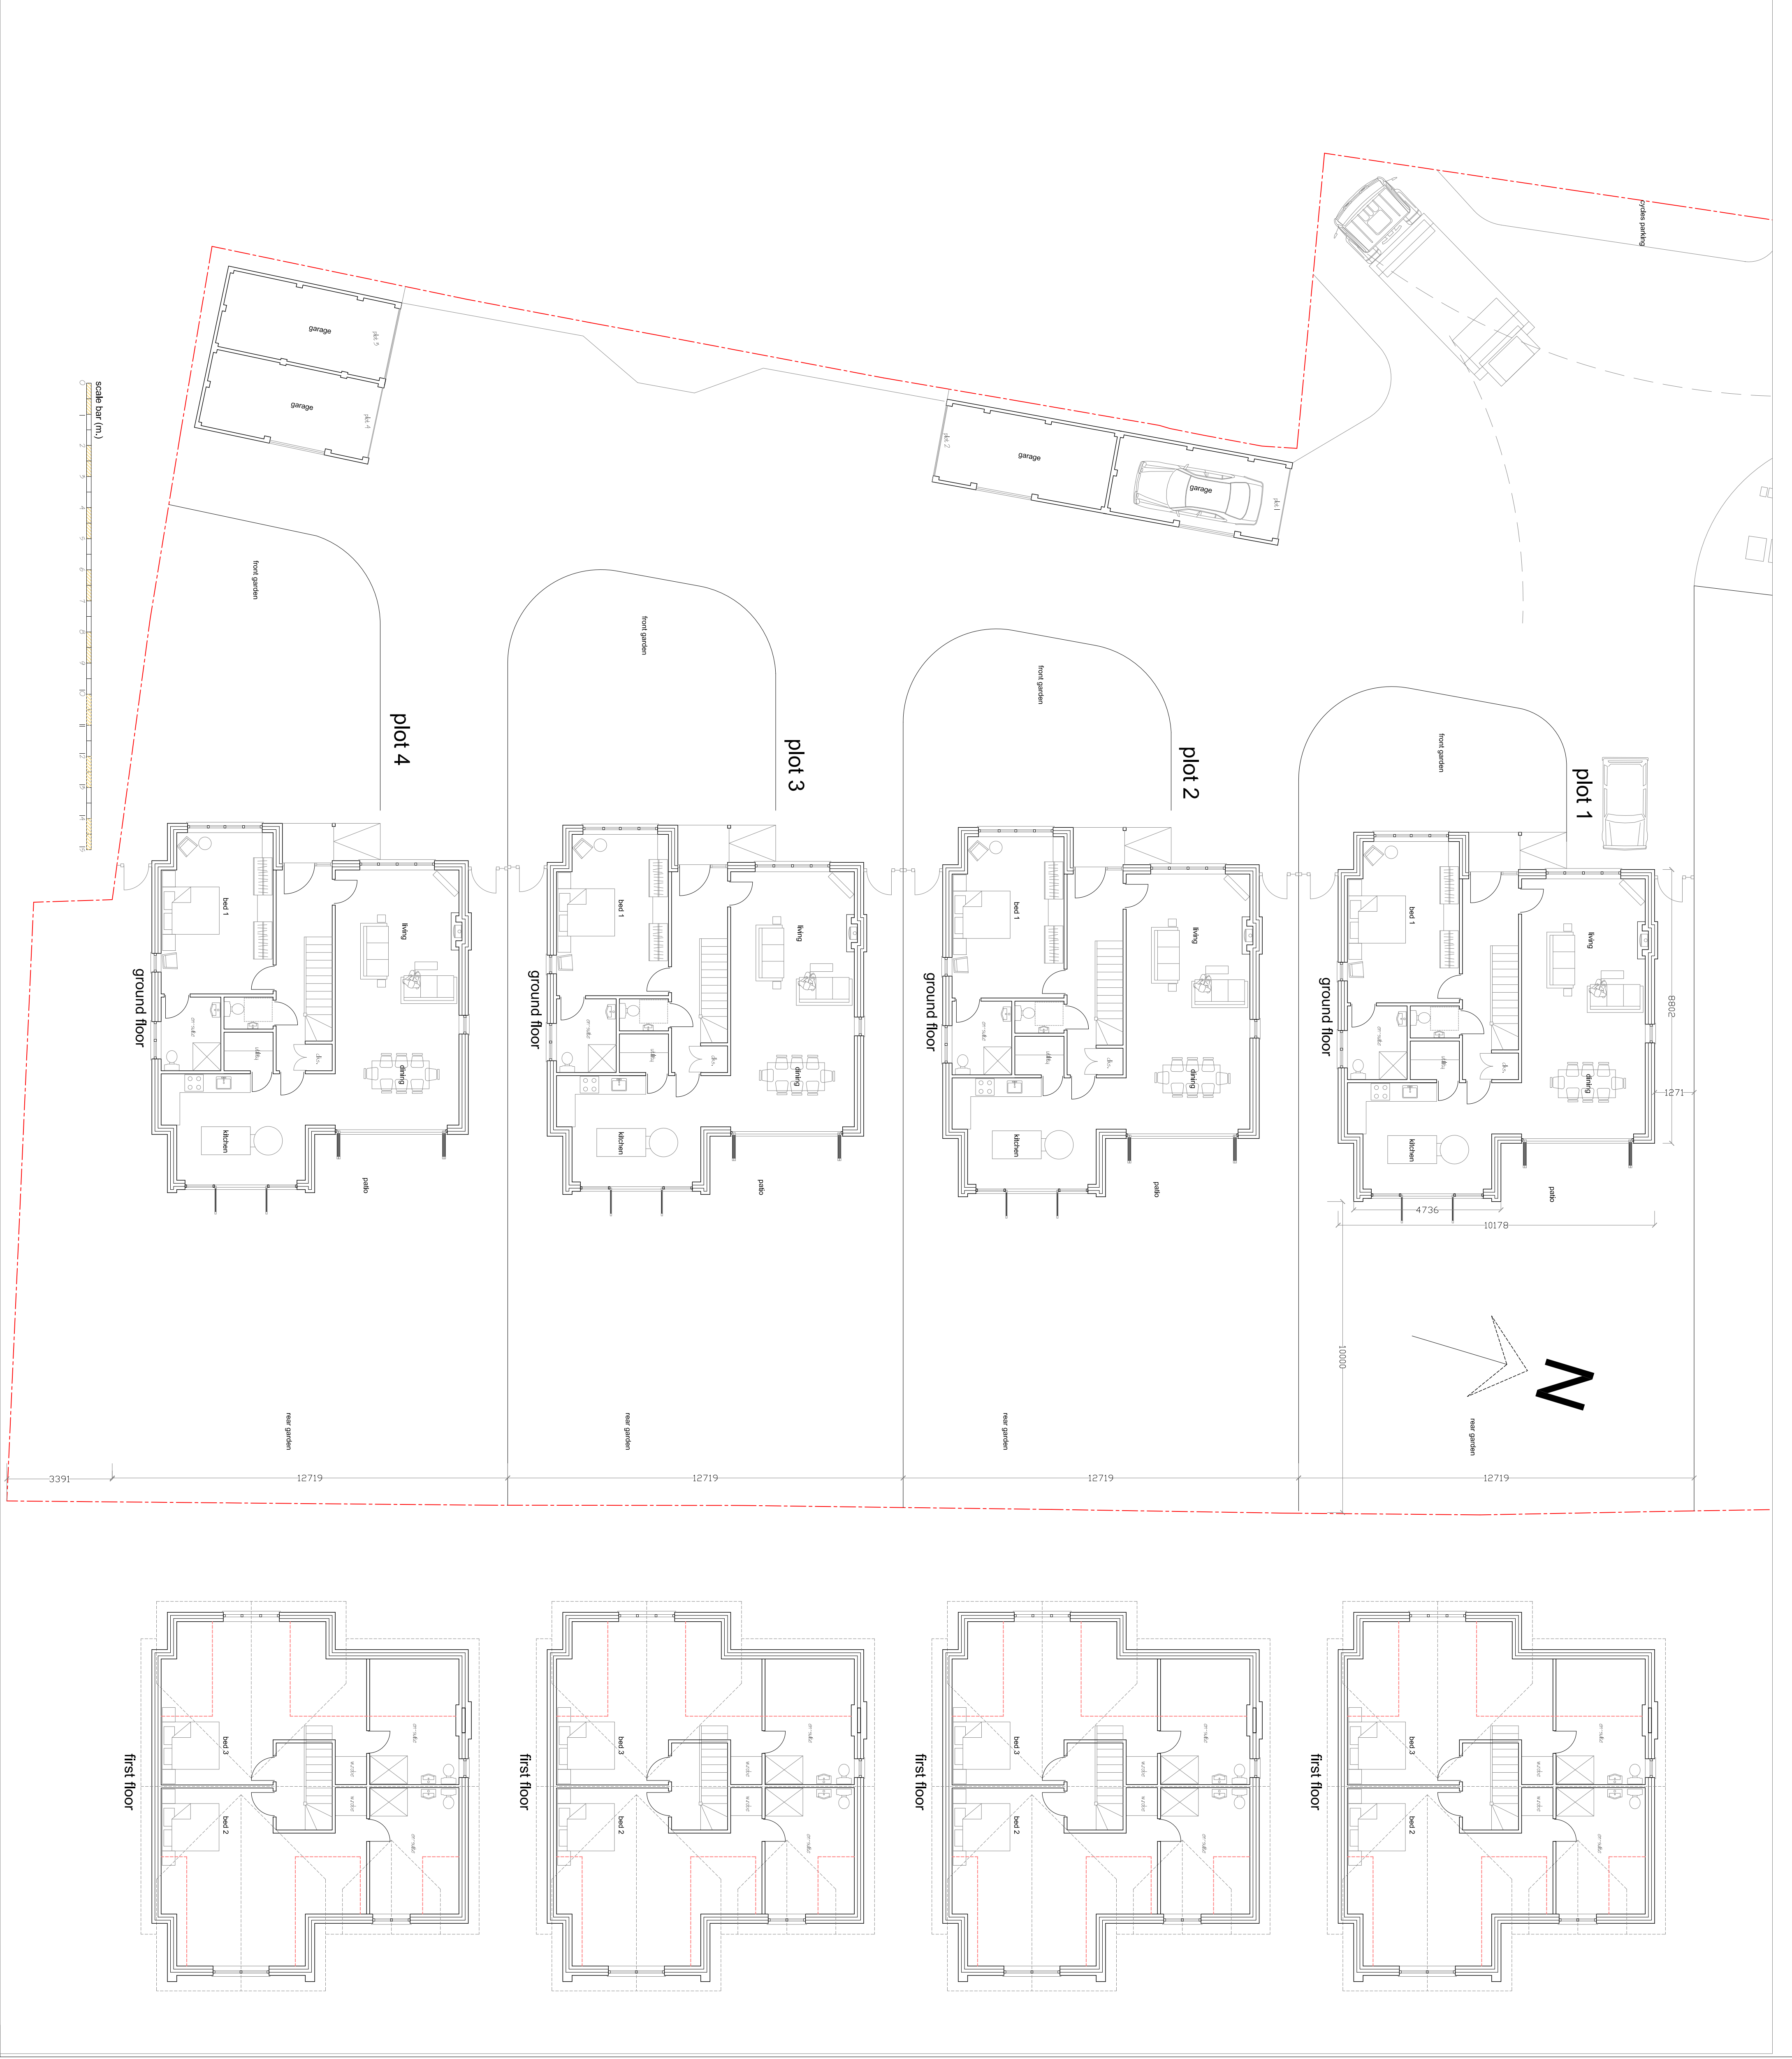

Rev.

Initial


Date

NOTES

A	sed	28.2.17	north point added
---	-----	---------	-------------------

SED

A S S O C I A T E S

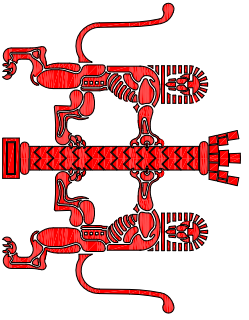

R I B A

CHARTERED
ARCHITECT

18 Russell Green Close Purley CR8 2NR
Tel : 020 8648 0293
Fax: 020 8645 9882
Mobile: 07956 166482
Email: easton@rribachitect.co.uk

☐ CLIENT

☐ PROJECT

☐ TITLE

Mr A Cornell

44 Ferrieham Lane, Ferrieham, Worthing
BN12 5LU
Proposed four bungalows

House plans

SCALE

DATE

DRAWN

DWG No.

1:100 @ A1

16.06.2017

sed

628-04

rev. A