


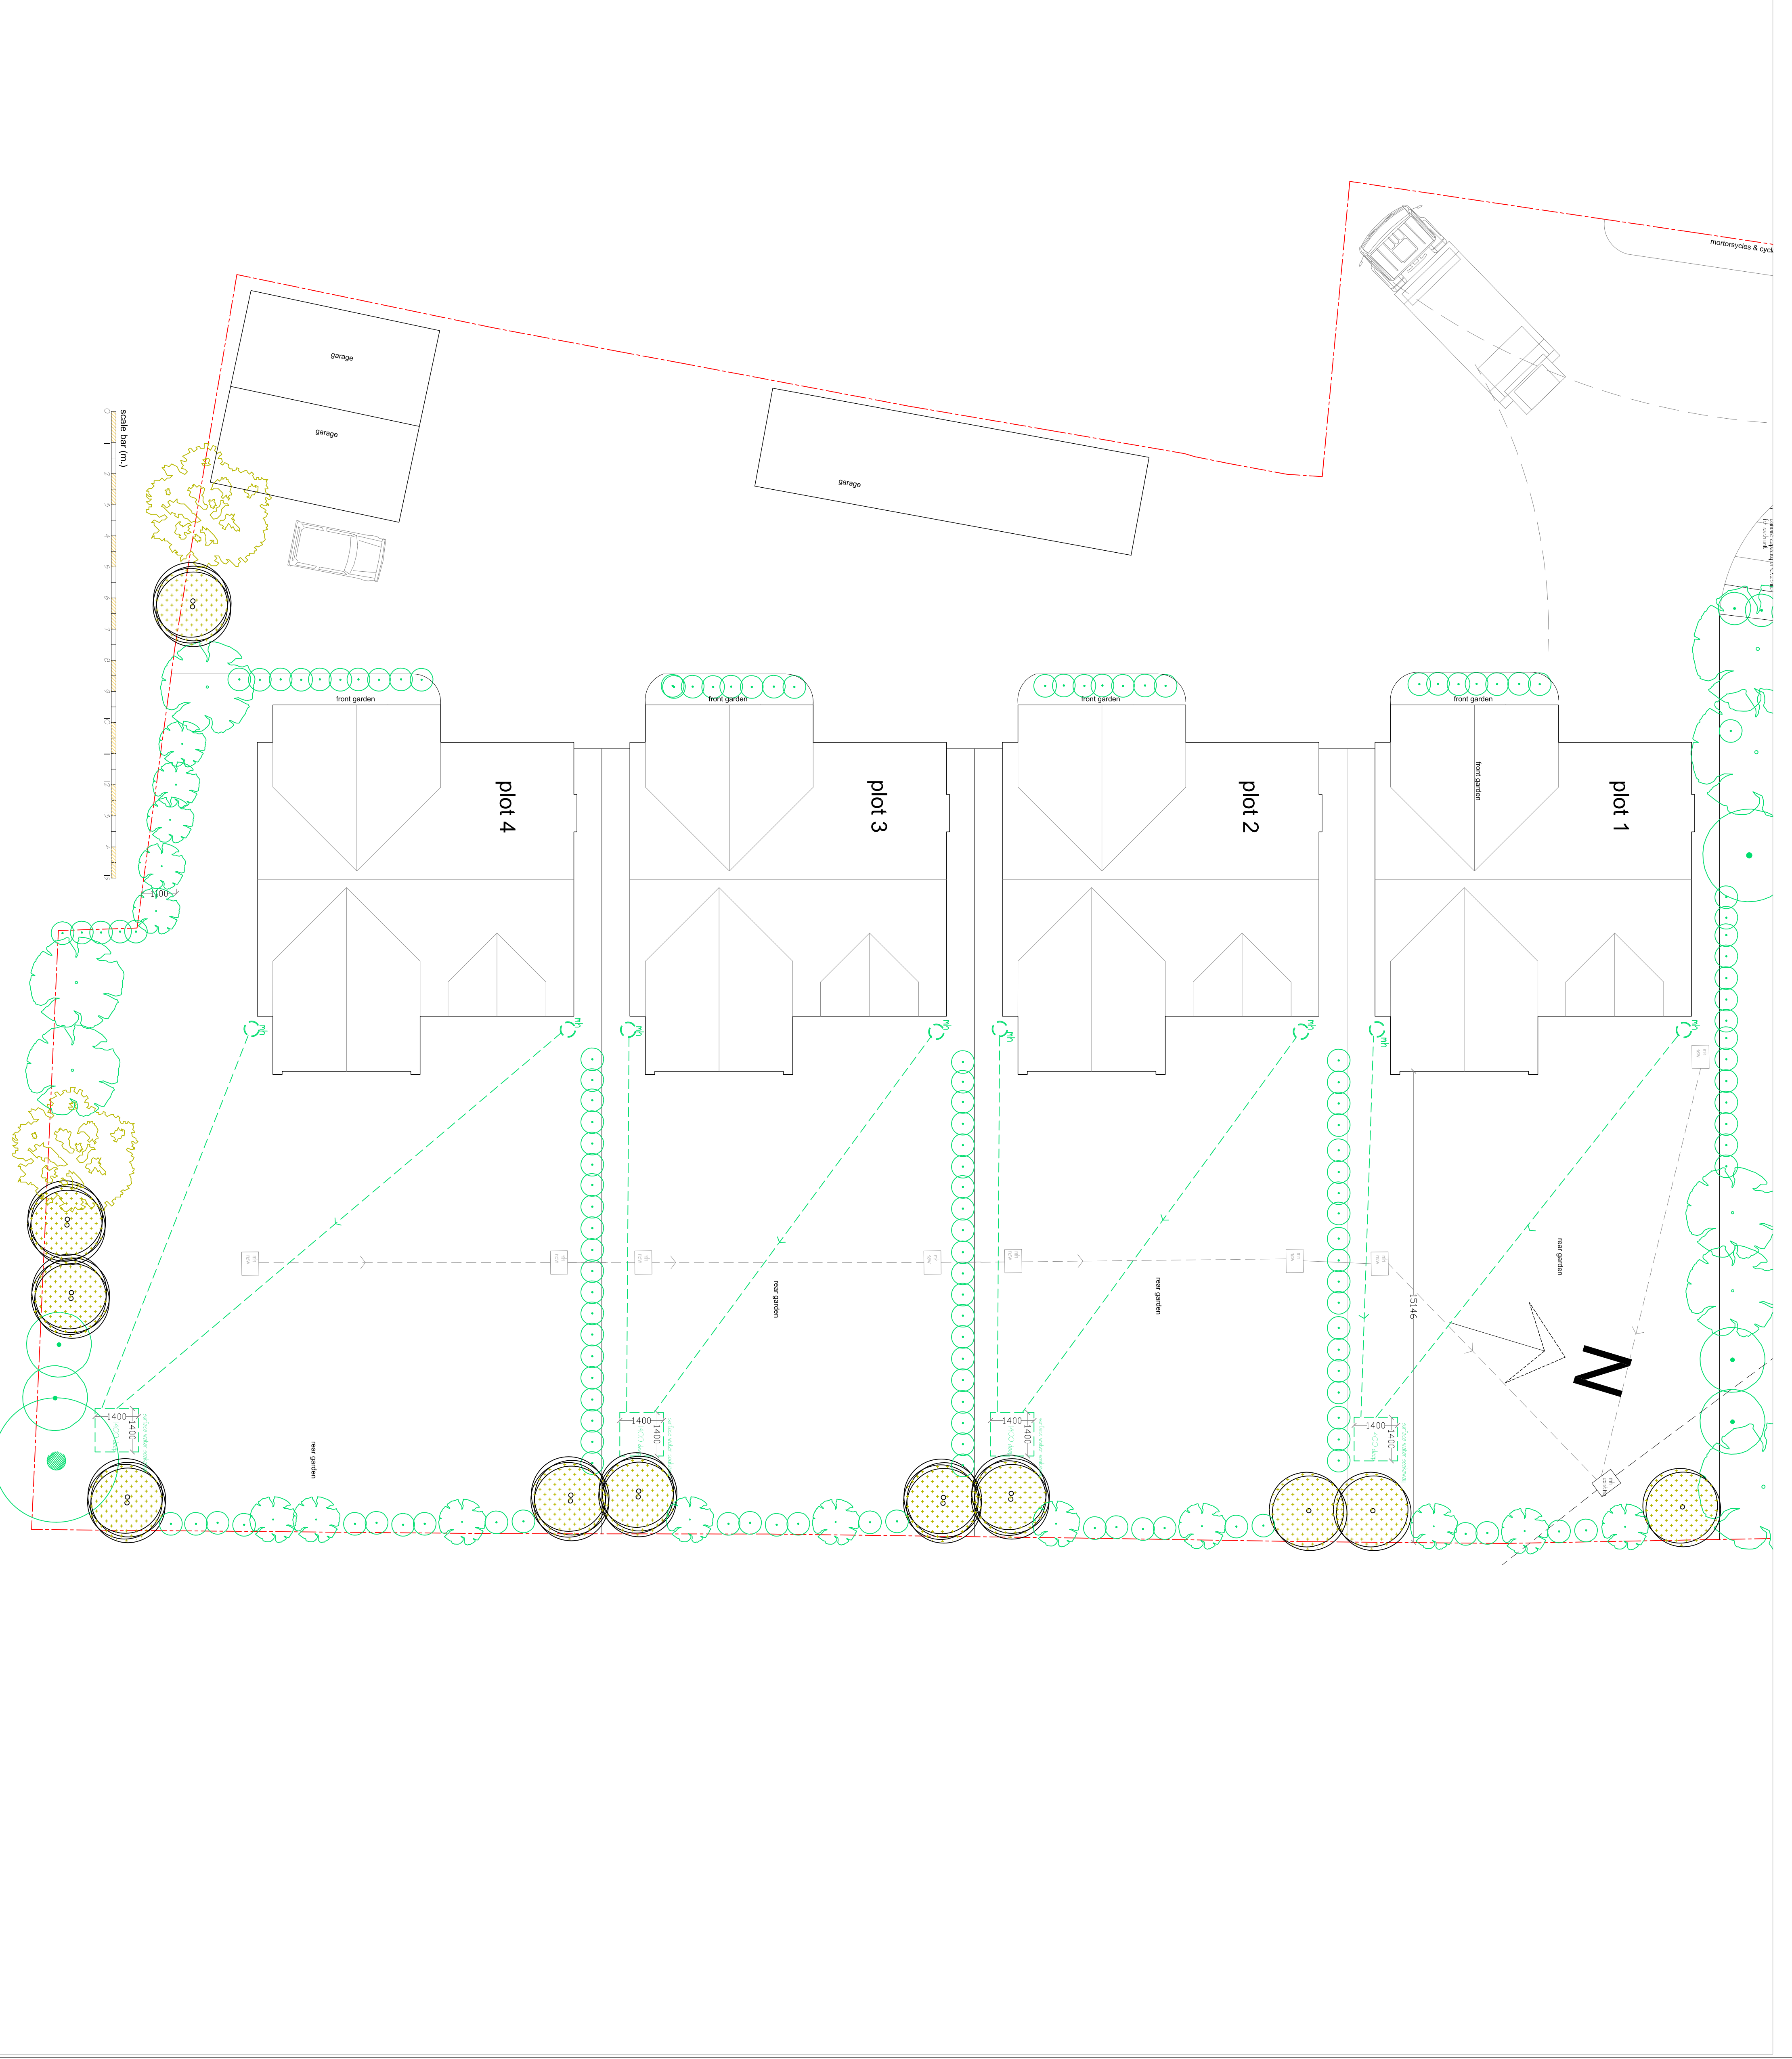

Rev.

Initial

Date

NOTES

A

sed

28.7.17

north point added

B

sed

13.10.17

- all four units shifted westward
- all four units shifted northward
- all four garages made bigger
- side layout revised slightly to accommodate the above changes

C


sed

22.11.17

- Parking revised in compliance

SED

ASSOCIATES

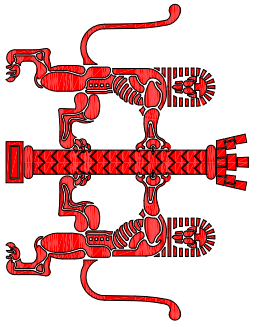

RIBA

CHARTERED
ARCHITECT

18 Russell Green Close Purley CR8 2WR

Tel : 020 8658 8239

Fax: 020 8645 3982

Mobile: 07956 165482

Email: enquiries@arcorchitect.com

Mr A Cornell

44 Ferrieham Lane, Ferrieham, Worthing

BN12 5LJ

Proposed four bungalows

Rooft plans

SCALE 1:100 @ A1

DATE 14.05.2017

DRAWN sed

DWG No. 628-03 rev. C

ARUN DISTRICT COUNCIL FG11517PL