


Planning Note:-

Access and traffic signals are controlled by pre-commencement planning condition attached to Appeal Decision Notice APP / C3810 / W / 17 / 3166634.

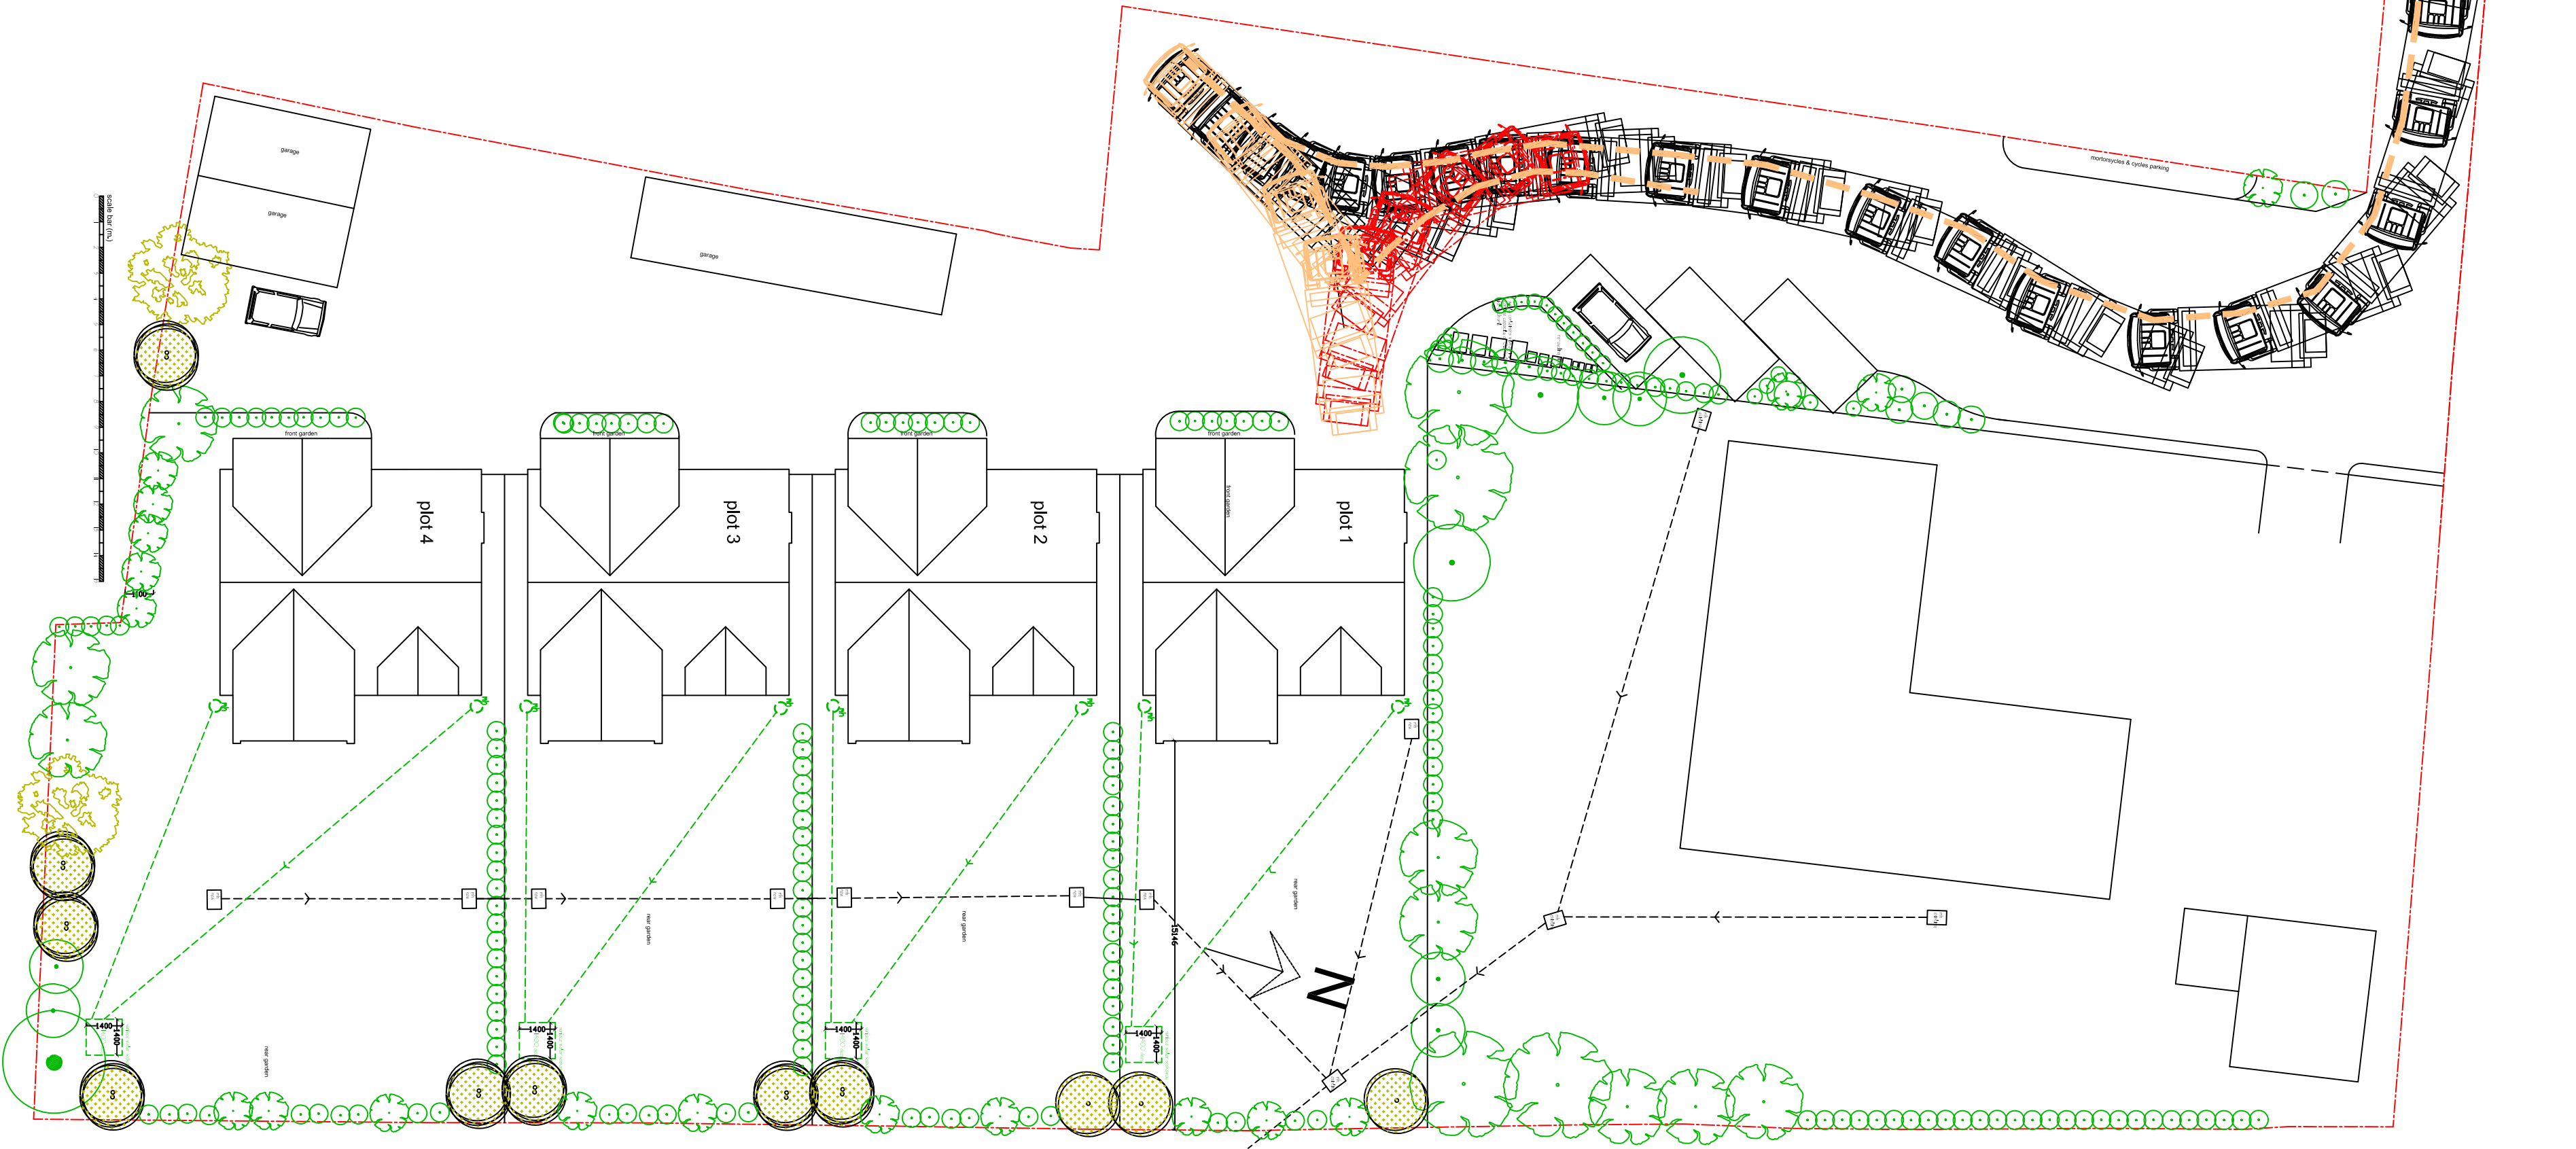

plot no.	house type	no. of bedrooms	gross int. floor area sq.m	garage	off st. parking
1	terraced	3	1575	u/s	u/s
2	terraced	3	1575	u/s	u/s
3	terraced	3	1575	u/s	u/s
4	terraced	3	1575	u/s	u/s



5559WELLBY
All dwellings to have a multifuel stove
This is in addition to gas-fired extension boiler central heating system.
Full calculations for the 10% energy savings over and above that required by Part L1 of the 2012 Building Regulations.


ACR Neo 15 Slim Profile Approved Multifuel Wood Burning Stove

REVISIONS

Rev.	Initial	Date	NOTES
A	sed	28.7.17	◦ north point added ◦ all four units shunted westward ◦ all four garages made bigger ◦ site layout revised slightly to accommodate the above changes
B	sed	13.10.17	
C	sed	22.11.17	Parking revised in compliance
D	sed	24.1.18	◦ swept path tracing added & slight revision to visitors parking

SED

A S S O C I A T E S

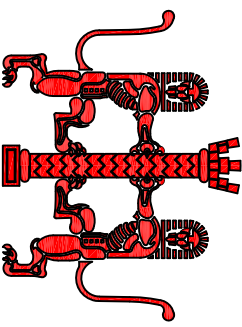

RIBA

- CLIENT
- PROJECT
- TITLE

CHARTERED ARCHITECT
18 Russell Green, Close Purley, CR8 2AR
Tel : 020 8648 0239
Fax: 020 8645 9882
Mobile 07756 166482
Email: astoun@rba.co.uk
Mr A Cornell
44 Ferrieham Lane, Ferring, Worthing BN12 5LJ
Proposed four bungalows
Site layout block plan
SCALE 1:200 @ A1
DATE 14.05.2017
DRAWN sed
DWG No. 628-02 rev. D