
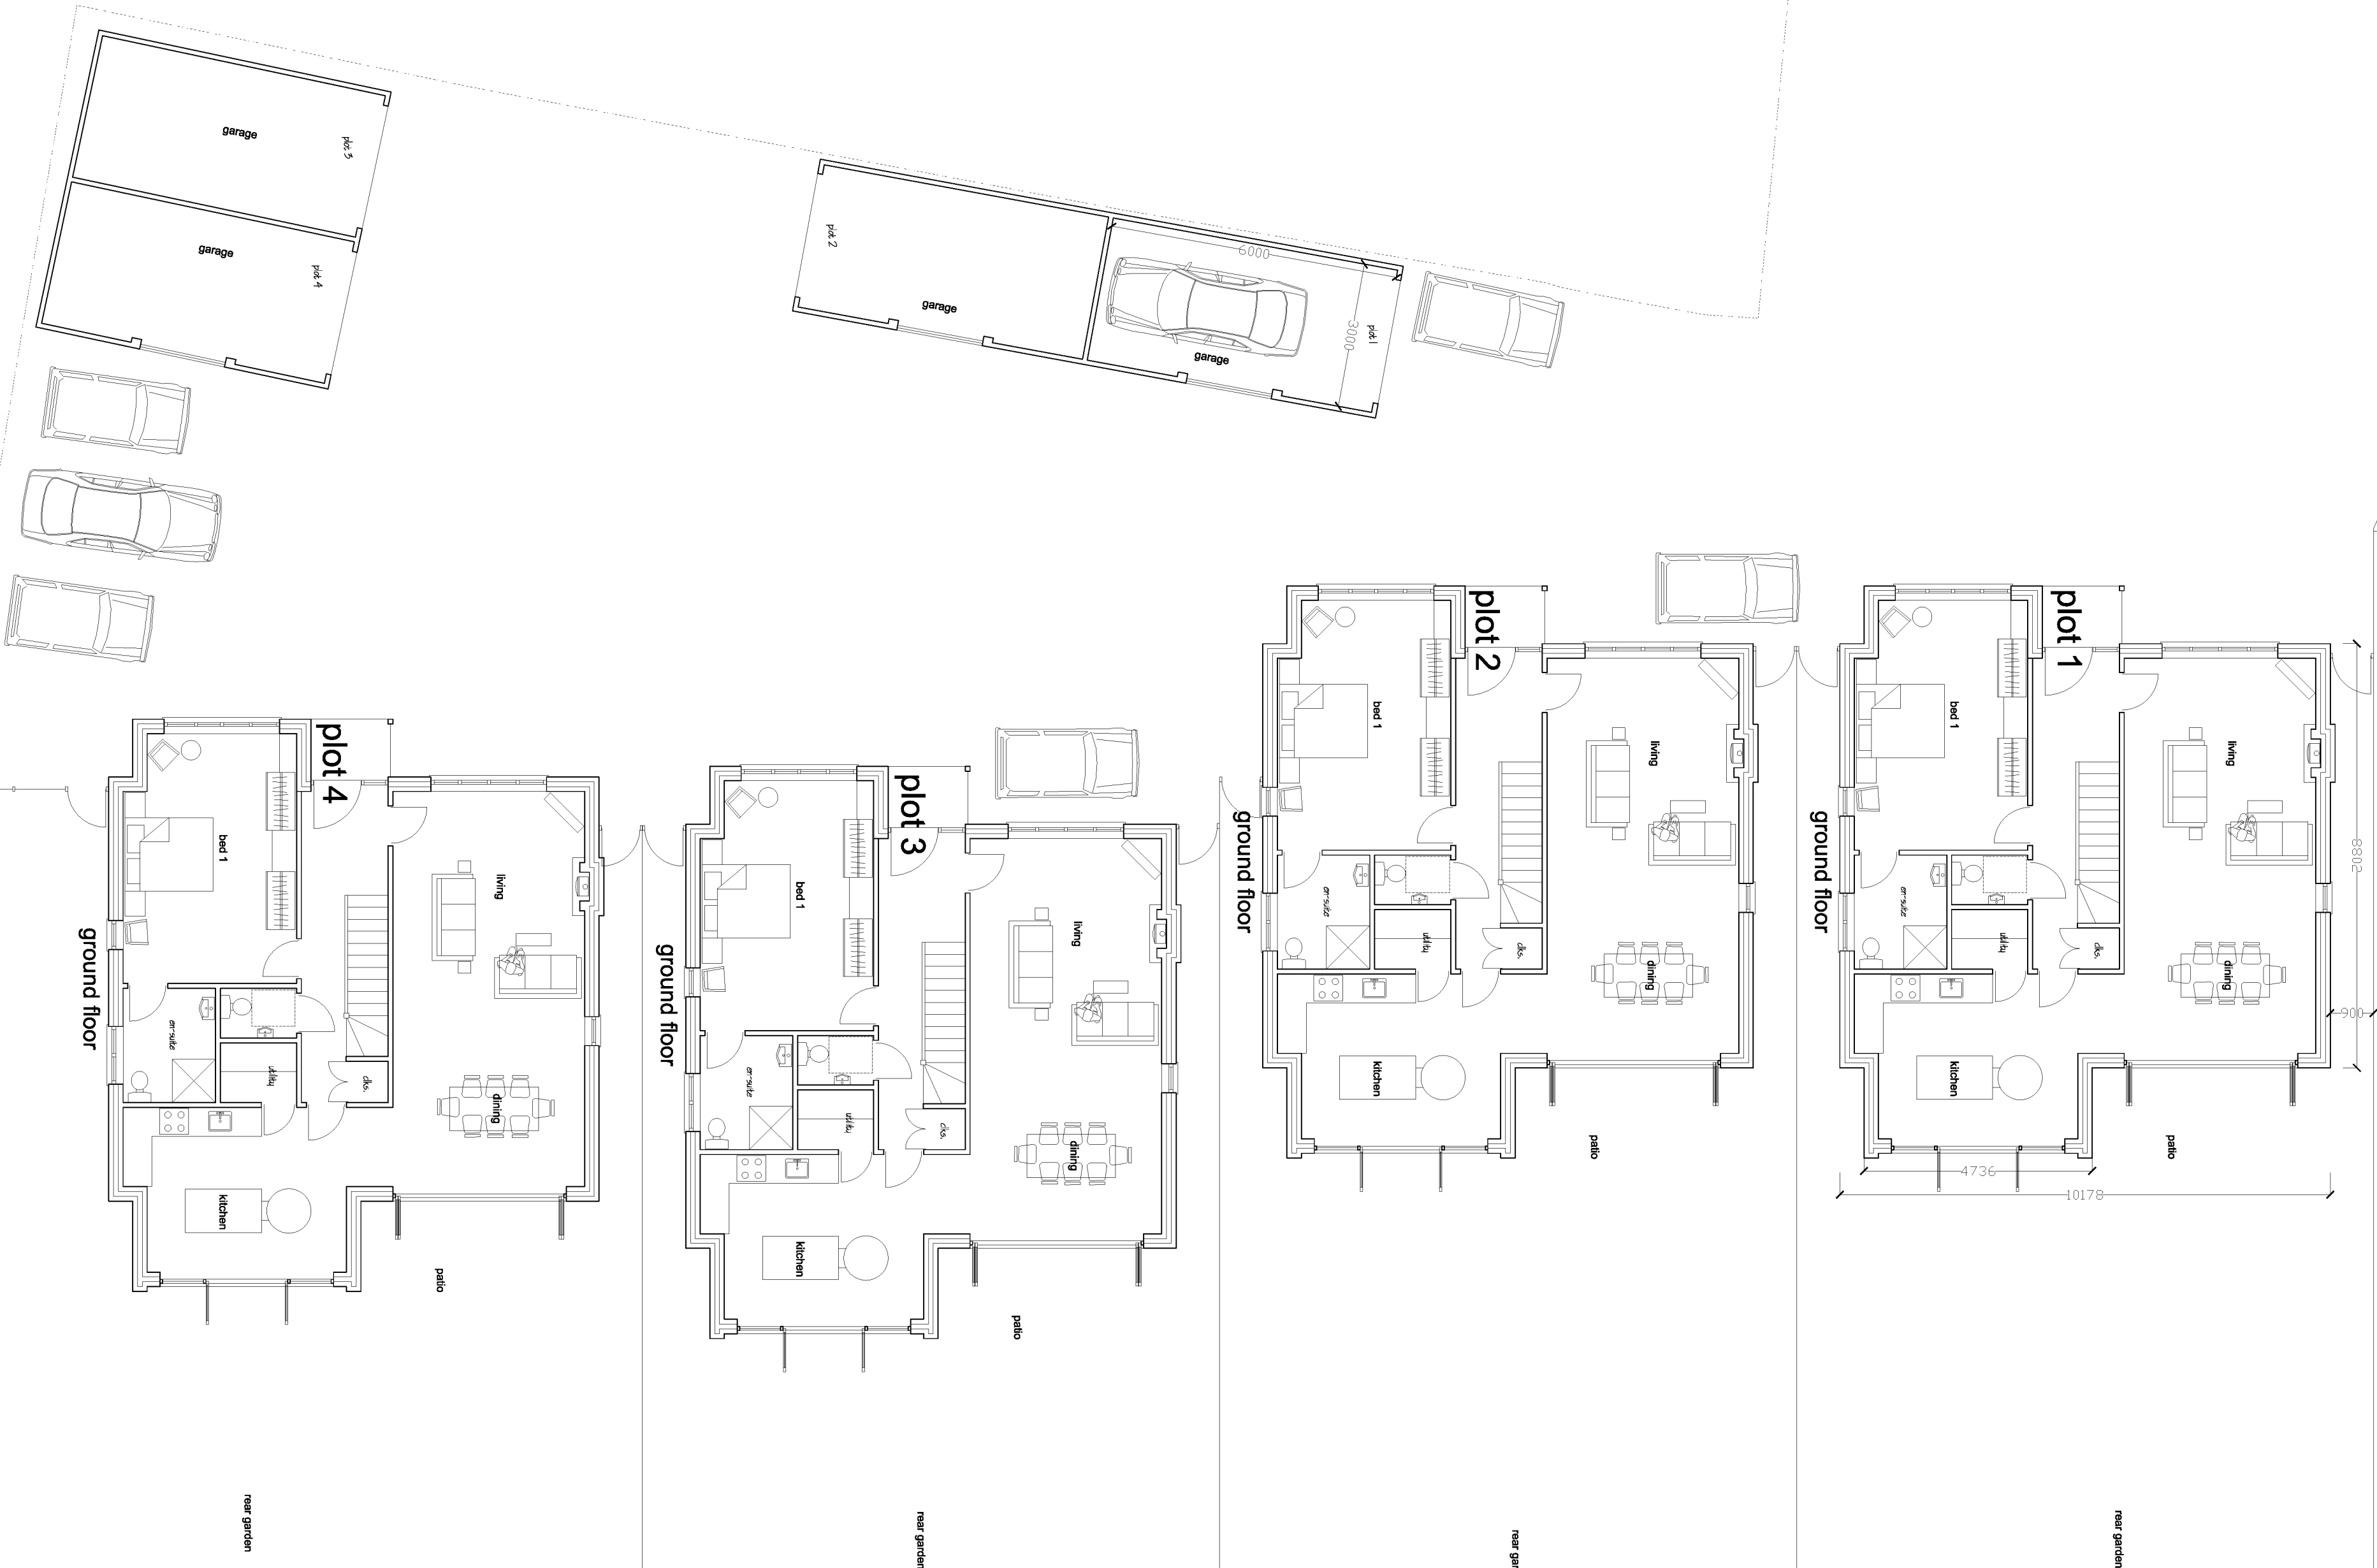


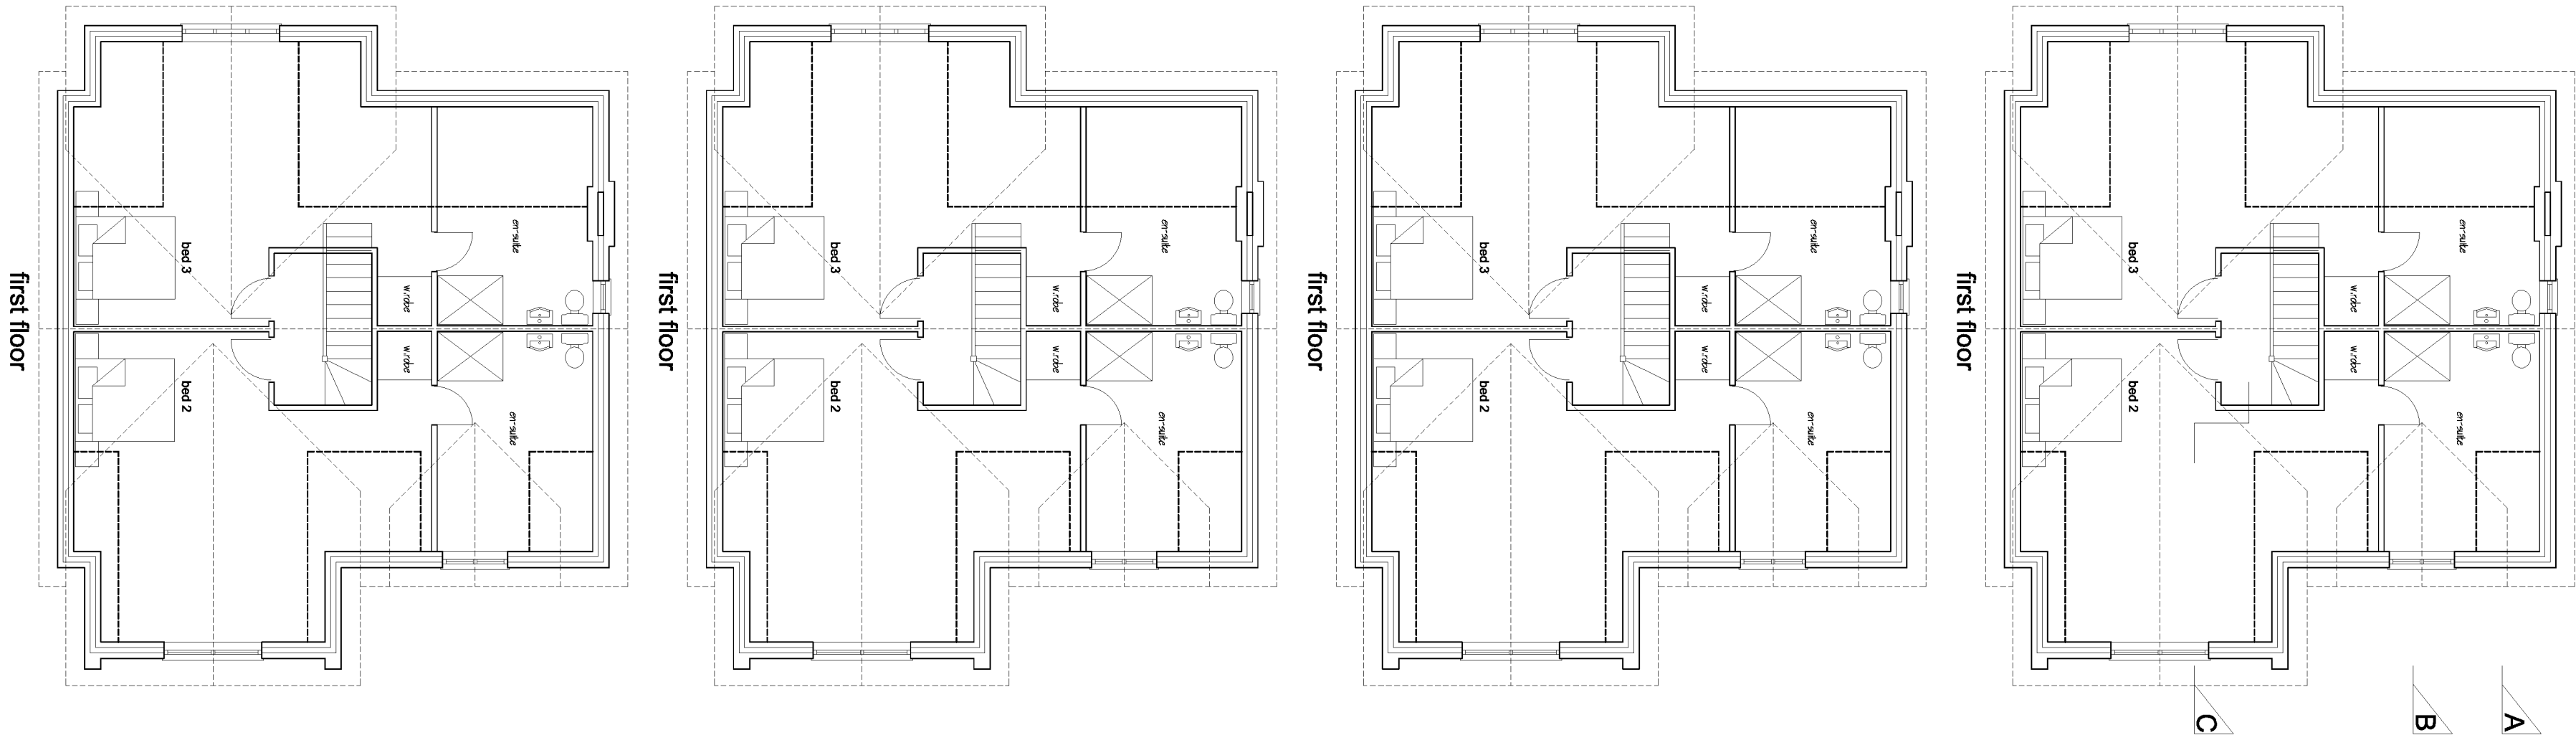


Rev.	Initial	Date
------	---------	------

- | Rev. | Initial | Date | NOTES |
|------|---------|----------|--|
| A | sed | 28.2.17 | north point added |
| B | sed | 13.10.17 | all four units shunted westward
all four garages note bigger
site layout revised slightly to accommodate the above changes |
| C | sed | 22.11.17 | Parking revised in compliance |
| D | sed | 24.1.18 | swept path trucking added & slight revision to visitors parking |
| E | sed | 26.2.18 | plot 1 & 2 houses shunted towards the front
plot 1 & 2 houses shunted towards the front
tarden garage shunted slightly |

SED

A S S O C I A T E S

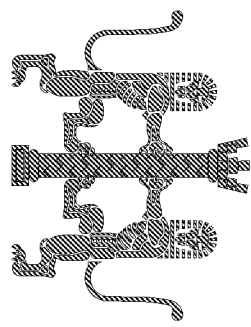

RIBA

Mr. A Cornell

44 Ferringham Lane, Ferring, Worthing

Proposed four bungalows

House plans

SCALE 1:100 @ A1

DATE 16.06.2017

DRAWN sed

DWG No. 628-04 rev. E