



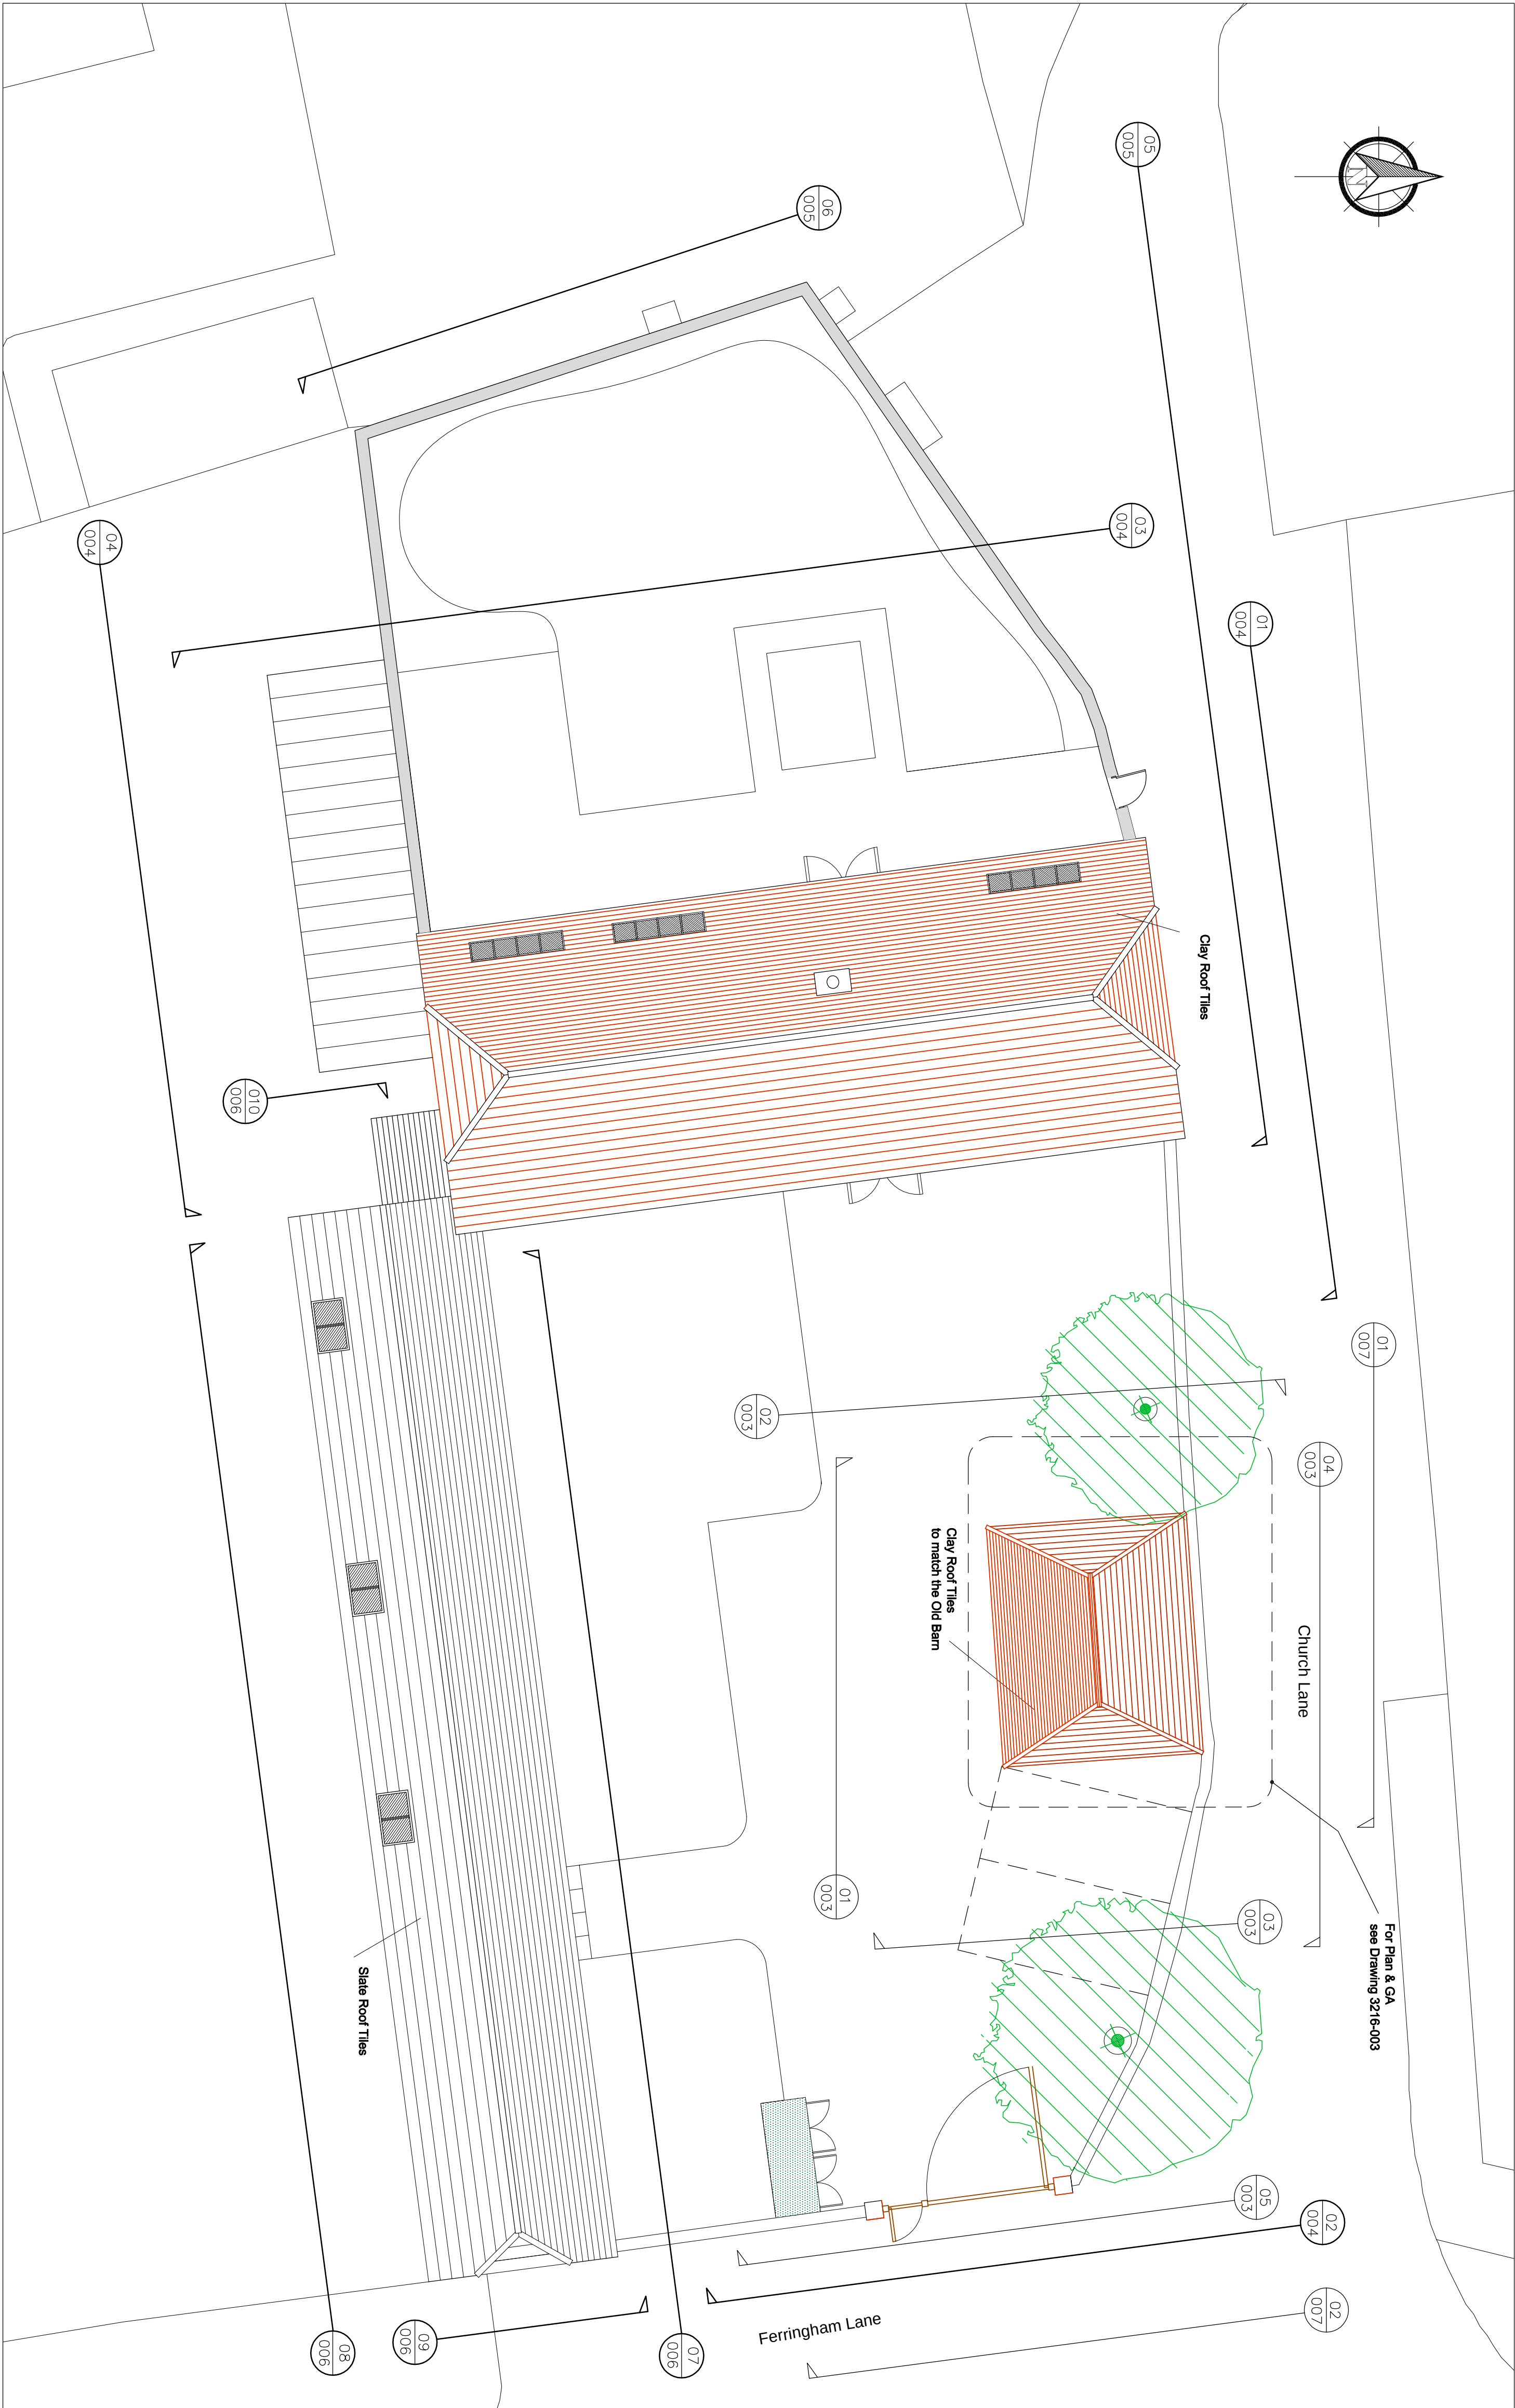

For Plan & CA
See Drawing 3216-003

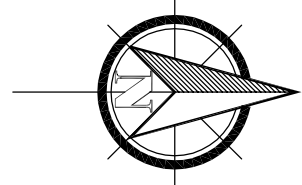

PLANNING
ISSUE

NOTES :

DATE	REV.	COMMENTS
10-08-12	A	Planning issue

felboo
designs

1 Fowcombe, South Heding, Peterhead GU31 9PL
Tel: 01726 82 86 88
email: felboodesigns@btinternet.com

Bolrush Developments - The Old Barn - Ferring

Proposed Roofs - Plan

DRAWING NO. **3216-001** DRAWN **AF** SCALE **1:100 A1** DATE **Oct12** REV. **A**

This scheme is subject to town planning and all other necessary consents. Dimensions, areas and levels where given are only approximate and subject to site survey. All dimensions are to be checked on site. Dimensions are to be reported to the architect/supervising officer before work commences. Figured dimensions only are to be taken from this drawing. This drawing is to be read in conjunction with all relevant consultants' and other drawings and specifications. Variations are to be notified to the architect/supervising officer before the affected work commences.