
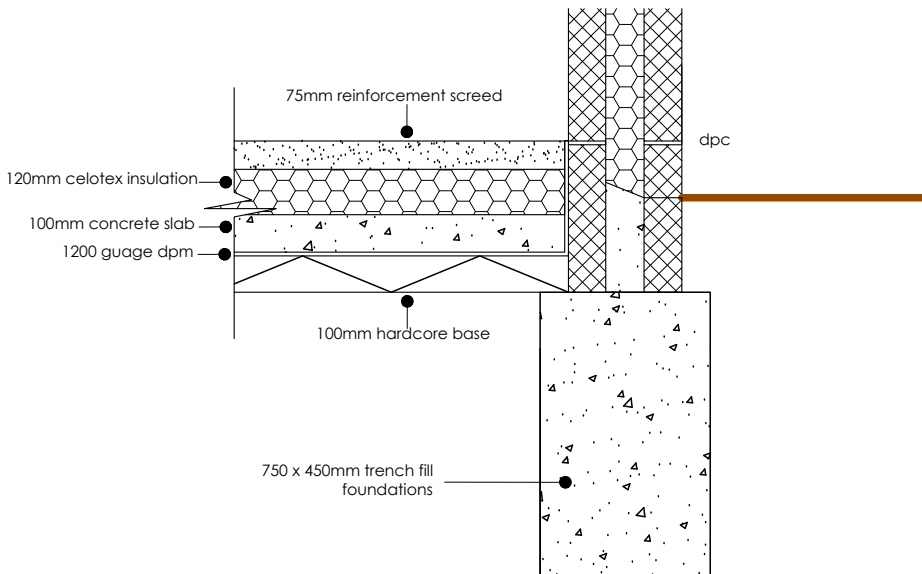
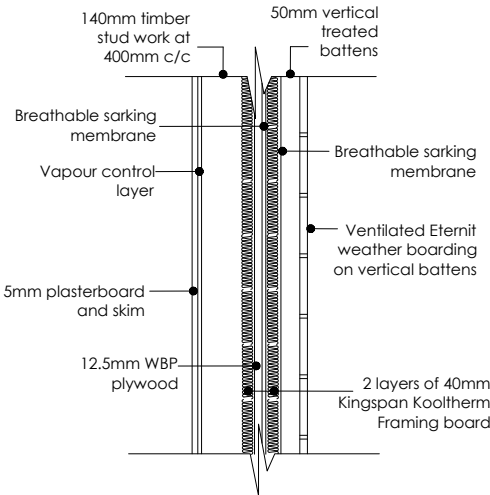
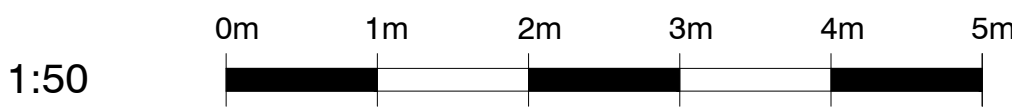


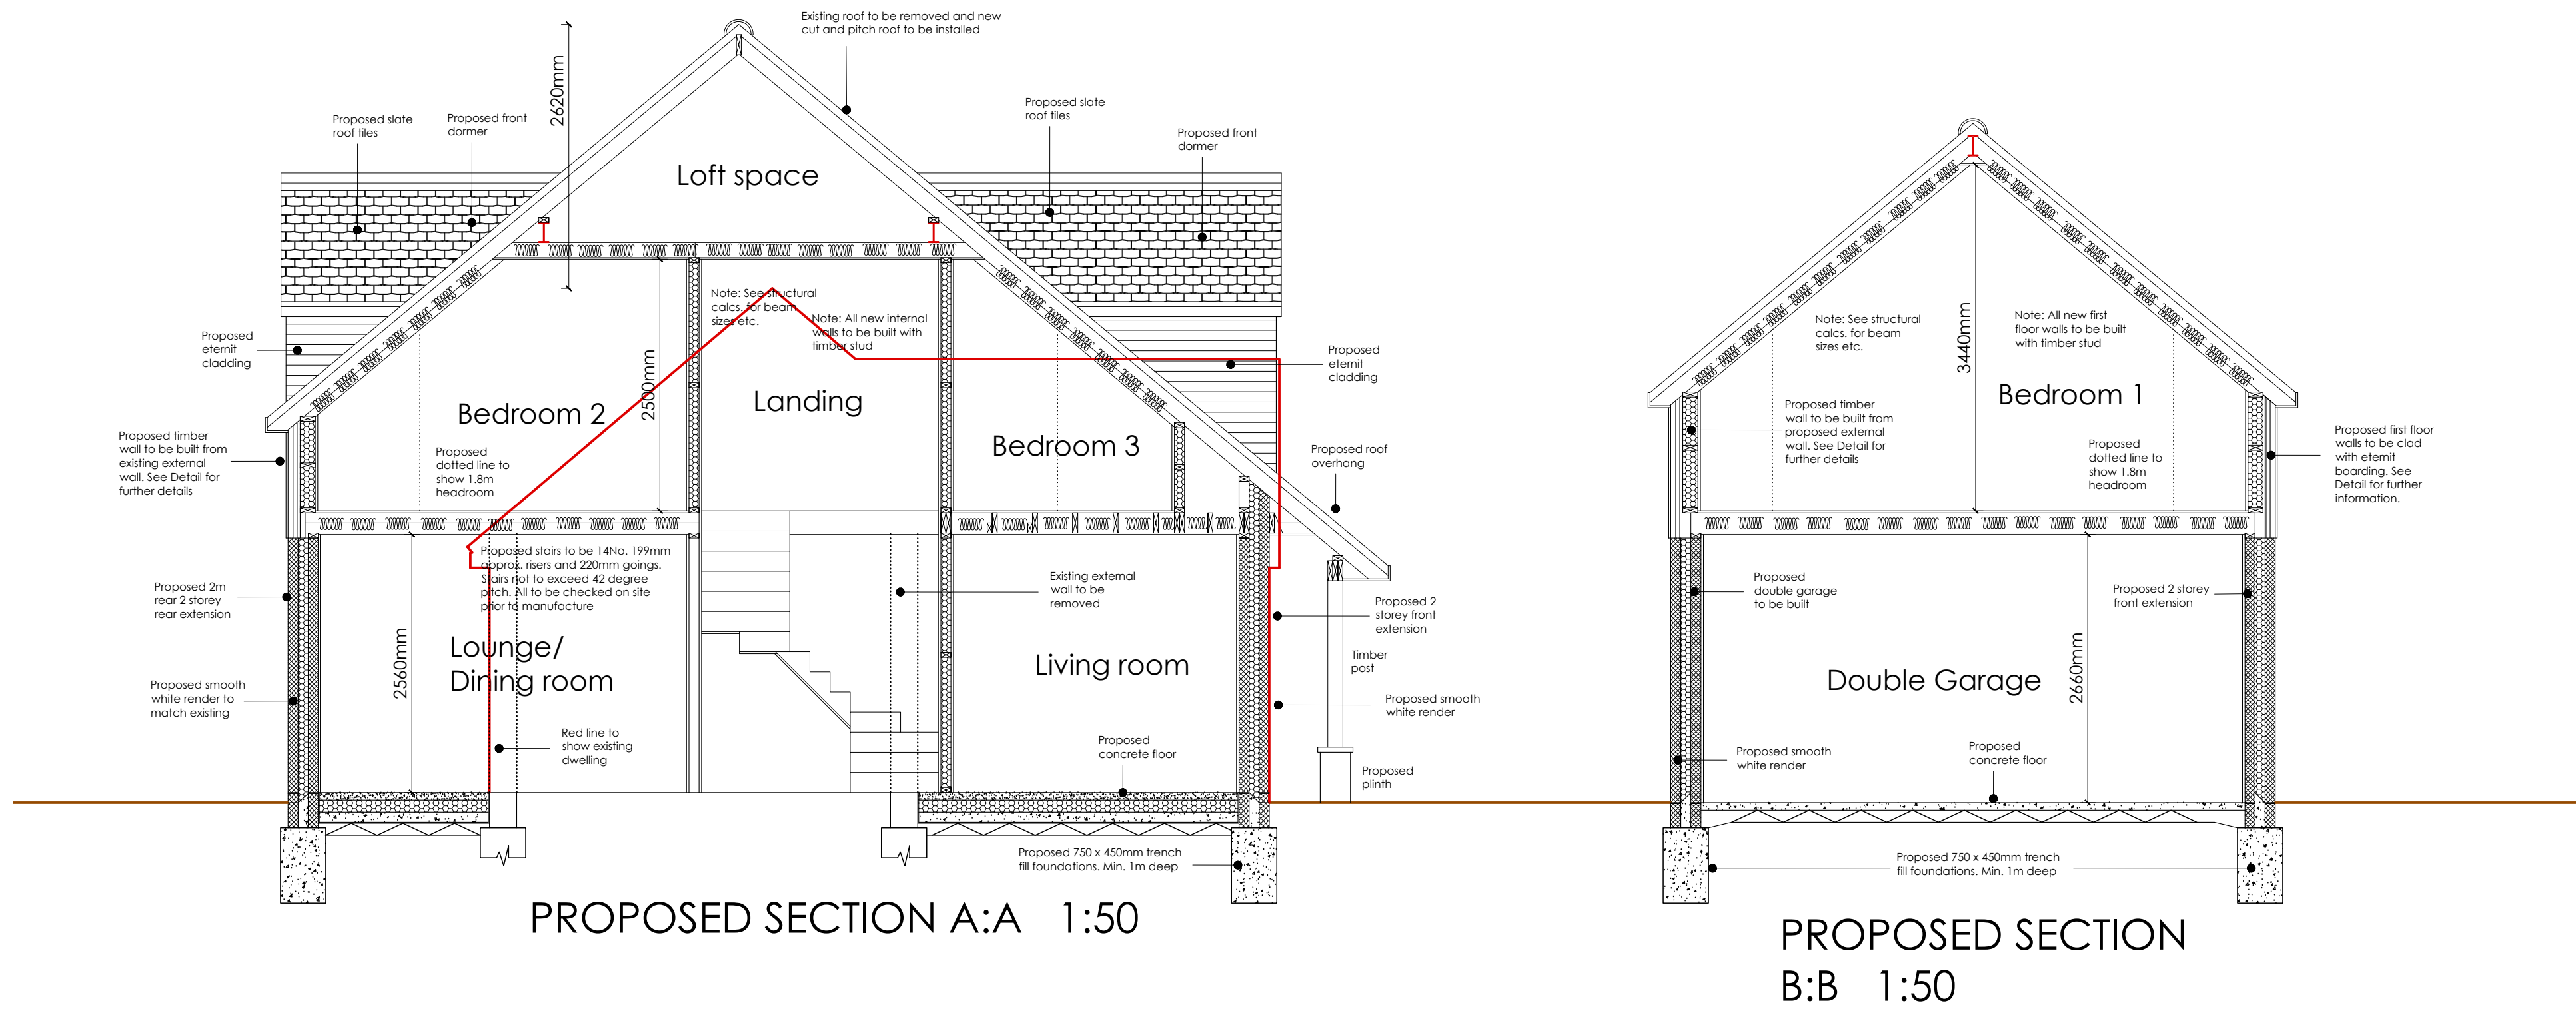

ama architectural & quantity surveying services
atterbury moore associates

Unit 1 Gosling Craft Business Park
Long Furlong
Clapham Worthing
West Sussex BN13 3UT

Client: Tristan & Andrew Lamb

Address of Works: 10 South Drive
Ferring
West Sussex
BN12 5QU

Drawing Title: Proposed Extensions and Loft Conversions
Planning Permission Issue

Paper Size: A1 Date: July, 2020

Job Number: AR-146 Drawing Number: 04 Revision: Revision

- General Notes:
- Do not scale from these drawings (unless for planning purposes).
 - Drawings to be read in conjunction with the structural calculations and the building notes provided.
 - The client/contractor is advised to read the separate notes and the details provided in the structural calculations regarding the CDM regulations.
 - The property owner is reminded to serve a Party Wall Notice on any adjoining owner should they need to do so under the requirements of the Party Wall Act 1996.
 - No work should be undertaken until all consents (Planning and Building Control) have been received and approved in writing. Any work undertaken without consent is done so at the client's risk.
 - All dimensions to be checked on site prior to ordering any materials, kitchens or bathrooms.
 - All existing foundations and inlets taking any additional loads are to be exposed and agreed with the Building Control Officer.

Revision	Date	Amendment