




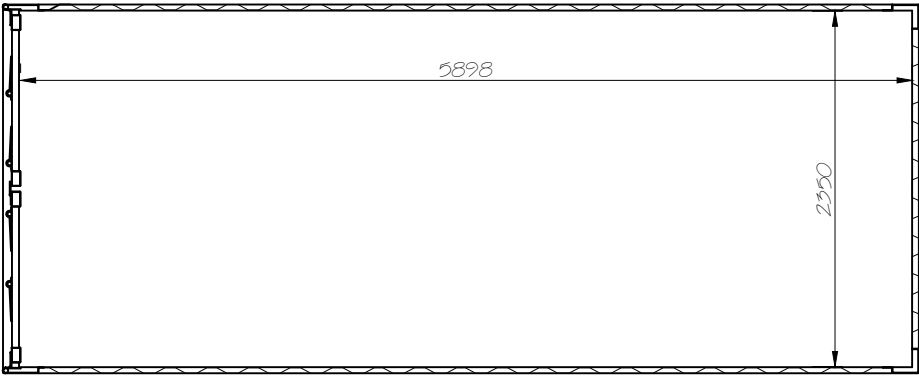


Floor Plan

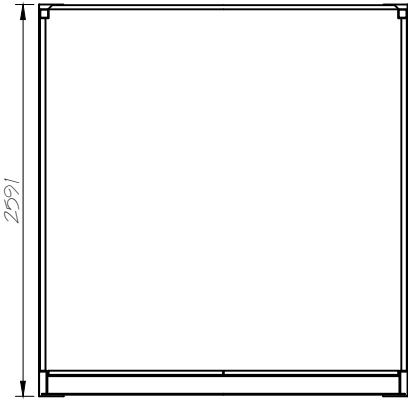


Cross Section

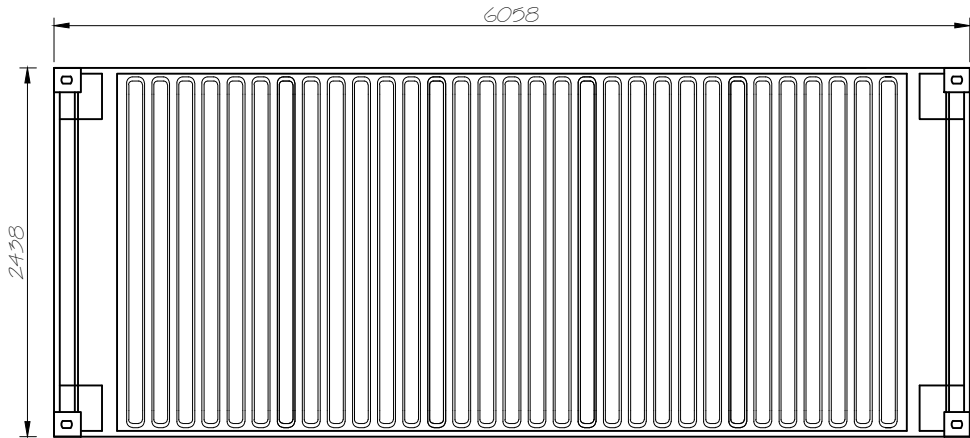


Roof Plan

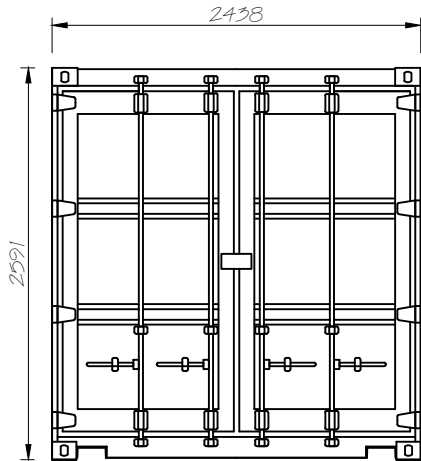

Front

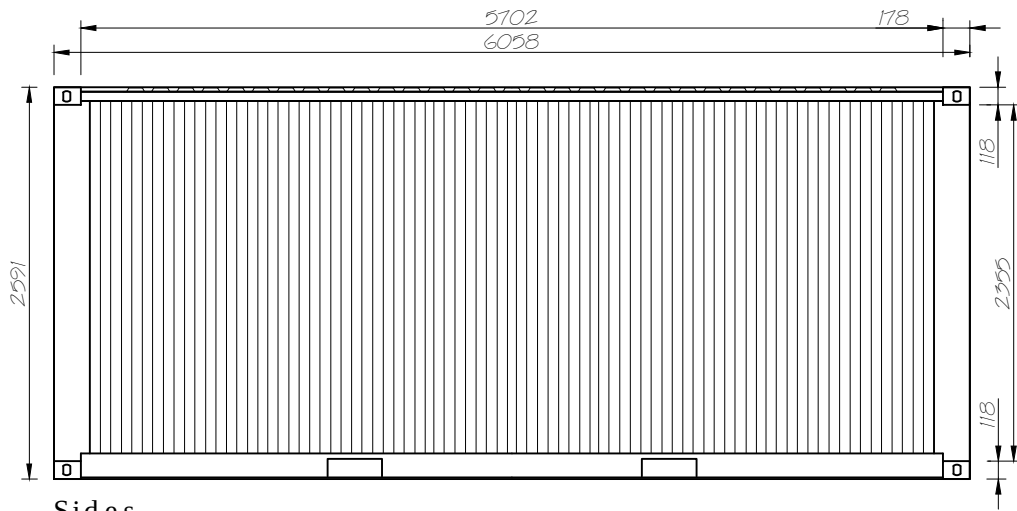

Sides

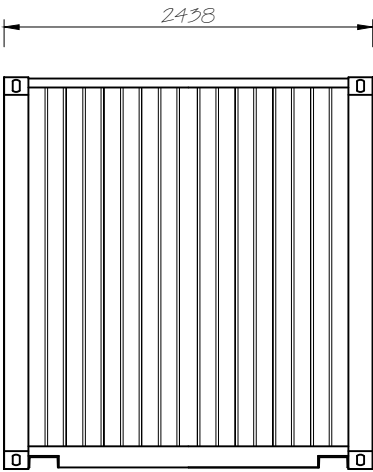

Back

SPECIFICATION:

- See attached technical specification for standard ISO Type dry cargo steel container
- Colour RAL 6001 Dark Green
- Level lifting eyes on brick or railway sleeper pads

20' ISO CONTAINER STANDARD STEEL DRY CARGO CONTAINER

NOTES 1) THIS DRAWING IS COPYRIGHT	0 500mm1M 2M 1:50		REVISIONS <table><tr><th>Rev</th><th>Date</th><th>Description</th></tr><tr><td>A</td><td>20-9-20</td><td>SPEC</td></tr></table>	Rev	Date	Description	A	20-9-20	SPEC	JOHN COLLINS ASSOCIATES CHARTERED SURVEYORS • TOWN PLANNERS 127 BEULAH ROAD THORNTON HEATH SURREY CR7 8JJ T: 020 8771 3721 E: mail@jcasurveyors.co.uk	STATUS Outline Design	DRAWN BY JVB	DATE Sept 2020	SIZE A3	TITLE PROPOSED CONTAINERS	
				Rev	Date	Description										
A	20-9-20	SPEC														
PROJECT Former McIntyre Nursery Littlehampton Road Worthing West Sussex BN12 6PG	STANDBY self storage Aylesbury Croydon Epsom Horsham Molesey Worthing	SCALES 1 : 50	DWG NO 5320-5	REV a												