


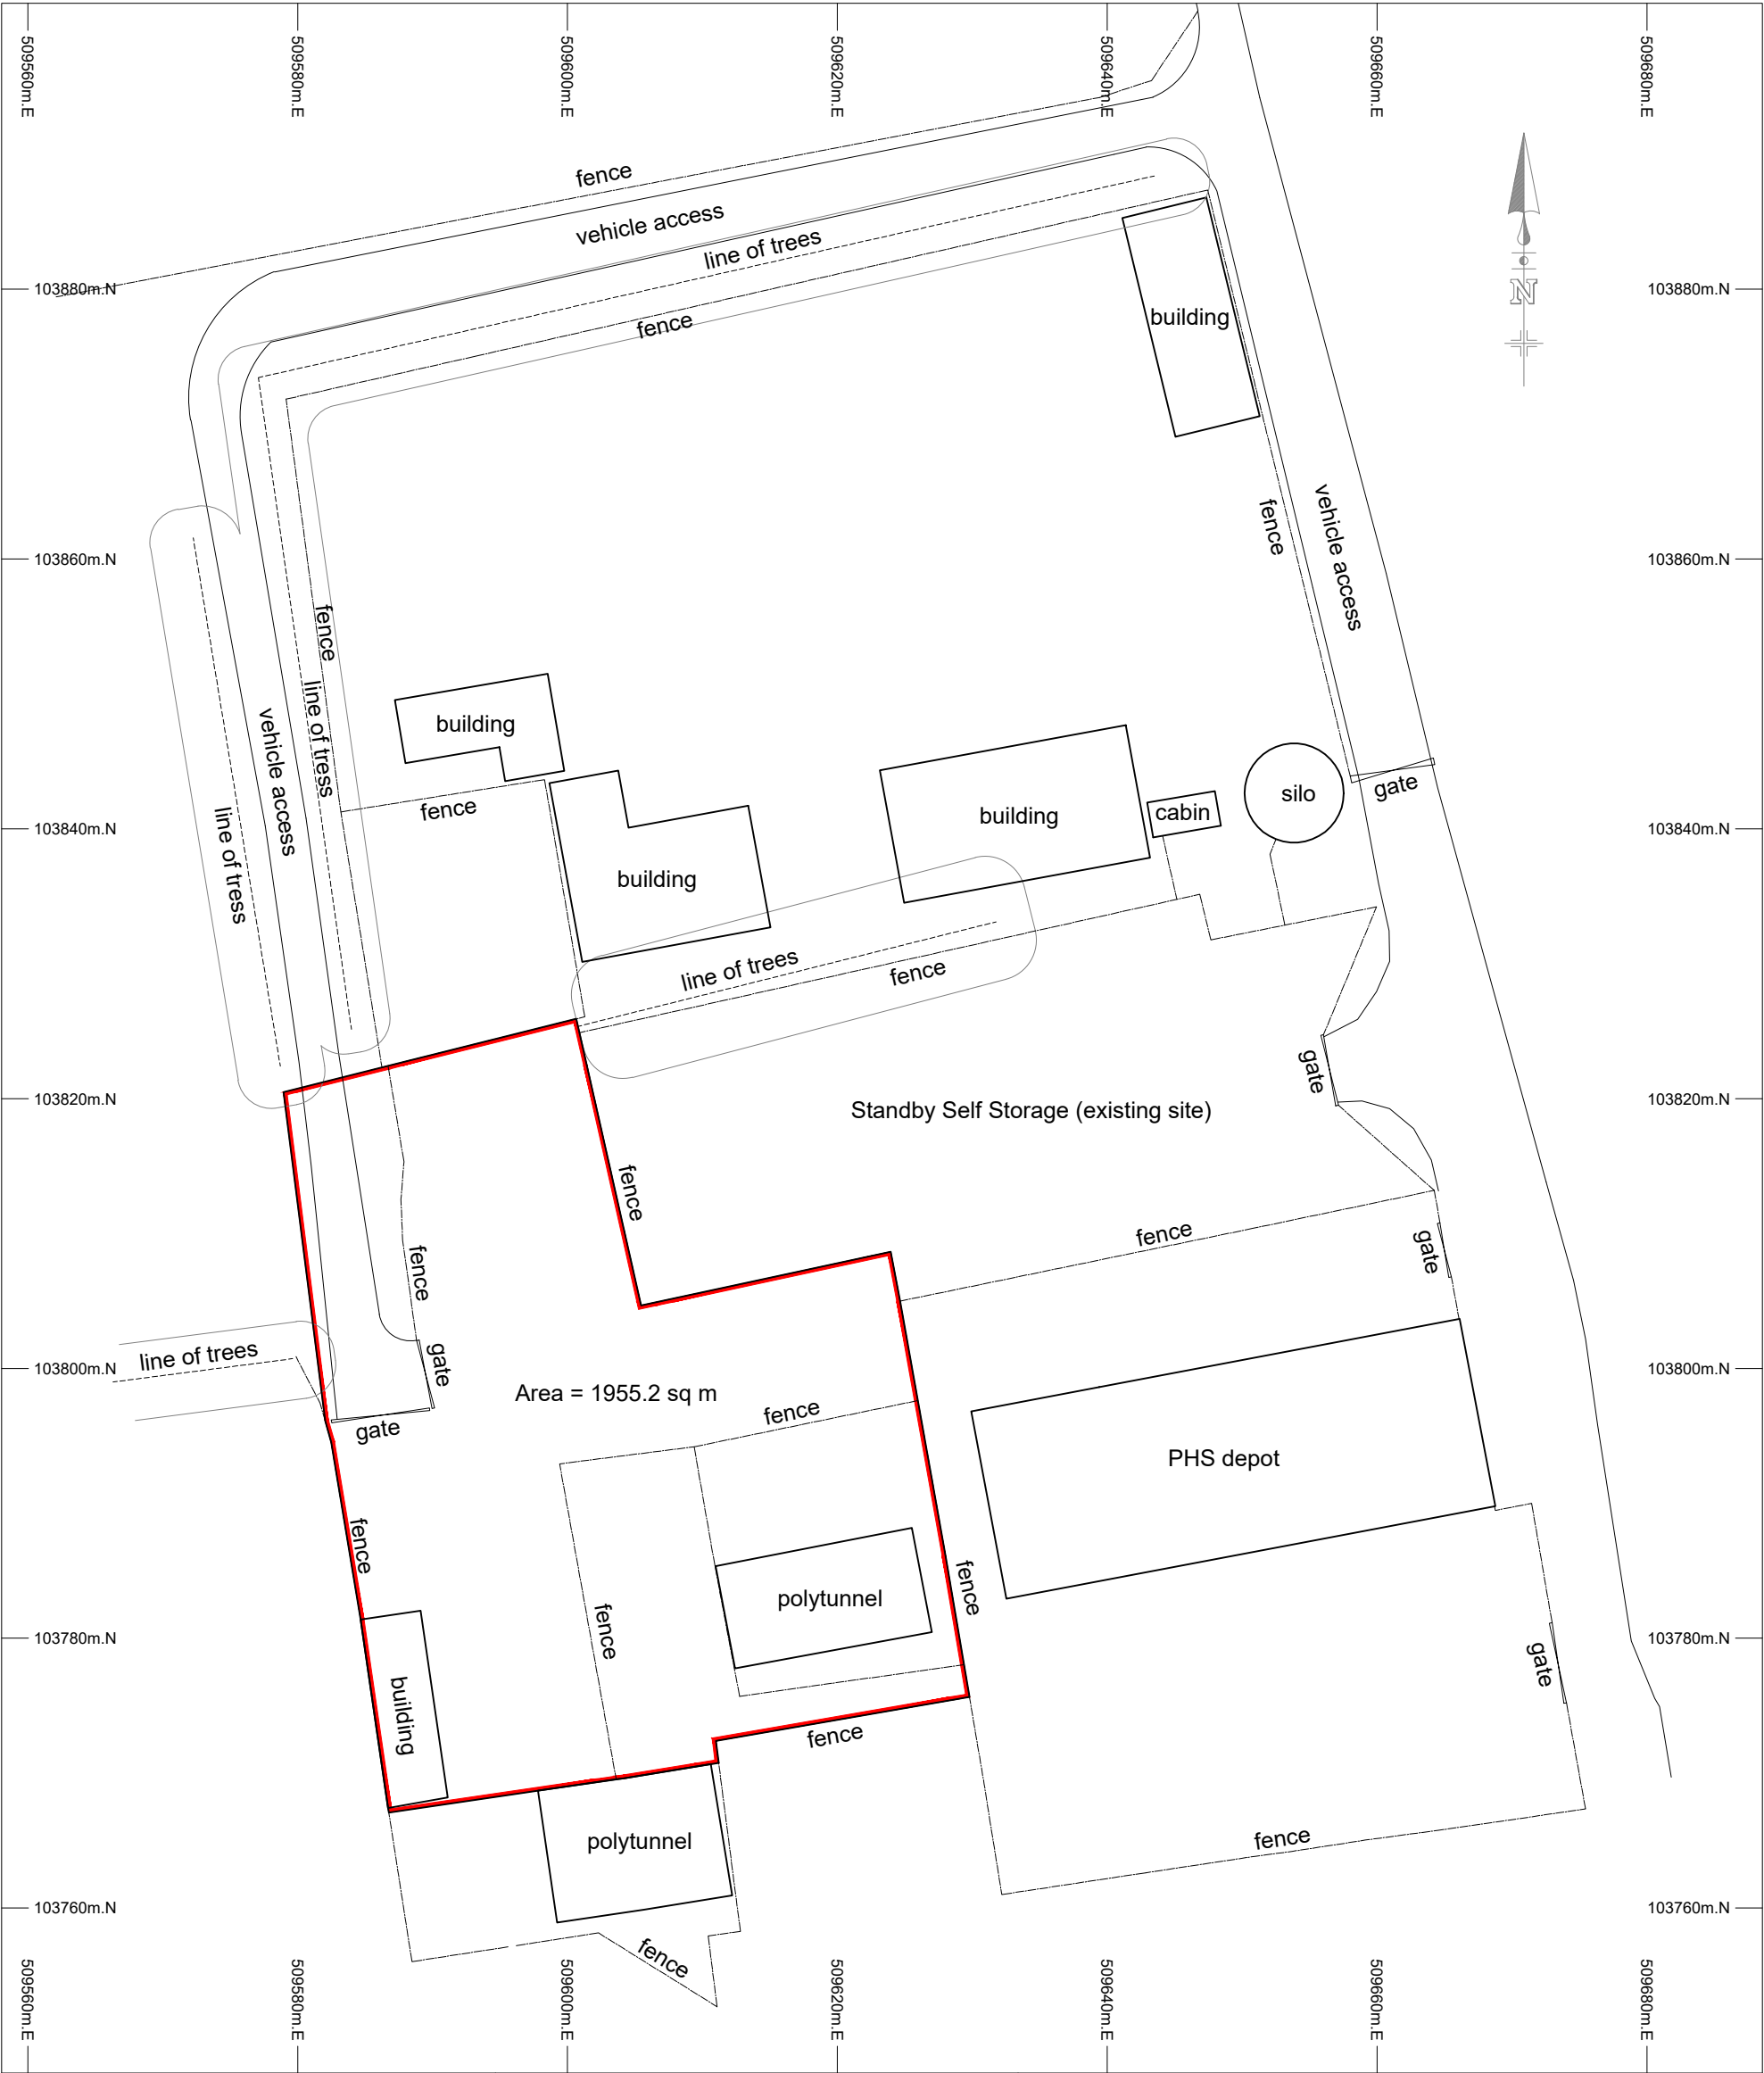

OFFINGTON LAND SURVEYS
Copyright © 2020

Offington Land Surveys Ltd
15 Cherry Tree Close
Worthing
West Sussex, BN13 3QJ

Tel/fax 01903 267883
surveyors@offington.com

Job **Land at Highdown Industrial Park**
Drawing No. **17330720 Block Plan**
Client **Standby Self Storage**

Survey Date(s): 21/07/2020
Publish Date: 09/09/2020
Surveyor: ST
Drafted by: JW
Checked by: ST
Plot Scale: 1:500
Sheet Size: A3 Portrait
Sheet: 1 of 1
Version: 2.0

If printing a PDF version, to retain scale please ensure print options are selected for 100% original size / no scaling / no shrink to fit, as appropriate.

STANDARD REFERENCE
Survey translated to ODN & OSGB36(15) by non-scaled best fit to GNSS RTK of controls (GNSS accuracy +/- 00mm rmse).
True north direction shown is indicative only.

