




FG/124/14/CLP

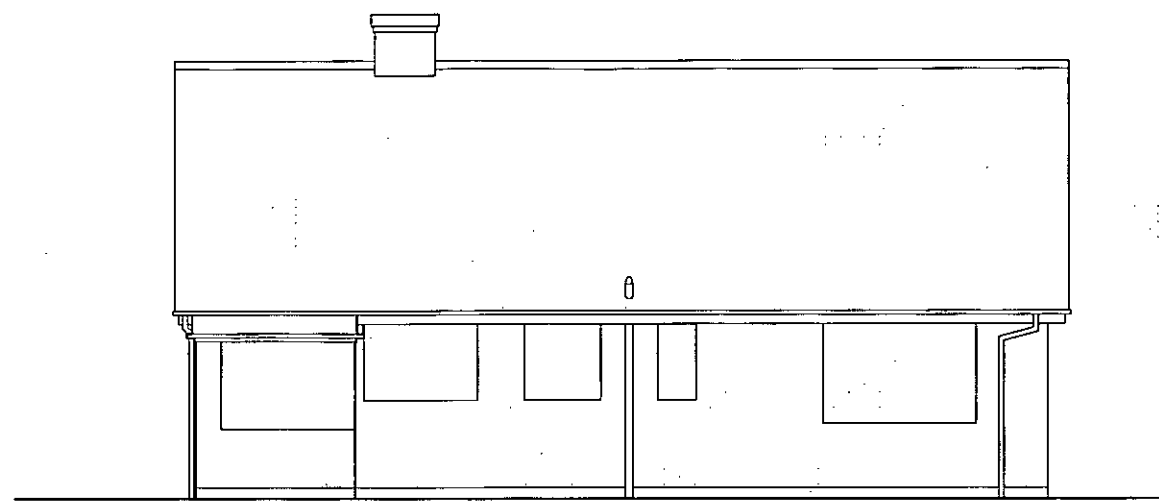


Rear (North) Elevation

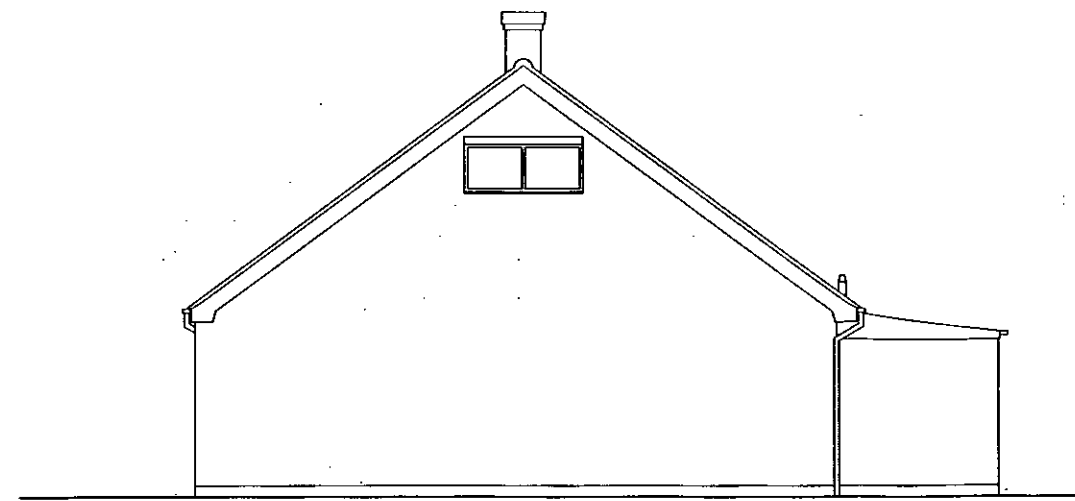



Side (East) Elevation

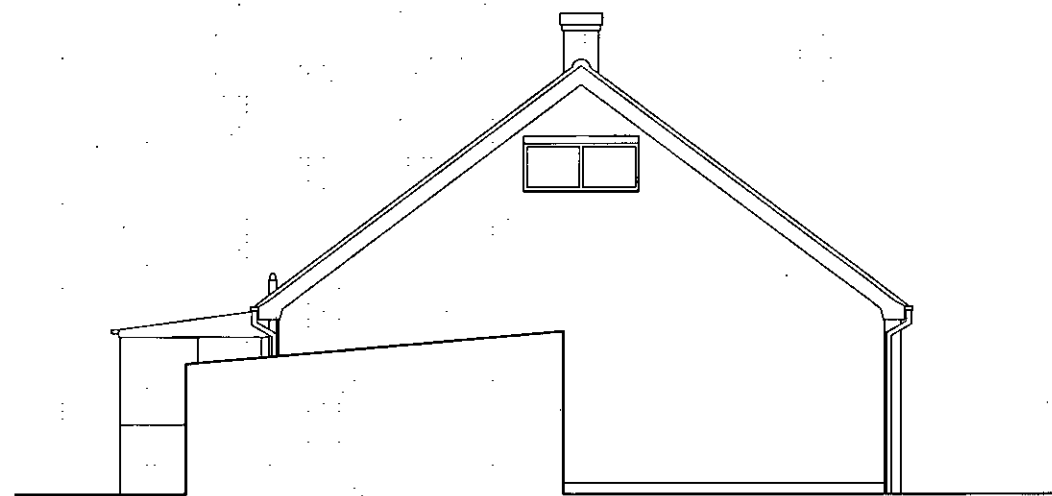


Side (West) Elevation

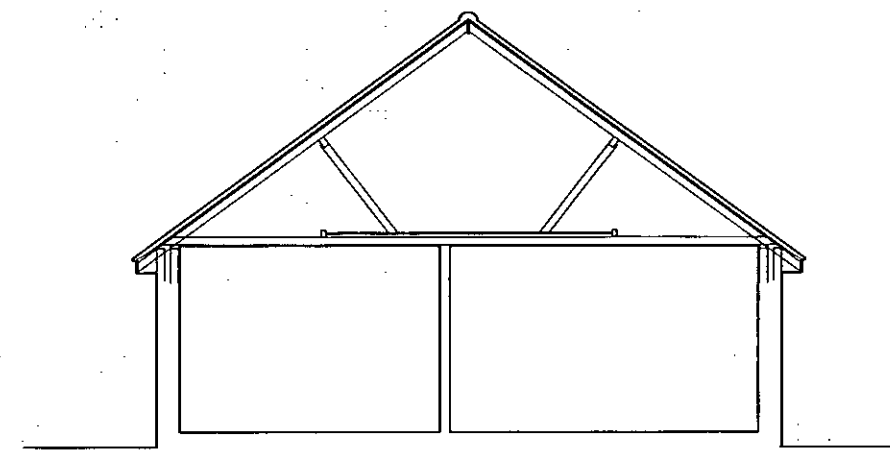

Section A A

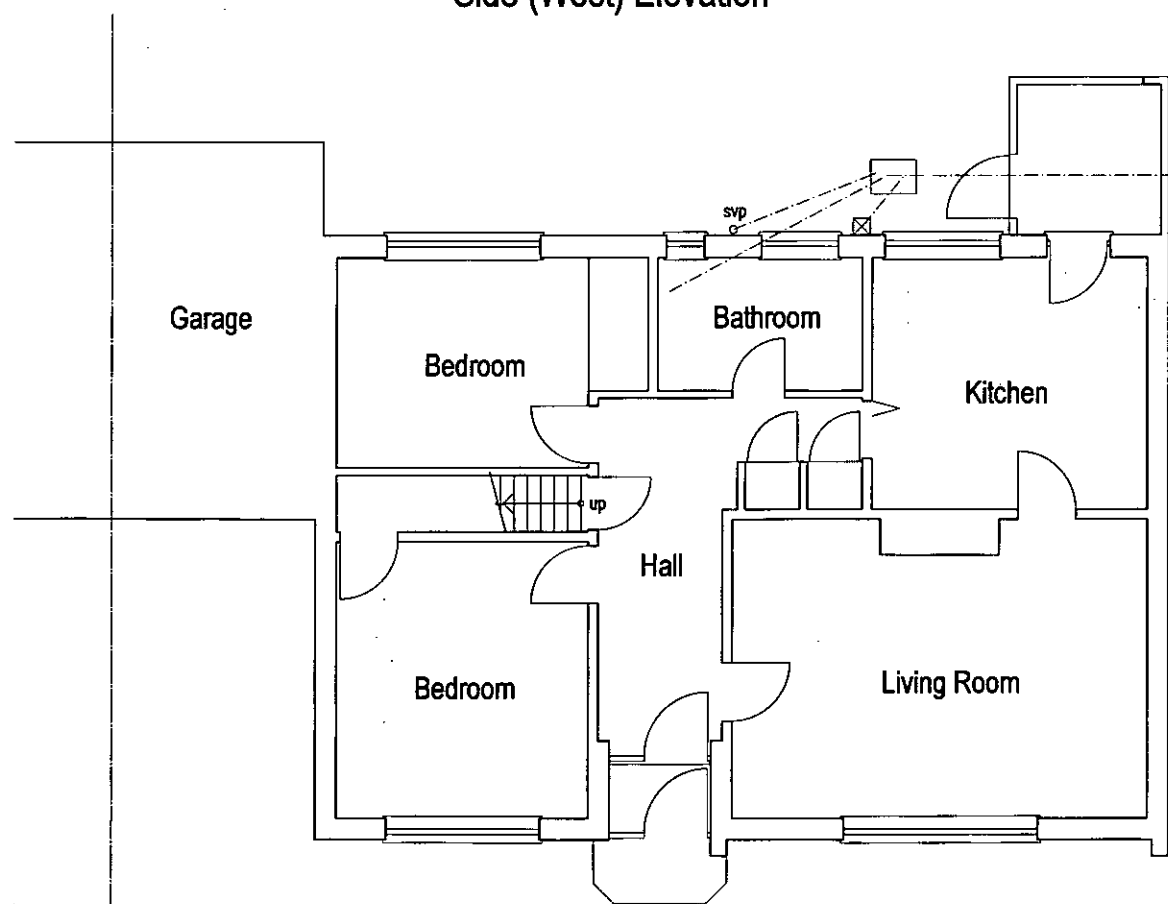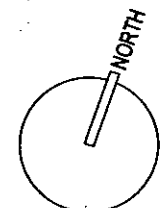

Ground Floor Plan

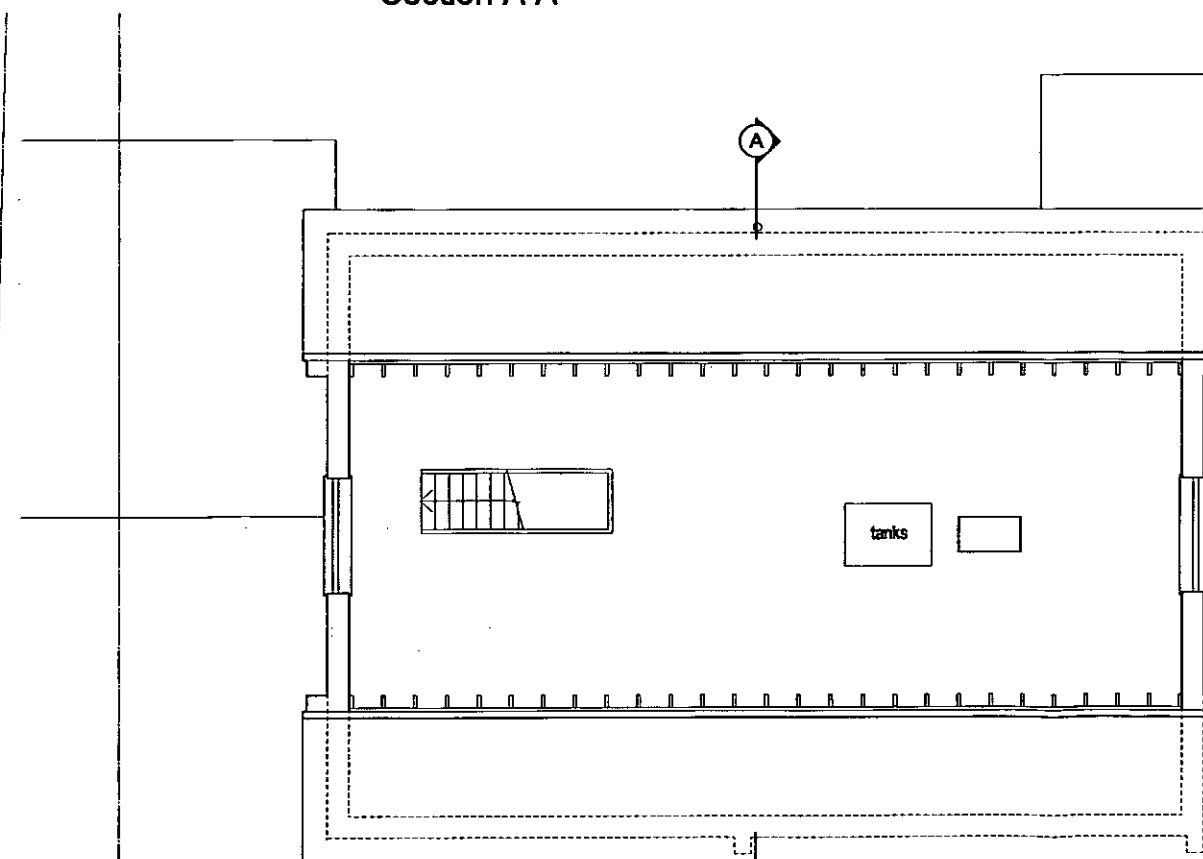

Roof Space Plan

Revisions
PROJECT
Proposed Loft Conversion & Dormer Extension 6 East Mead Ferring
DRAWING

Building as Existing

SCALE	DATE	DRG No
1:100@A3	July 2014	1403/SR01

Glenn Curran MCIAT

ARCHITECTURAL DESIGN + TECHNOLOGY
THE STUDIO 19 UPPER WEST DRIVE FERRING WEST SUSSEX BN12 5RG
T 01903 248787 M 07905 306875 E INFO@GLENNCURRAN.CO.UK