



FG/124/14/clp

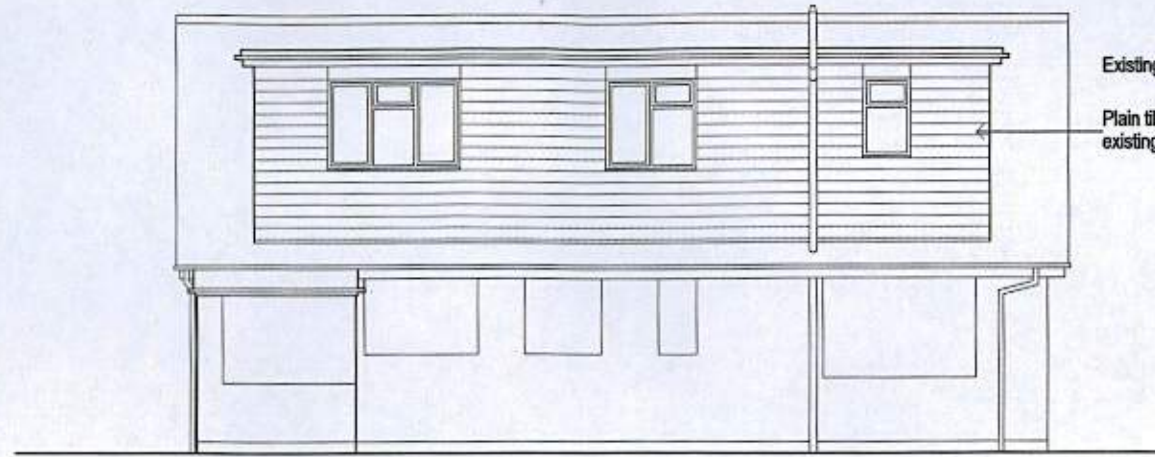


Rear (North) Elevation


Existing window to be obscure glazed
Plain tile hanging. Colour / texture to match existing roof tiles

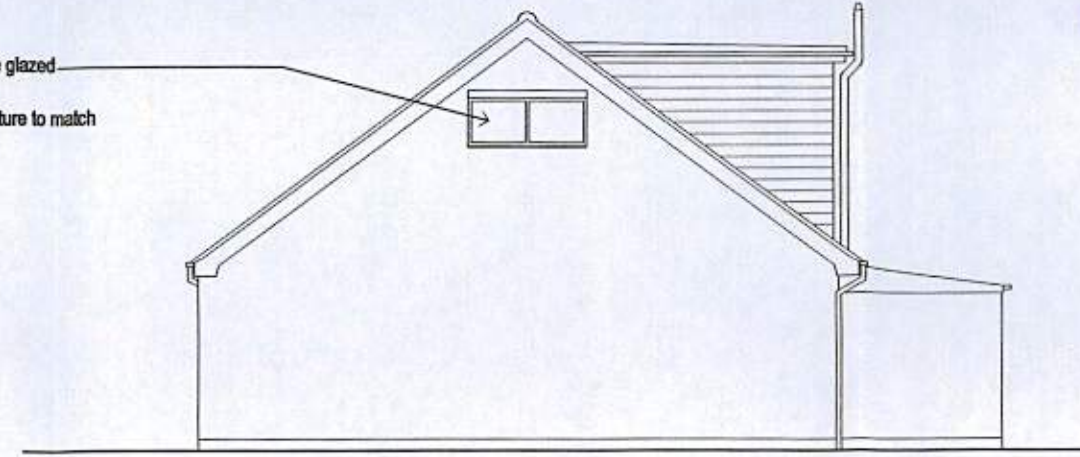

Side (East) Elevation

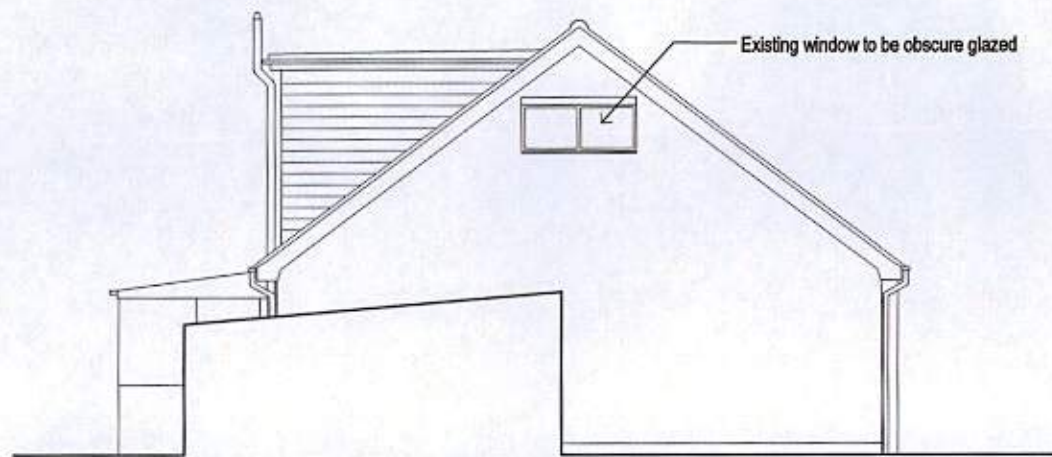


Side (West) Elevation

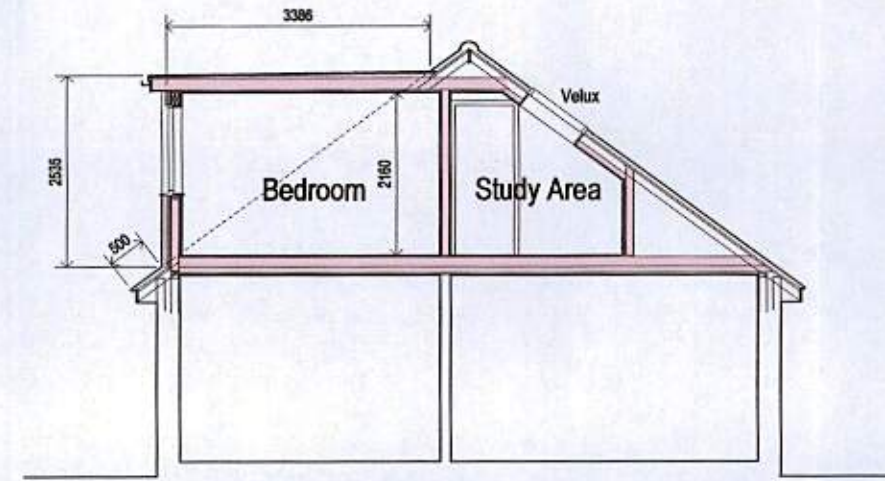


Section A A

0 5
METRES

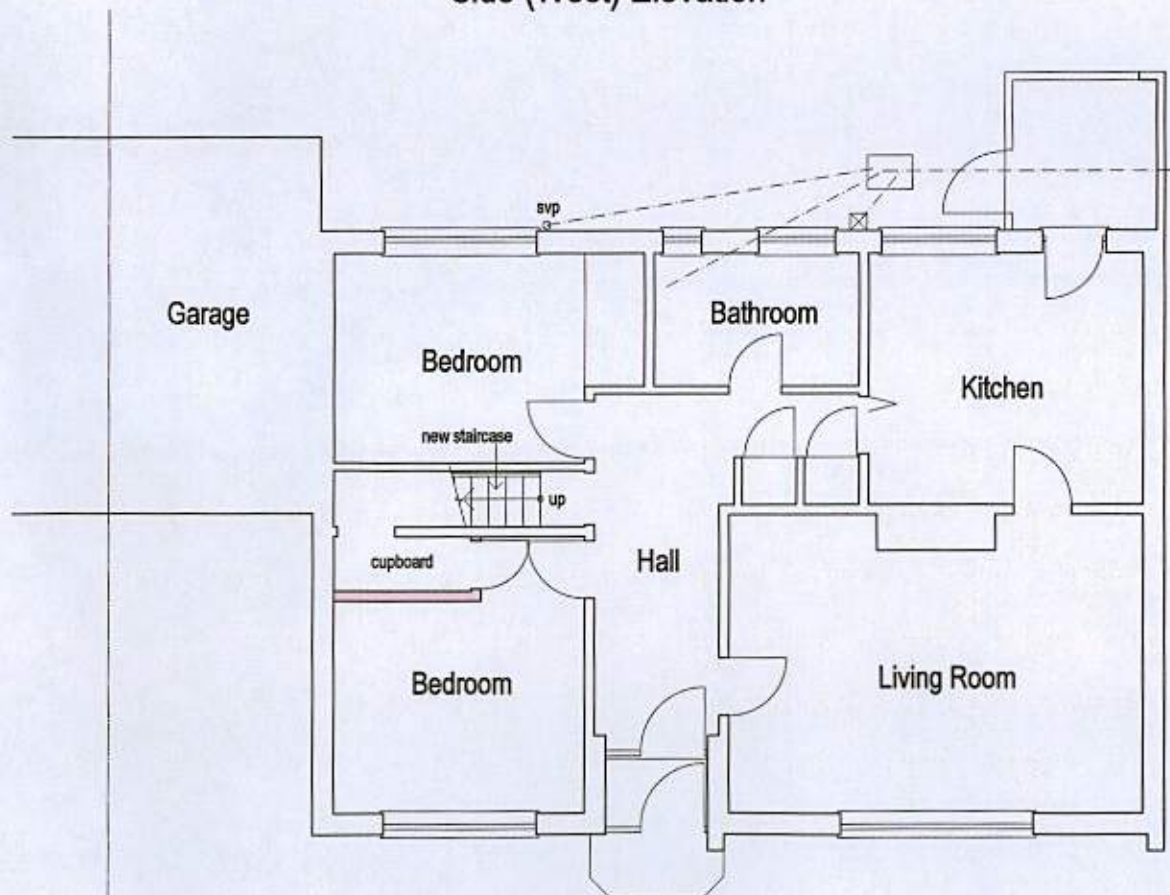

Ground Floor Plan

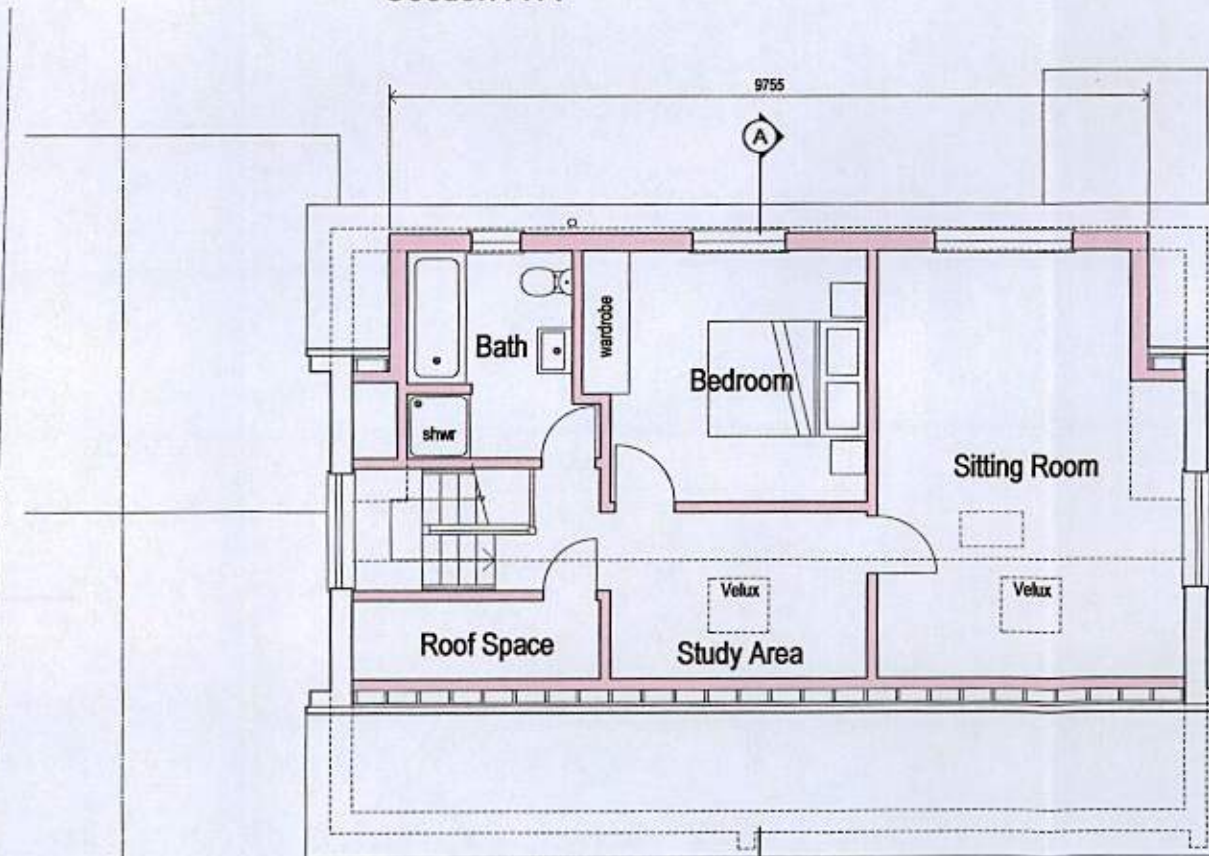

First Floor Plan

Revisions

PROJECT

Proposed Loft Conversion &
Dormer Extension
6 East Mead
Ferring

DRAWING

Building as Proposed

SCALE
1:100@A3

DATE
July 2014

DRG No
1403/C01

Glenn Curran MCIAT

ARCHITECTURAL DESIGN + TECHNOLOGY
THE STUDIO 19 UPPER WEST DRIVE FERRING WEST SUSSEX BN12 5RG
T 01903 248787 M 07905 306875 E INFO@GLENNCURRAN.CO.UK

© Copyright