



PRIOR TO THE COMMENCEMENT OF ANY WORKS
THE BUILDER IS TO CHECK AND/OR DETERMINE
ALL CONSTRUCTION DETAILS, INCLUDING CHECKING
EXISTING SITE LEVELS AND DIMENSIONS.


Rev.	Date	Details	Drawn
-	-	-	-

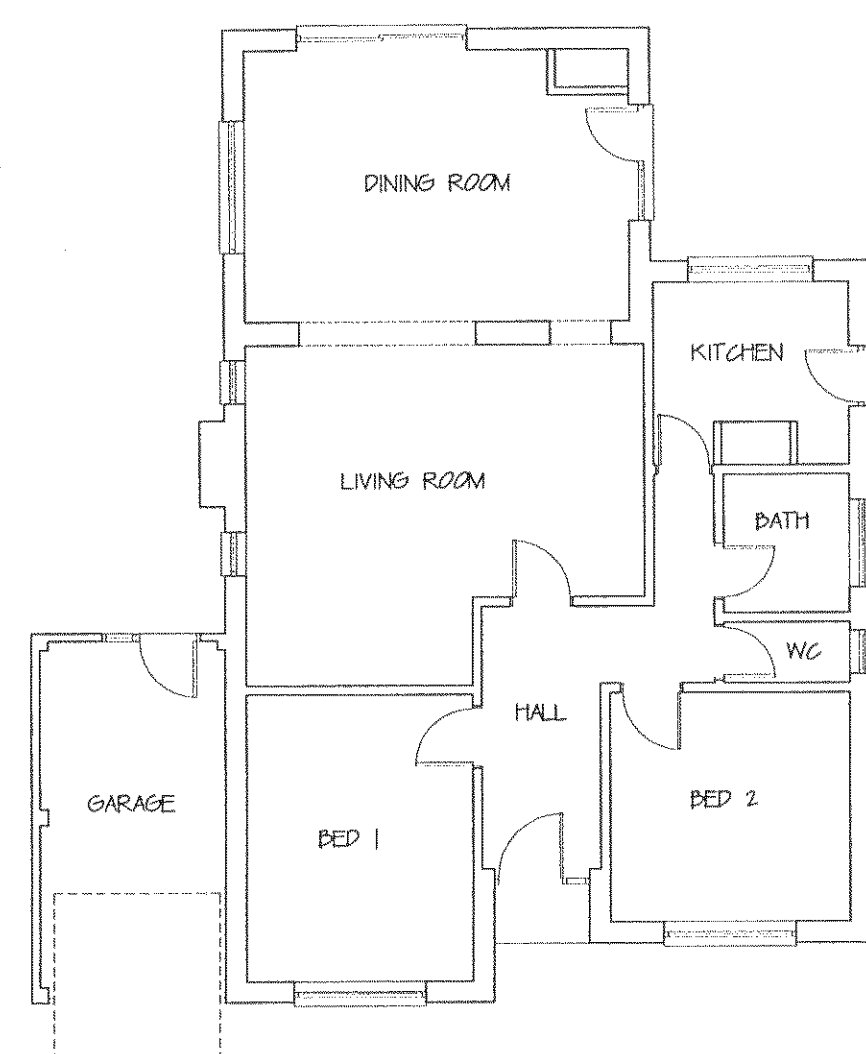


EXISTING GROUND FLOOR PLAN

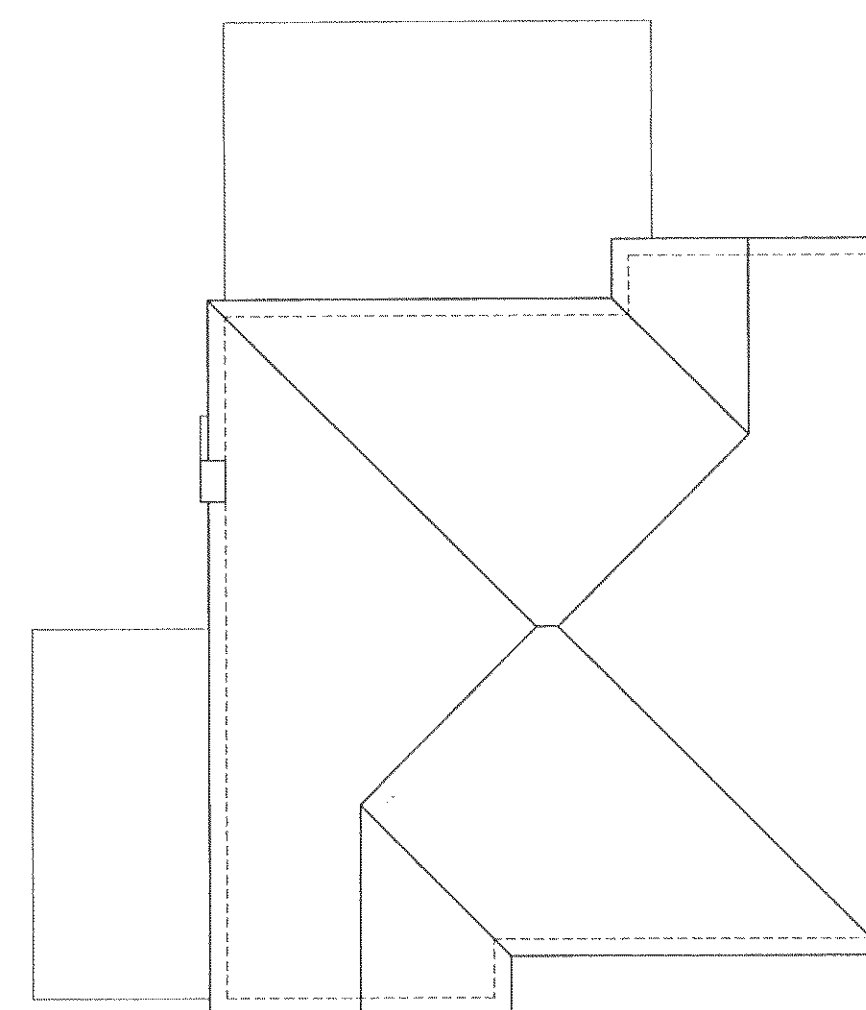


EXISTING ROOF PLAN

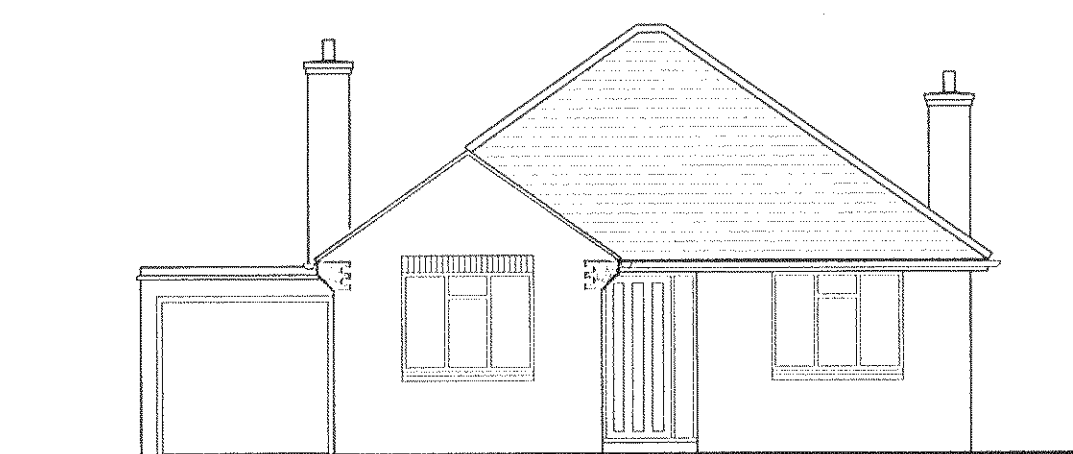


EXISTING FRONT ELEVATION

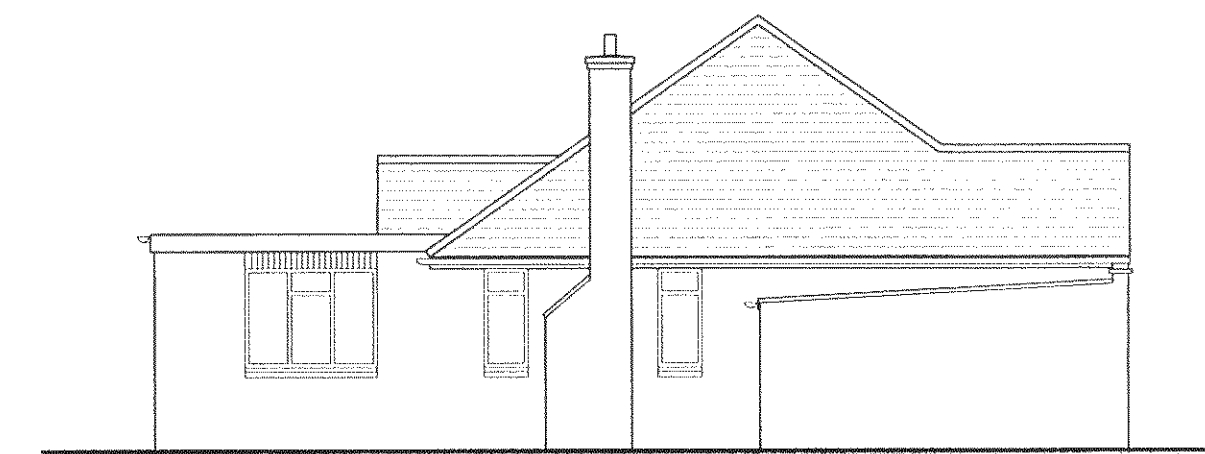


EXISTING LEFT SIDE ELEVATION

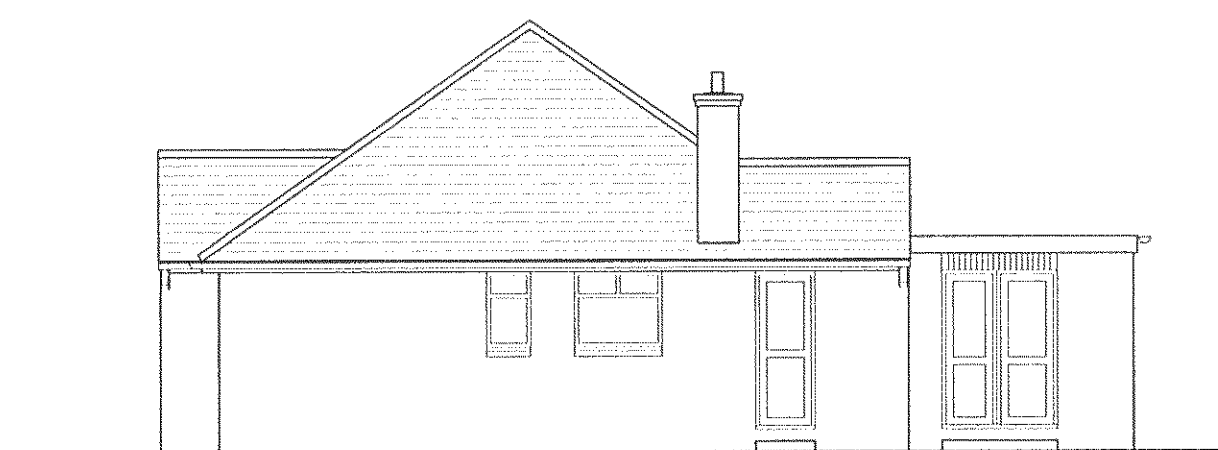


EXISTING RIGHT SIDE ELEVATION

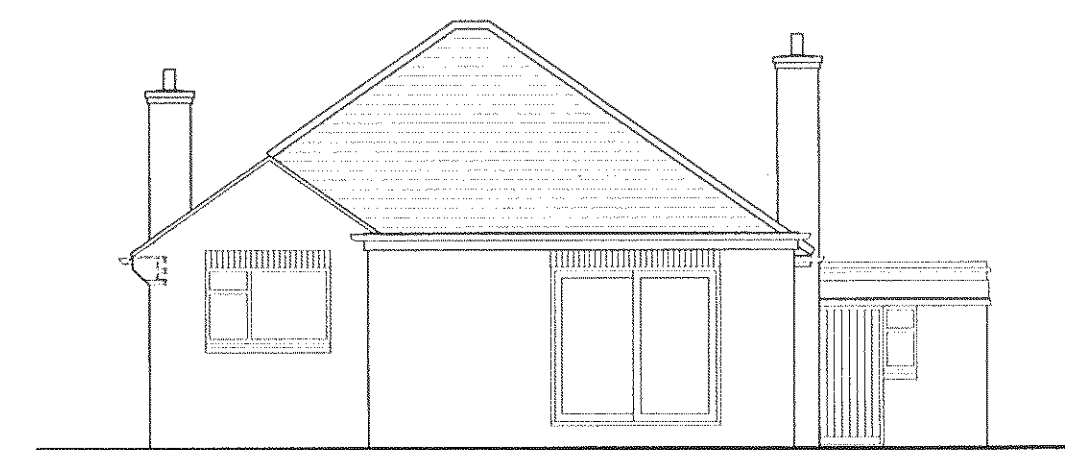


EXISTING REAR ELEVATION

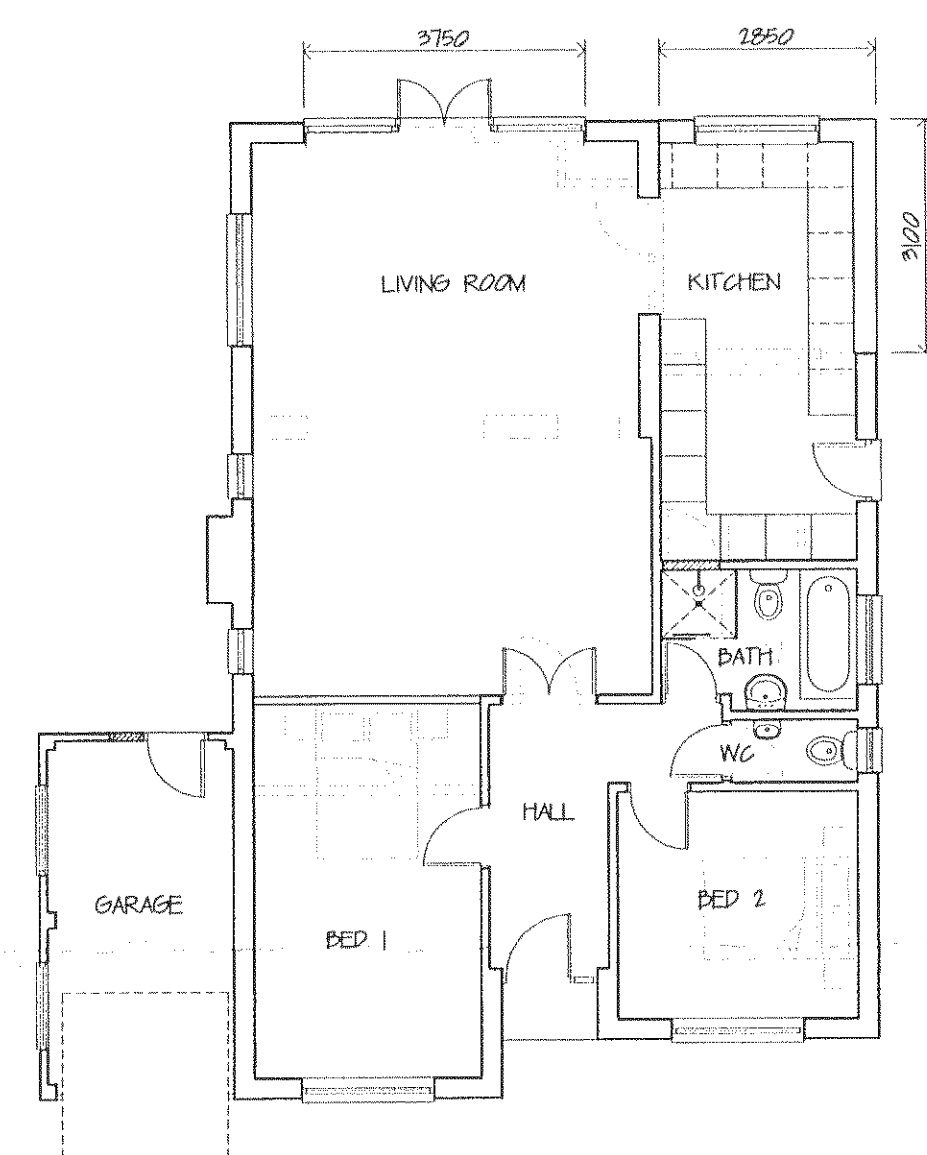


PROPOSED GROUND FLOOR PLAN - OPTION 3

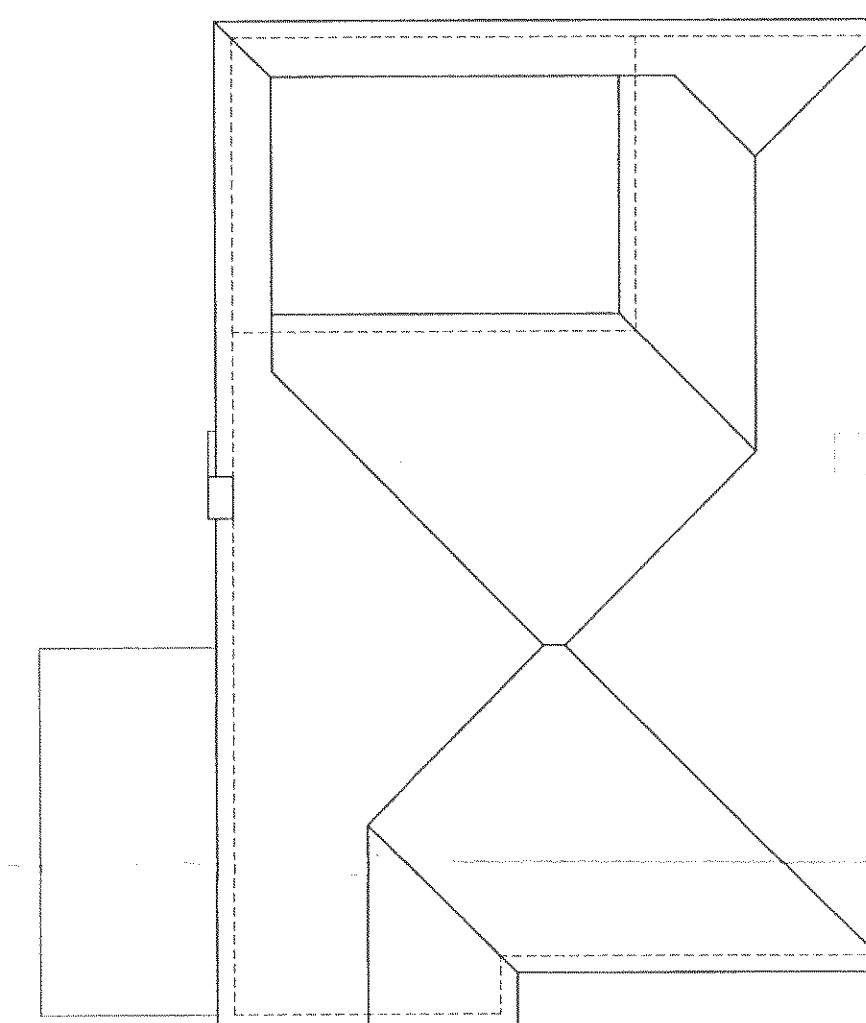


PROPOSED ROOF PLAN

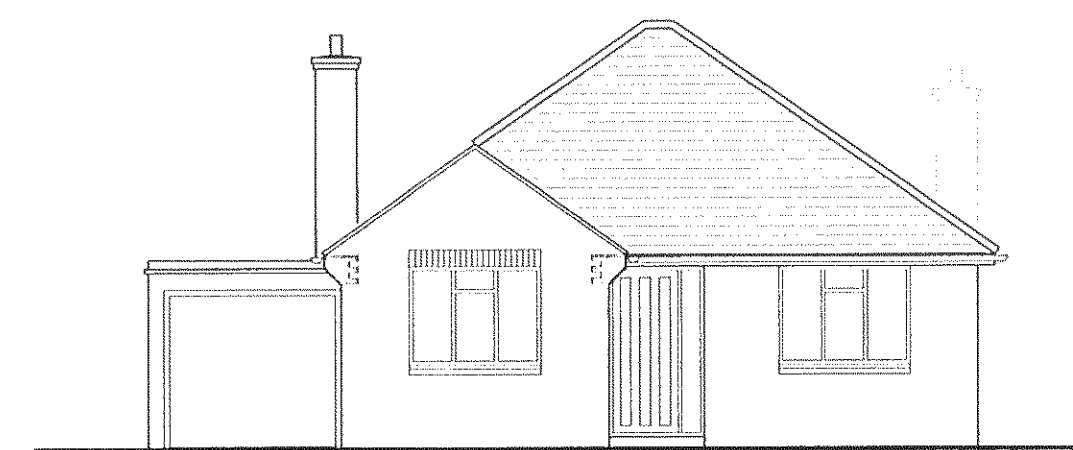


PROPOSED FRONT ELEVATION

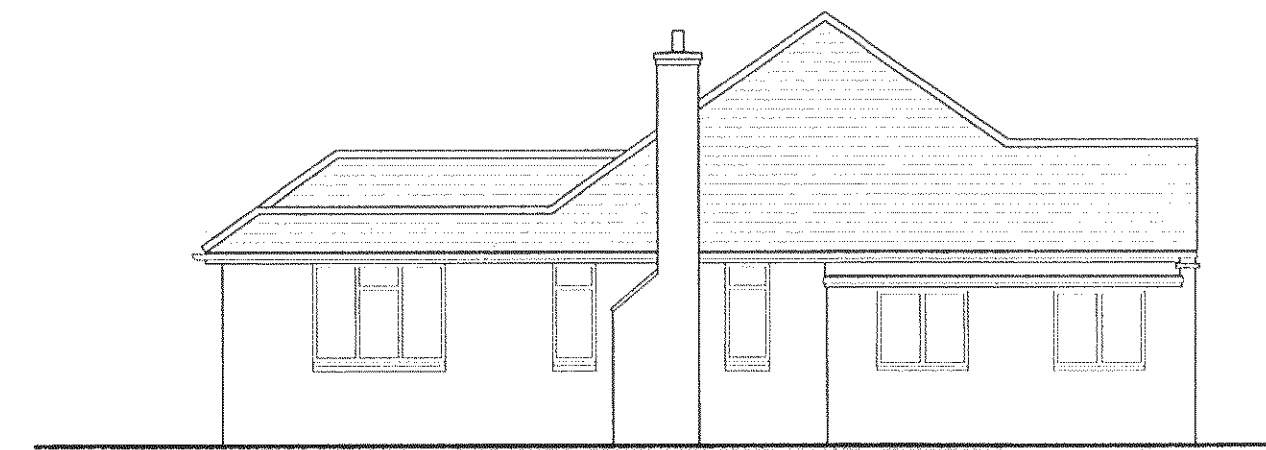

PROPOSED LEFT SIDE ELEVATION

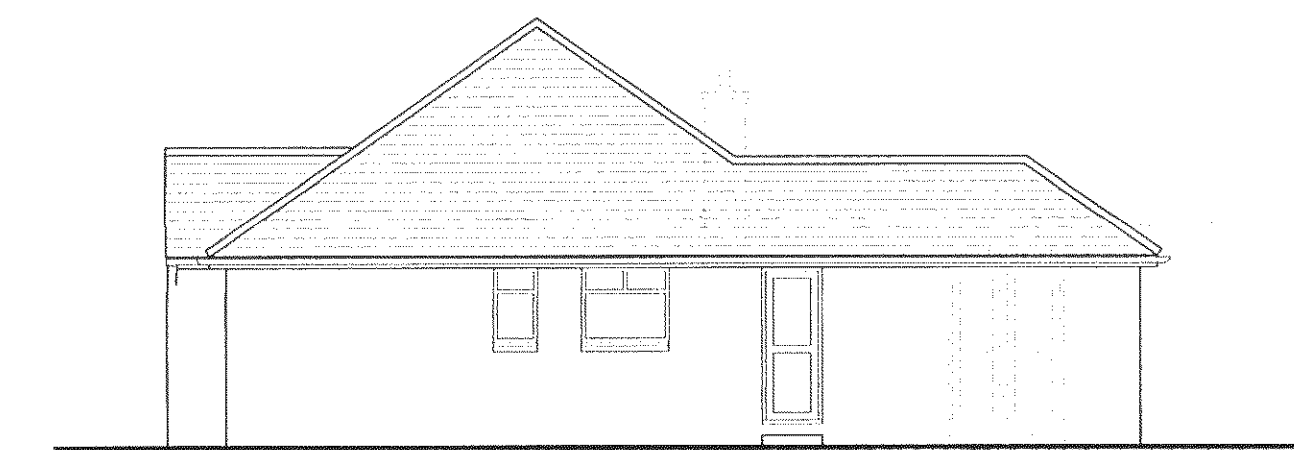

PROPOSED RIGHT SIDE ELEVATION

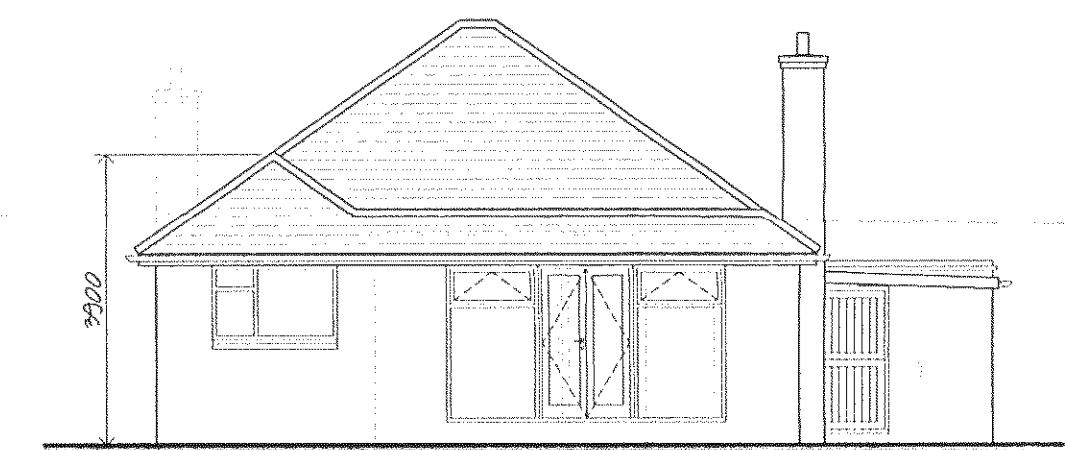

PROPOSED REAR ELEVATION

Drawing Status:
PLANNING APPLICATION

Client:
MS S. MAKEPEACE

Project:
PROPOSED REAR EXTENSION

Site Address:
29 SEA LANE GARDENS
FERRING
WEST SUSSEX
BN12 5EQ

Description:
EXISTING & PROPOSED
PLANS AND ELEVATIONS

Drawing Number:
1068 / 03

Scale:
1:50 @ A1

Date:
APRIL 2014

THIS DRAWING IS TO BE READ IN CONJUNCTION WITH THE CONSTRUCTION SPECIFICATION AND STRUCTURAL ENGINEERS DESIGN AND DETAILS. DO NOT SCALE OFF THIS DRAWING EXCEPT FOR PLANNING. USE FIGURED DIMENSIONS ONLY. ANY DIMENSIONAL DISCREPANCIES SHOULD BE REPORTED IMMEDIATELY.
PRIOR TO THE COMMENCEMENT OF ANY WORKS THE BUILDER IS TO CHECK AND/OR DETERMINE ALL CONSTRUCTION DETAILS, INCLUDING CHECKING EXISTING SITE LEVELS AND DIMENSIONS.