


ONLY FIGURED DIMENSIONS TO BE USED FOR CONSTRUCTION PURPOSES. ALL DIMENSIONS ARE TO BE CHECKED ON SITE PRIOR TO INSTALLATION AND THE ARCHITECT IS TO BE NOTIFIED OF ANY DISCREPENCIES.
© This drawing is copyright and must not be reproduced without the written consent of the Architect.

REV DATE DESCRIPTION

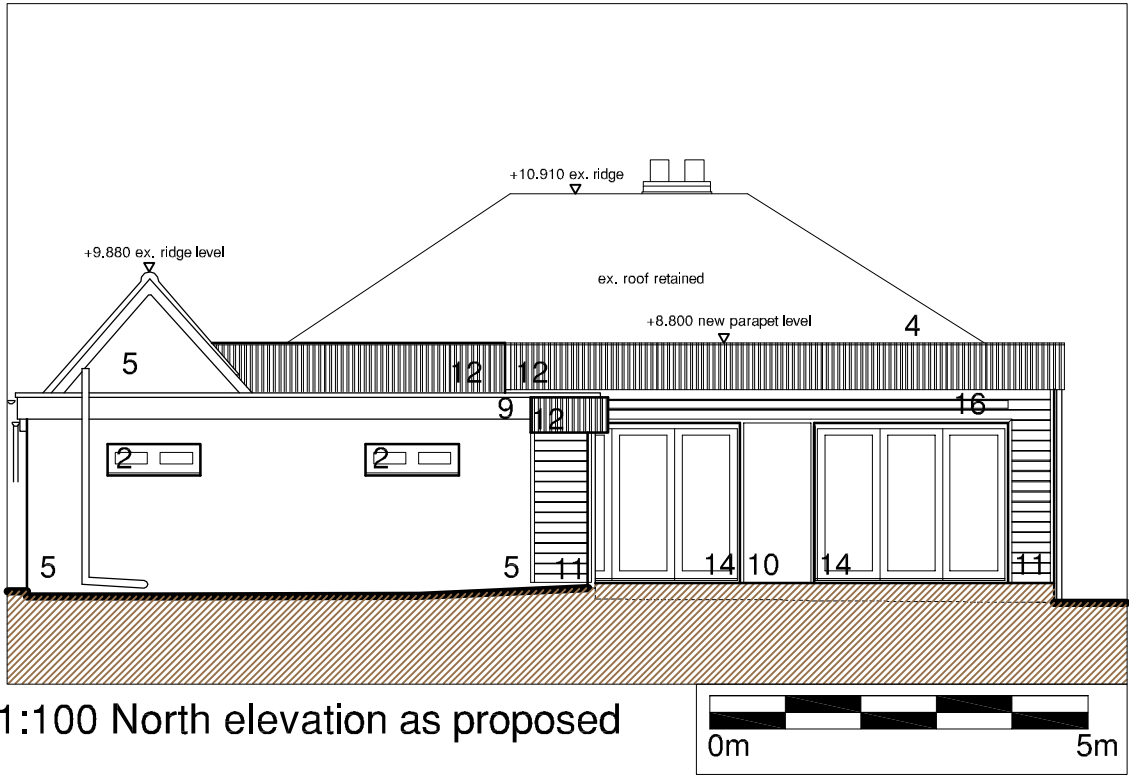

- Material's Key:
- 1. Existing White roughcast render
 - 2. Existing White UPVC frame windows
 - 3. Existing White UPVC frame door
 - 4. Existing Clay tiled roof
 - 5. Existing White smooth render
 - 6. Existing Fairfaced brickwork
 - 9. Existing White UPVC fascia
 - 10. White roughcast render to match existing
 - 11. Horizontal timber clad
 - 12. Vertical timber clad
 - 13. Aluminium frame window - colour white
 - 14. Aluminium frame door - colour white
 - 15. Timber clad sliding gate
 - 16. Powder coated aluminium louvres

PLANNING

Coda, Florida Road, Ferring

North Elevation as proposed

 **saville jones** | architects

date: Aug 17
scale: 1 : 100 @A3

1711

SK

18