



ONLY FIGURED DIMENSIONS TO BE USED FOR CONSTRUCTION PURPOSES. ALL DIMENSIONS ARE TO BE CHECKED ON SITE PRIOR TO INSTALLATION AND THE ARCHITECT IS TO BE NOTIFIED OF ANY DISCREPENCIES.

© This drawing is copyright and must not be reproduced without the written consent of the Architect.


REV	DATE	DESCRIPTION
A	26 July 17	Revised following client meeting 11 July 2017.
B	03 Aug 17	Revised following client's meeting 27 July 17.
C	07 Sep 17	Revised following client's meeting 16 Aug 17.

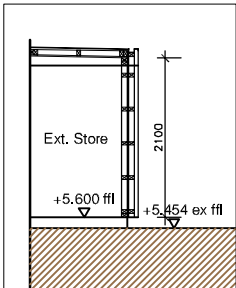

1:100 Section through shed as proposed

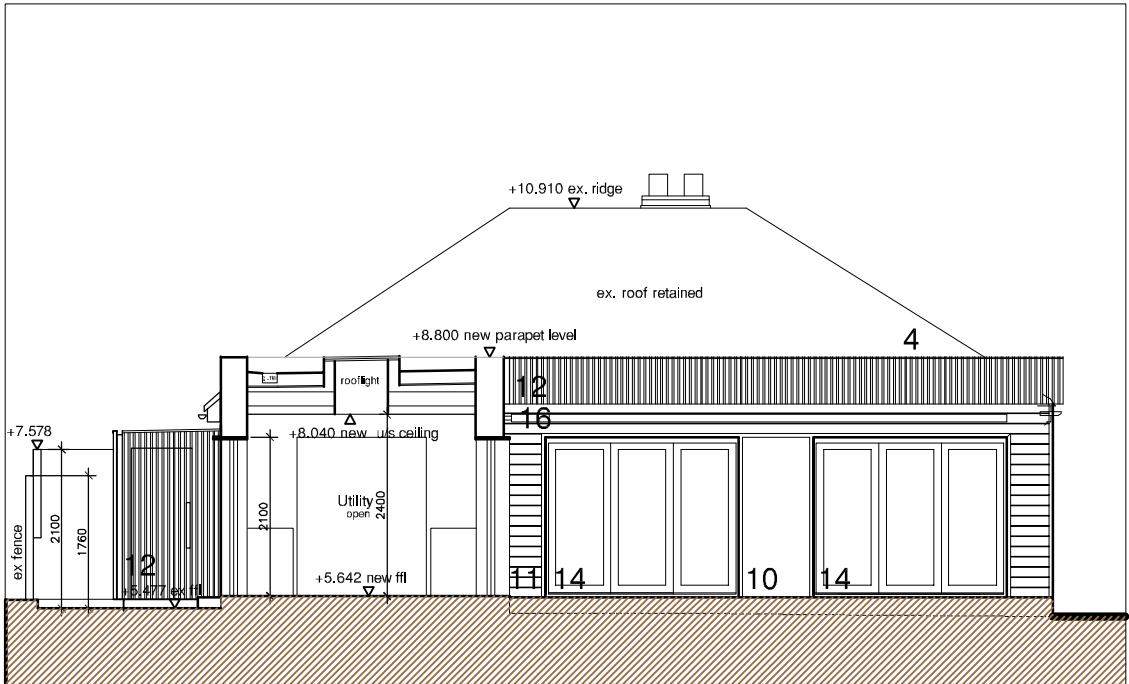

1:100 North elevation as proposed

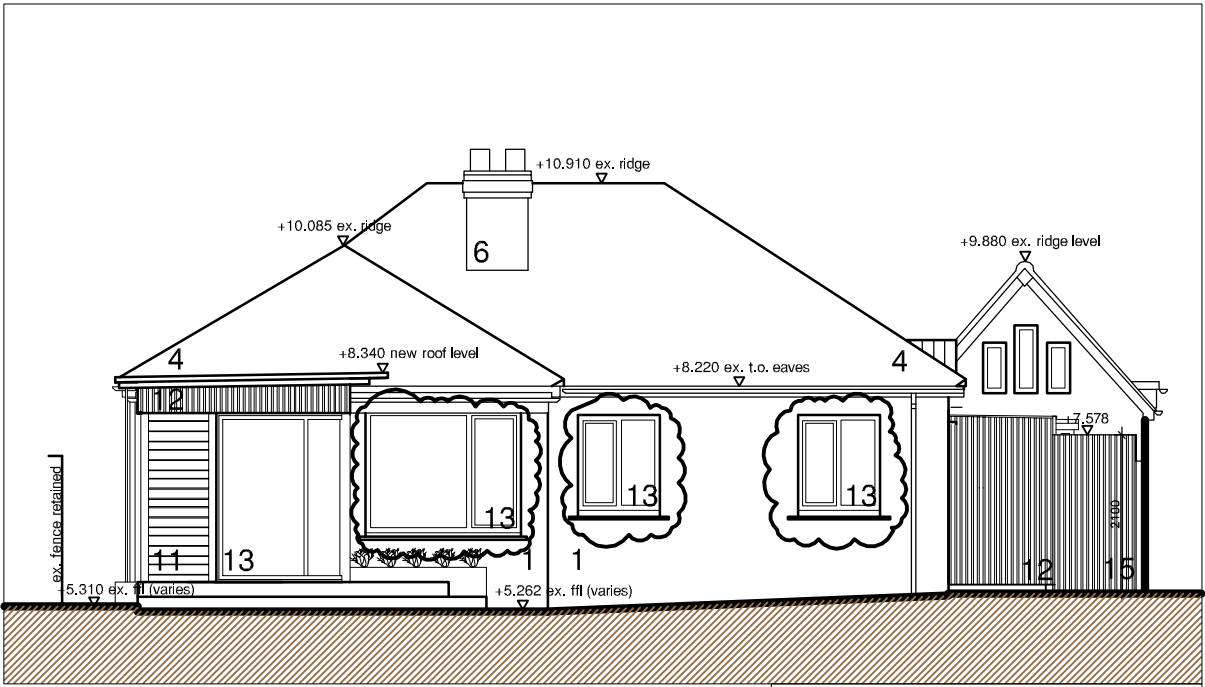

1:100 South Elevation as proposed



- Material's Key:
- 1. Existing White roughcast render
 - 2. Existing White UPVC frame windows
 - 3. Existing White UPVC frame door
 - 4. Existing Clay tiled roof
 - 5. Existing White smooth render
 - 6. Existing Fairfaced brickwork
 - 9. Existing White UPVC fascia
 - 10. White roughcast render to match existing
 - 11. Horizontal timber cladding
 - 12. Vertical timber cladding
 - 13. Aluminium frame window - colour white
 - 14. Aluminium frame door - colour white
 - 15. Timber clad sliding gate
 - 16. Powder coated aluminium louvres

PLANNING

Coda, Florida Road, Ferring

North & South Elevations as proposed

 **saville jones** | architects

date: June 17
scale: 1 : 100 @A3

1711

SK

08C

DWG: \DRAWINGS\PROFORM\SJA_A1_50.DWG