



ONLY FIGURED DIMENSIONS TO BE USED FOR CONSTRUCTION PURPOSES. ALL DIMENSIONS ARE TO BE CHECKED ON SITE PRIOR TO INSTALLATION AND THE ARCHITECT IS TO BE NOTIFIED OF ANY DISCREPENCIES.
© This drawing is copyright and must not be reproduced without the written consent of the Architect.

REV	DATE	DESCRIPTION
A	27 July 17	Elevation names revised.
B	03 Aug 17	Materials key and scale bar added.

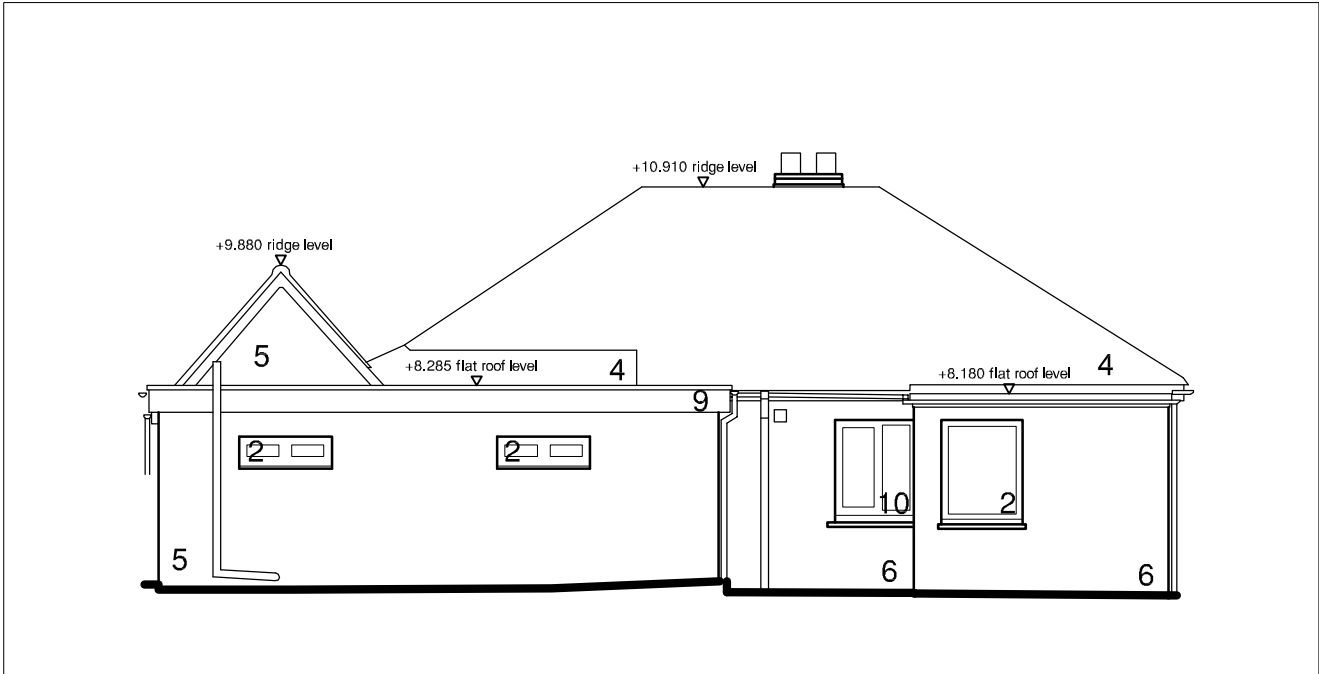

1:100 North Elevation as existing

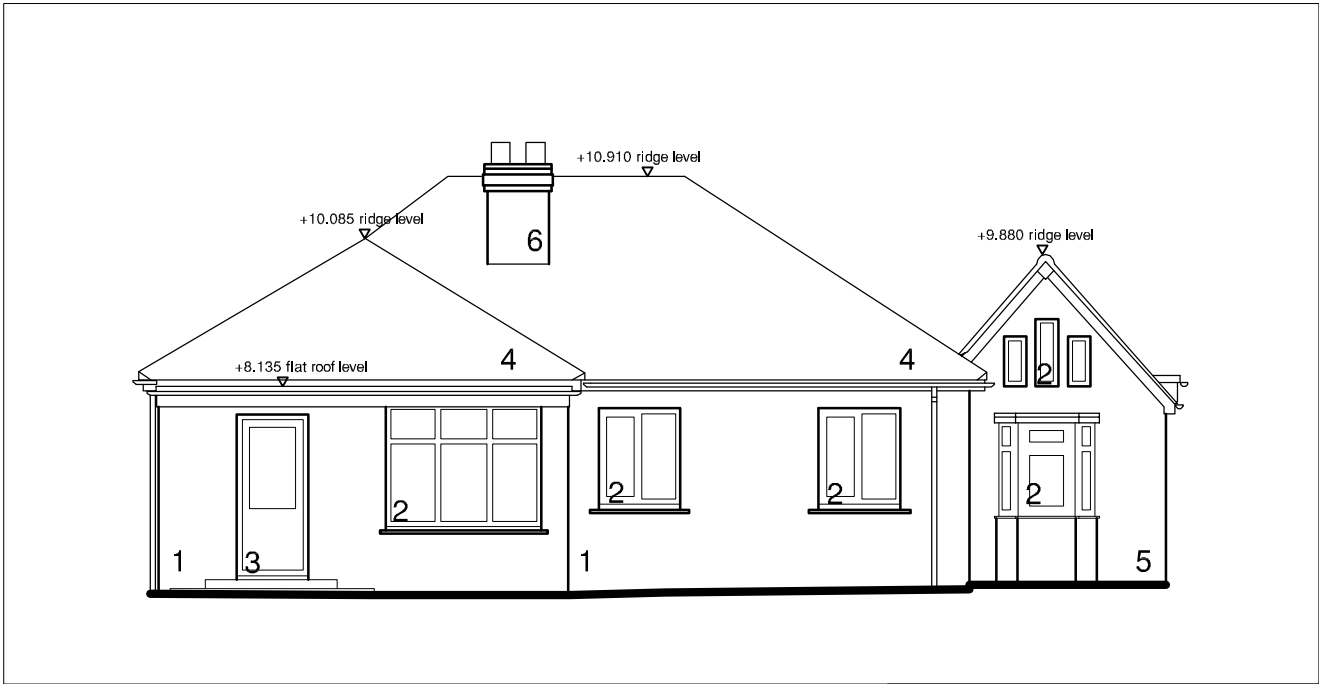

1:100 South Elevation as existing



Material's Key:

- 1. White roughcast render
- 2. White UPVC frame windows
- 3. White UPVC frame door
- 4. Clay tiled roof
- 5. White smooth render
- 6. Fairfaced brickwork
- 7. White painted brickwork
- 8. White UPVC cladding
- 9. White UPVC fascia
- 10. White UPVC frame opaque windows

PLANNING

Coda, Florida Road, Ferring North & South Elevations as existing

 **saville jones** | architects

date: June 17
scale: 1 : 100 @A3

1711 SK 11B