


PARKING N° 21

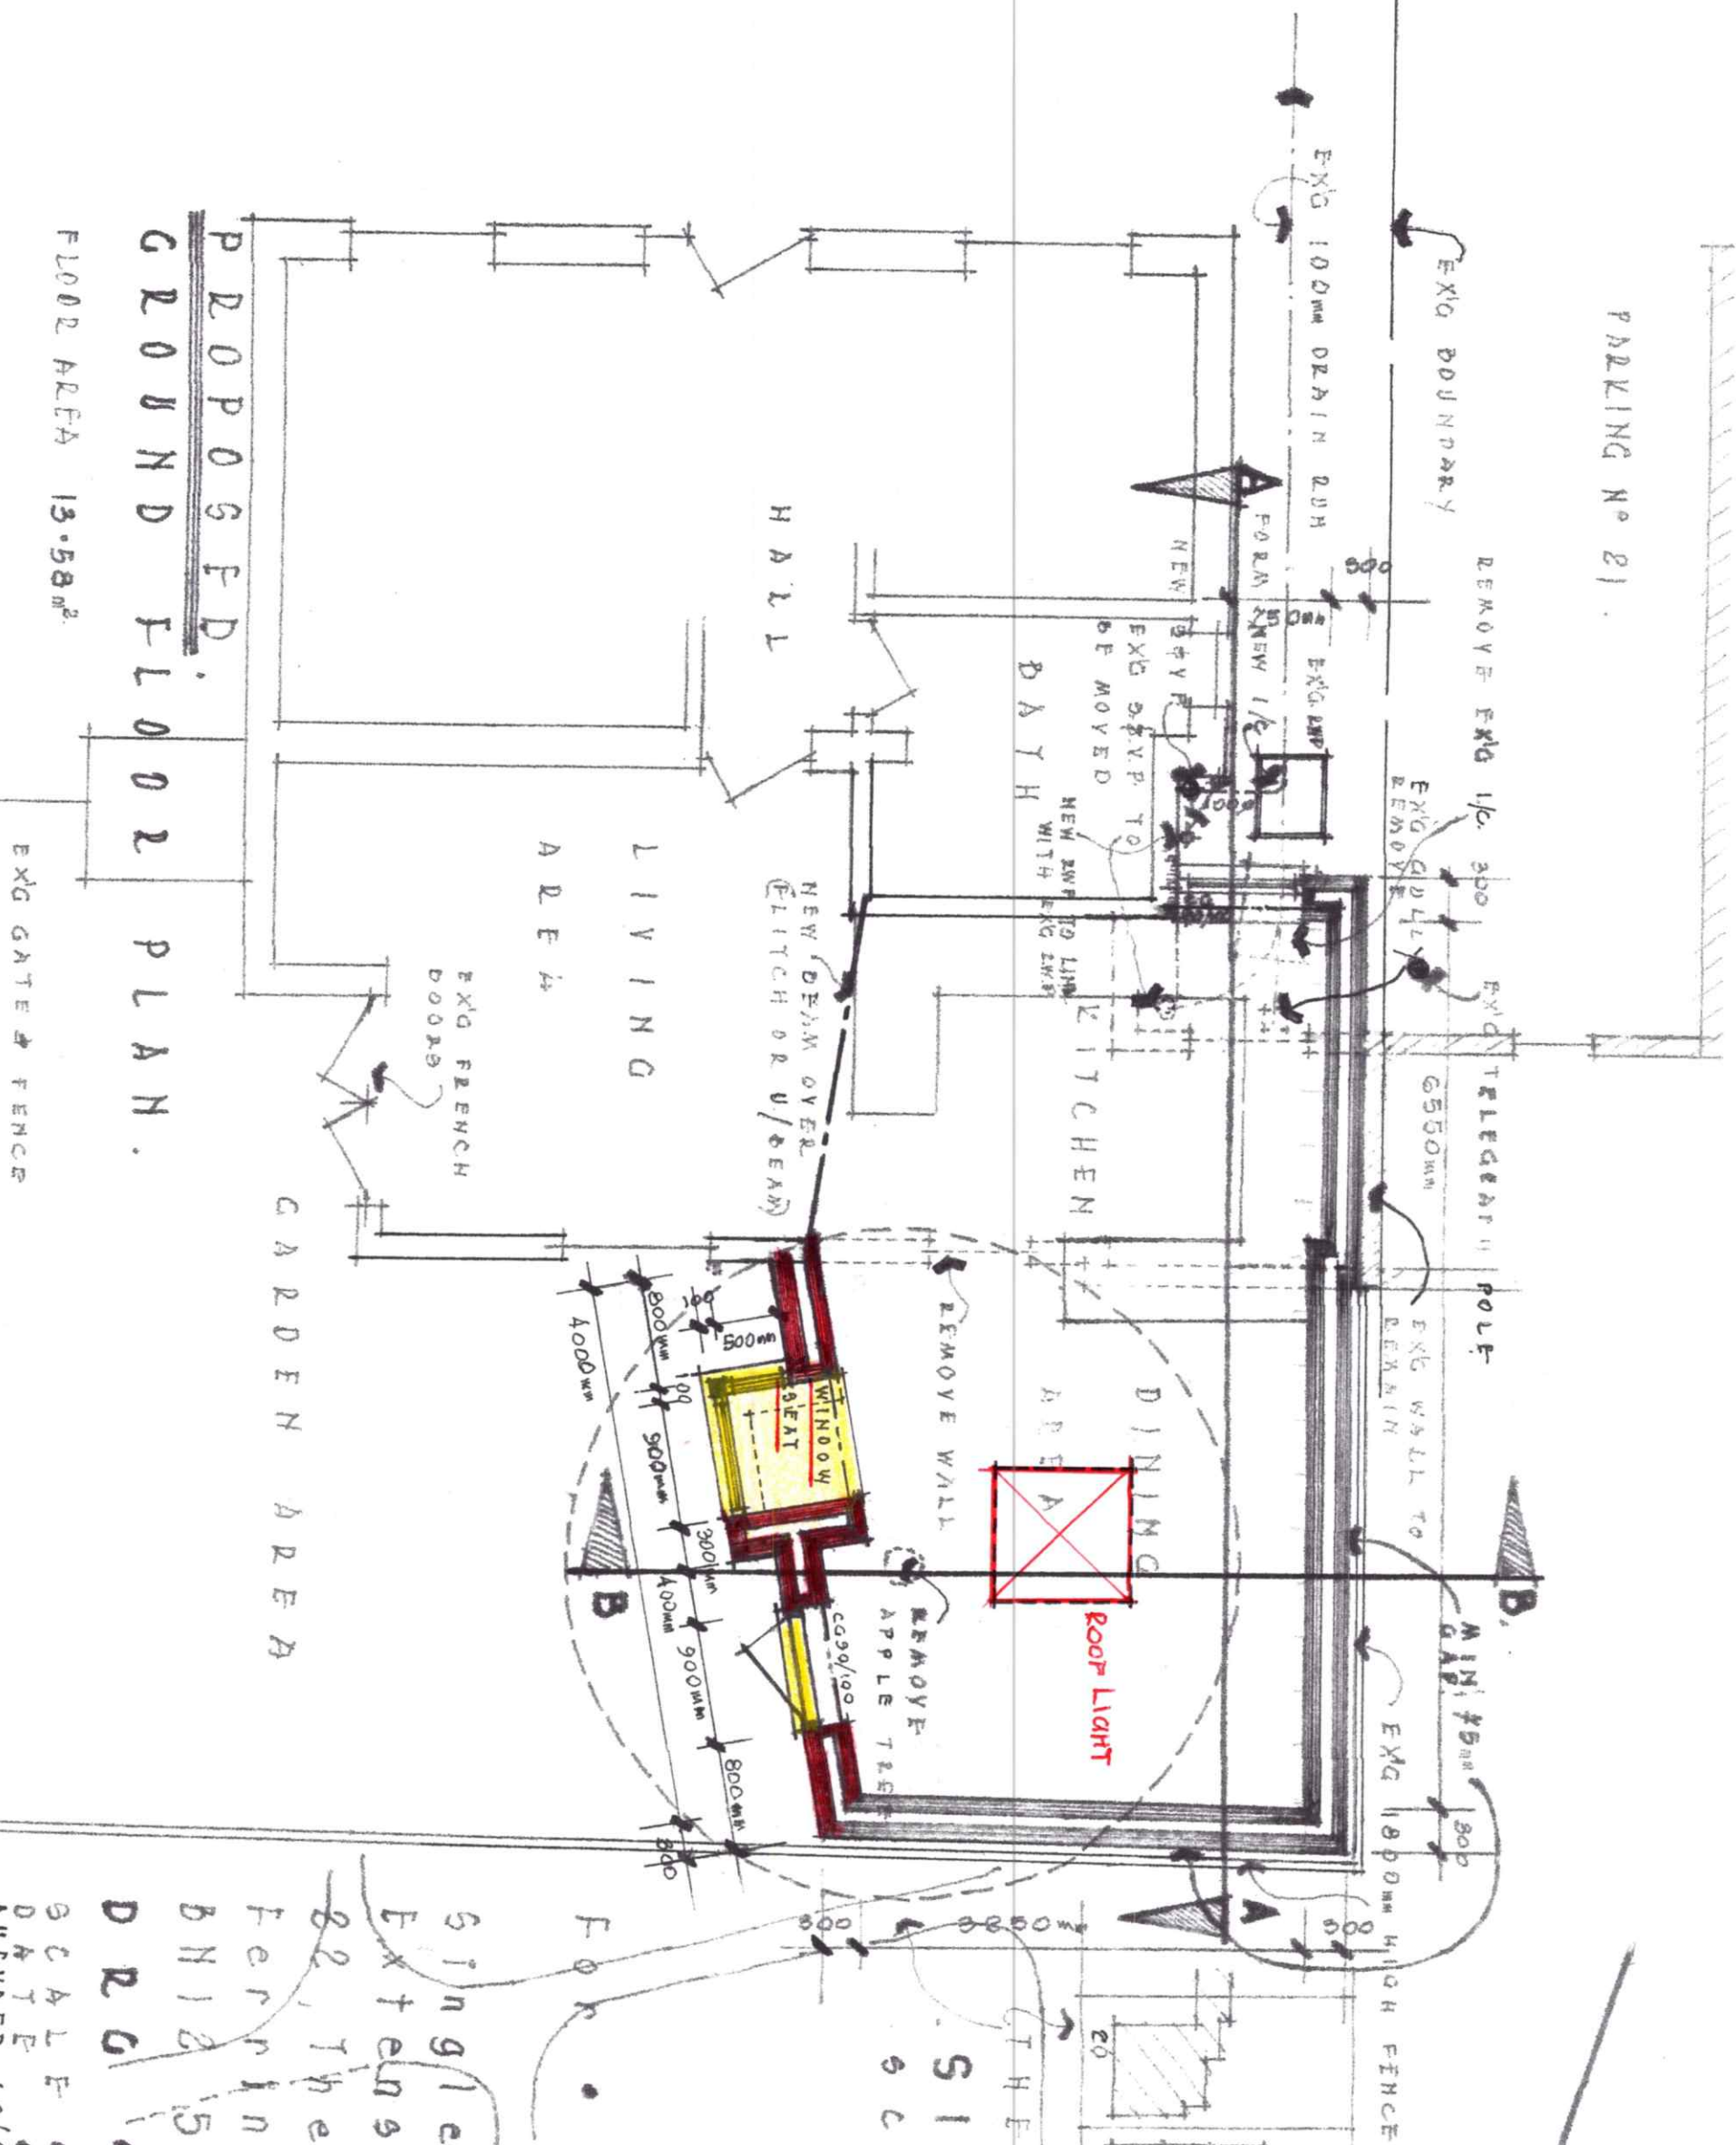

SITF PLAN.
SCALE 1/5000.M.

For Mrs. S. Dycher.


Single Storey Rear
Extension,
82, The Poplars
Farning. W. Sussex.

DRG • 20/24.A.

SCALED 1/50
DATE: 1/50
AMENDED 18/06/2021 G.F.D.
M.020.

COLETON, F. D. 1900
19, DEWENT DRIVE
COLING-DE-SEA, WOLTHING
WEAT 9000 EX
DN 12 6L4
0405-7640-744.


OUTLINE OF NEW ROOF

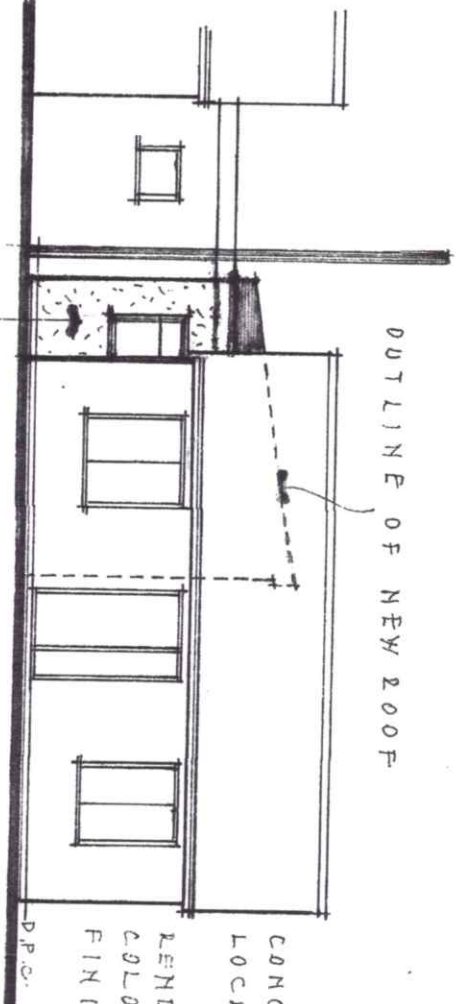

FRONT (East)

RENDERED & COLOUR WASHED
FINISH, TO MATCH EXISTING

CONCRETE INTER-
LOCKING TILES.
RENDERED &
COLOUR WASHED
FINISH.

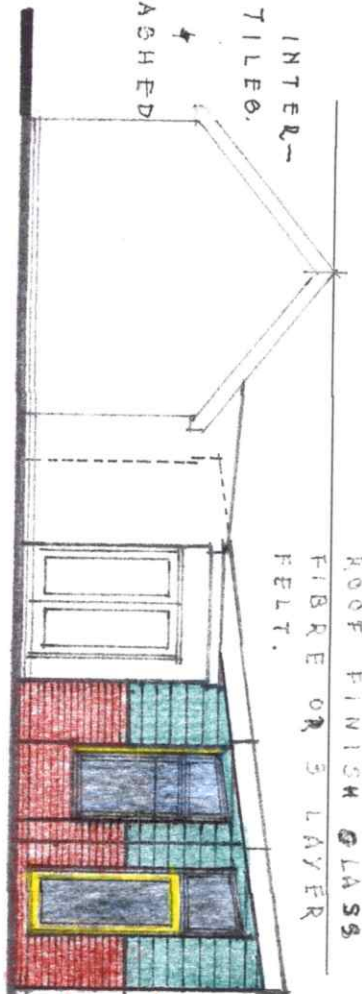


SIDE (North)

NOTE: ROOFLIGHT DOES NOT SHOW ON NORTH & EAST
ELEVATIONS, DUE TO ROOF FALL.

ROOF LIGHT

ROOF LIGHT

STOCK BRICKS.

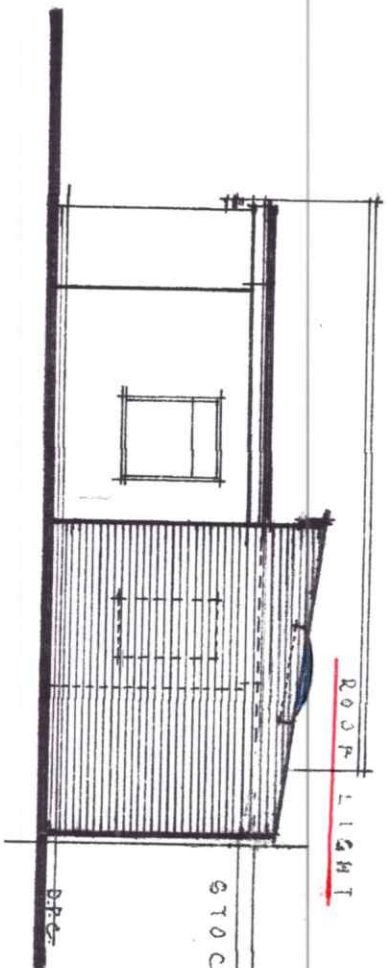

REAR (West)

SIDE (South)

ELEVATIONS. PROPOSED.

PROPOSED.



LOCATION
SCALE

PLAN
1:250

For Mrs. S. Dycher.

Single storey Rear
Extension.

22, The Poplars,
Ferning, W. Sussex.

BN12 5QL.

DRG. 20/24/1.A.

SCALE: 1/100. 2020.

DATE: NOV. 2020.

GORDON F. DIXON

19, DERWENT DRIVE


GOULING-DY-SEA, WOLTHING


WEST SUSSEX.

BN12 6LA


0705-7640-744.

PROPOSED ROOF PLAN

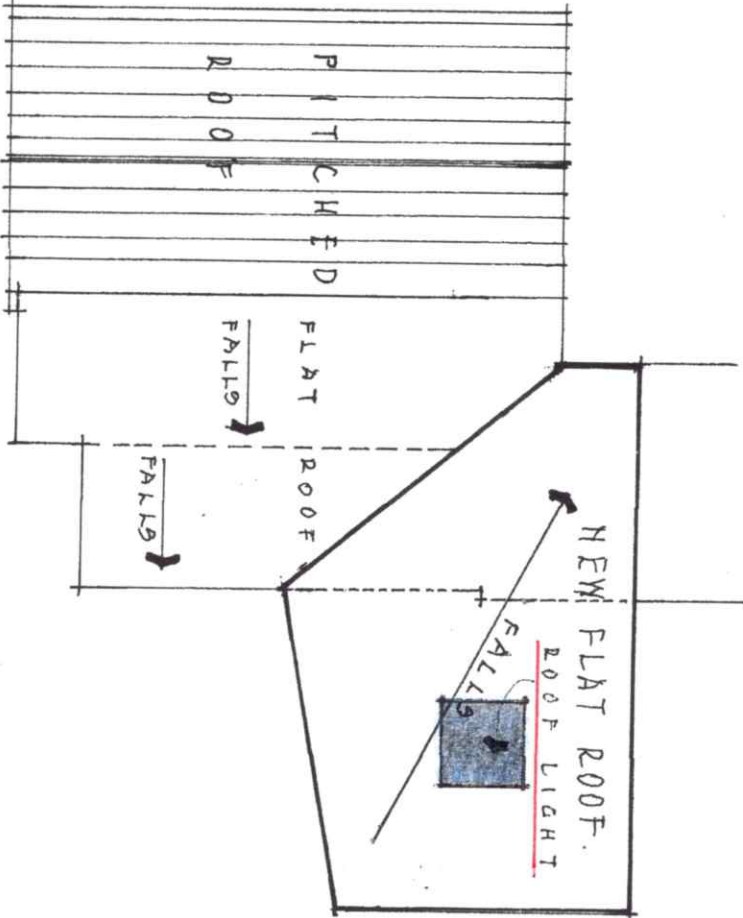


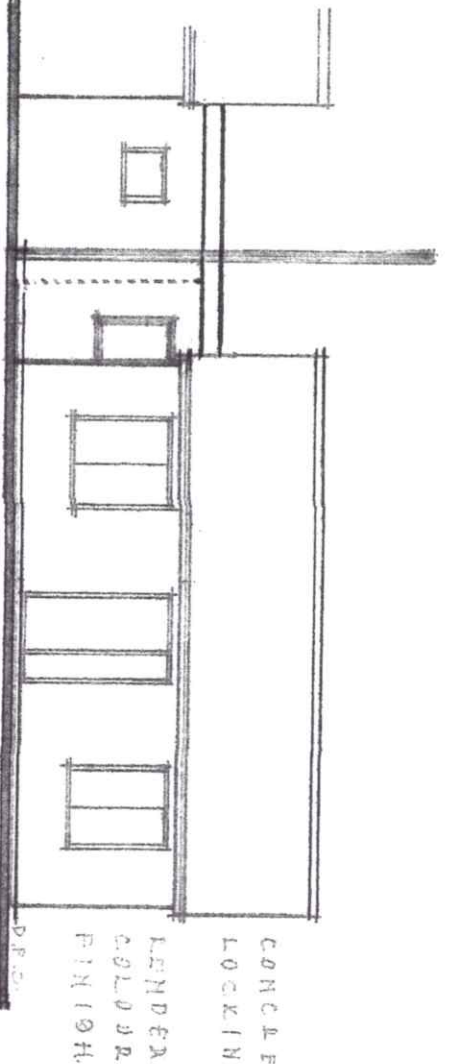


FRONT (East)

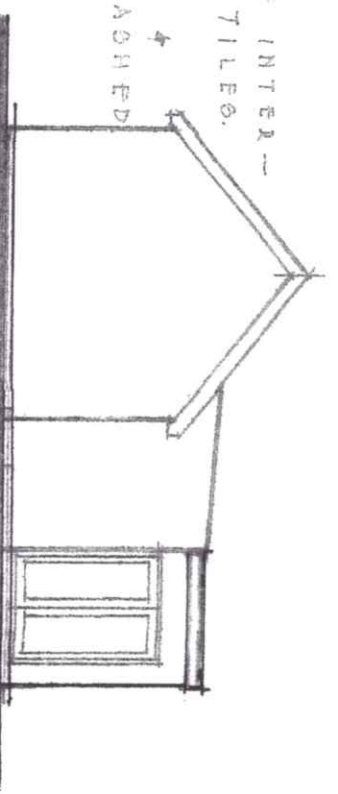


SIDE (North)

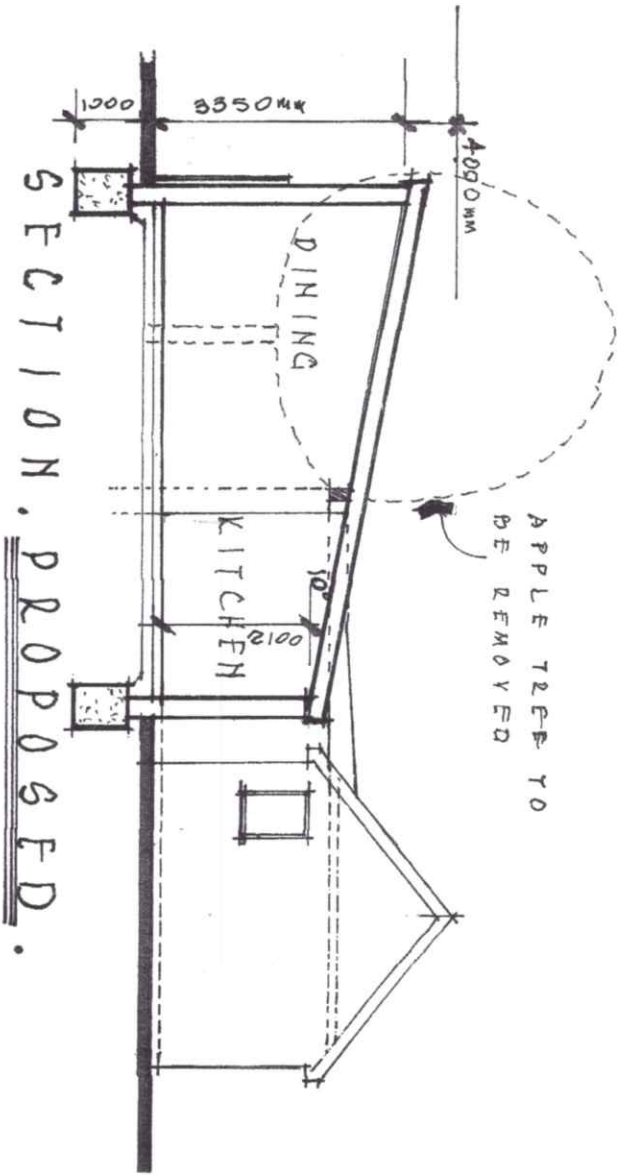


SECTION. PROPOSED.

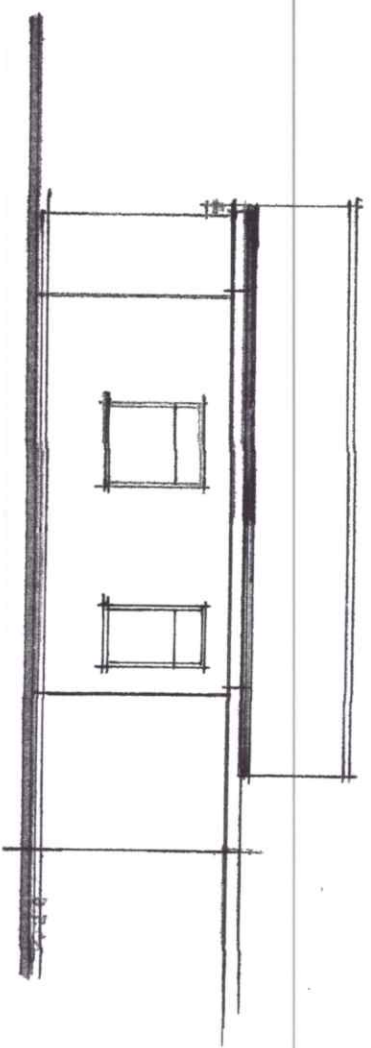

REAR (West)

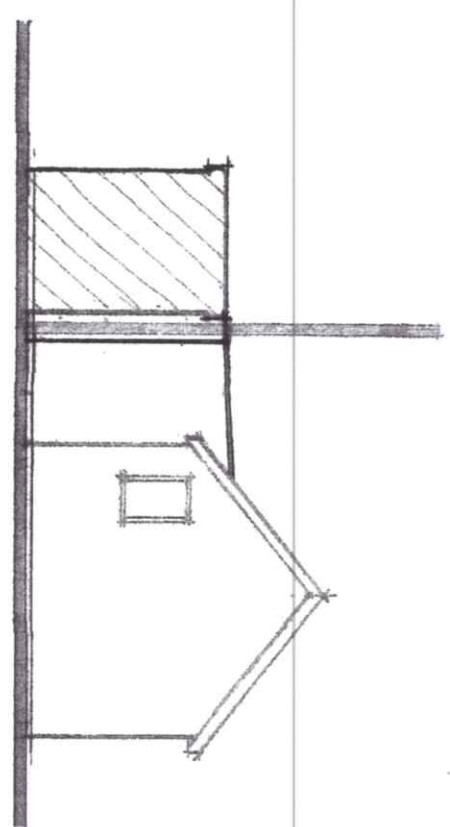


SIDE (South)

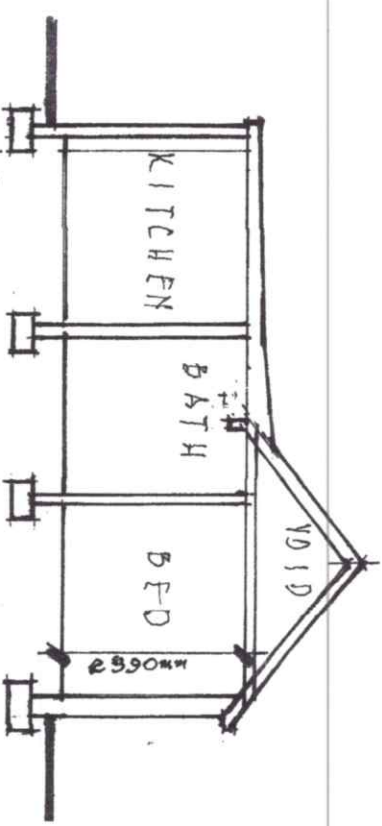


SECTION EXISTING.

EXISTING ROOF PLAN.

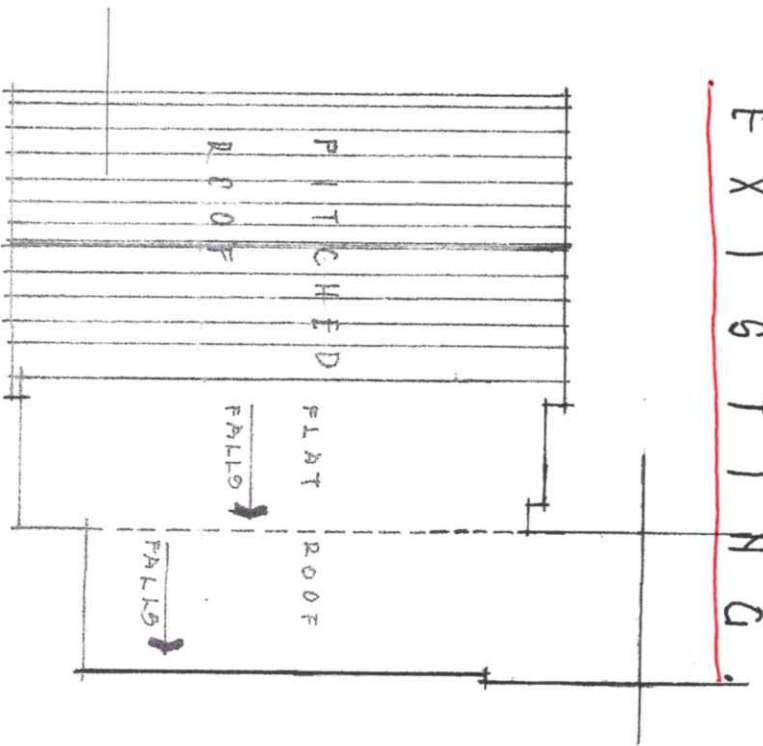

EXISTING ROOF PLAN.

1.21.

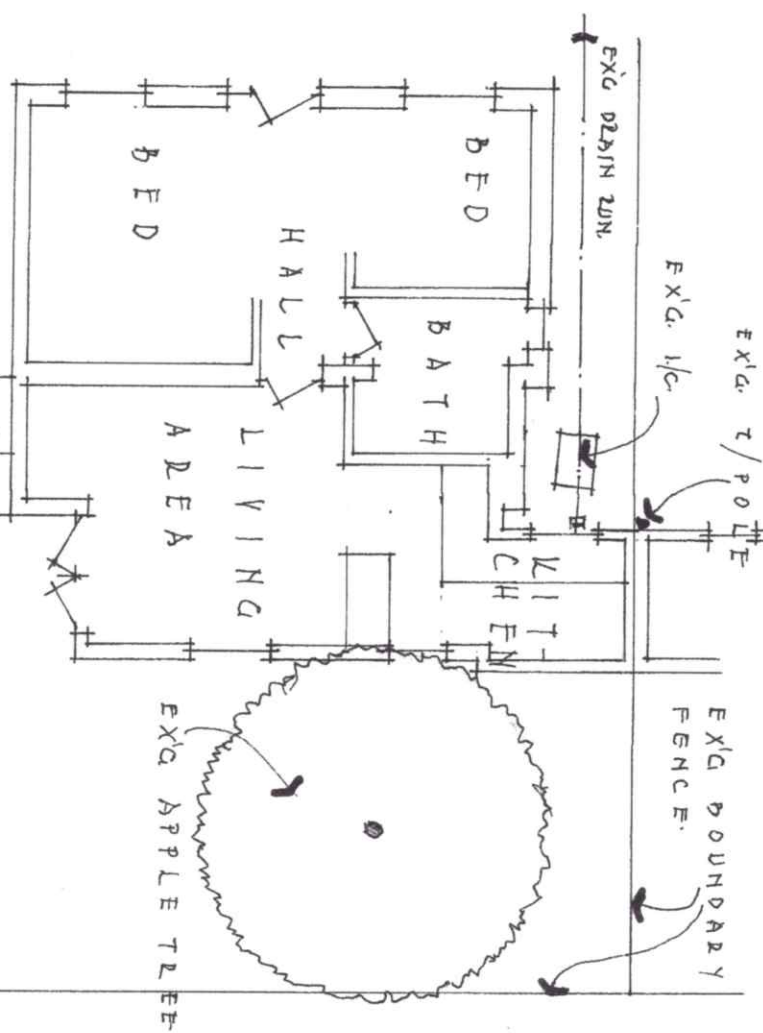

EXISTING FLOOR PLAN.

FOR • Mrs. S. Dycher.
single stores rear
extension,
22, The Poplars,
Ferring, W. Sussex.
BN12 5QL.
DRG. 20/24/2.A.
SCALE: 1/100. 2020.
DATE: NOV.
GORDON F. DIXON
19, DEWENT DRIVE
GOLLING-BY-SEA, WOLTHAM
WEST SUSSEX.
BN12 6LA.
0785-7640-744.