


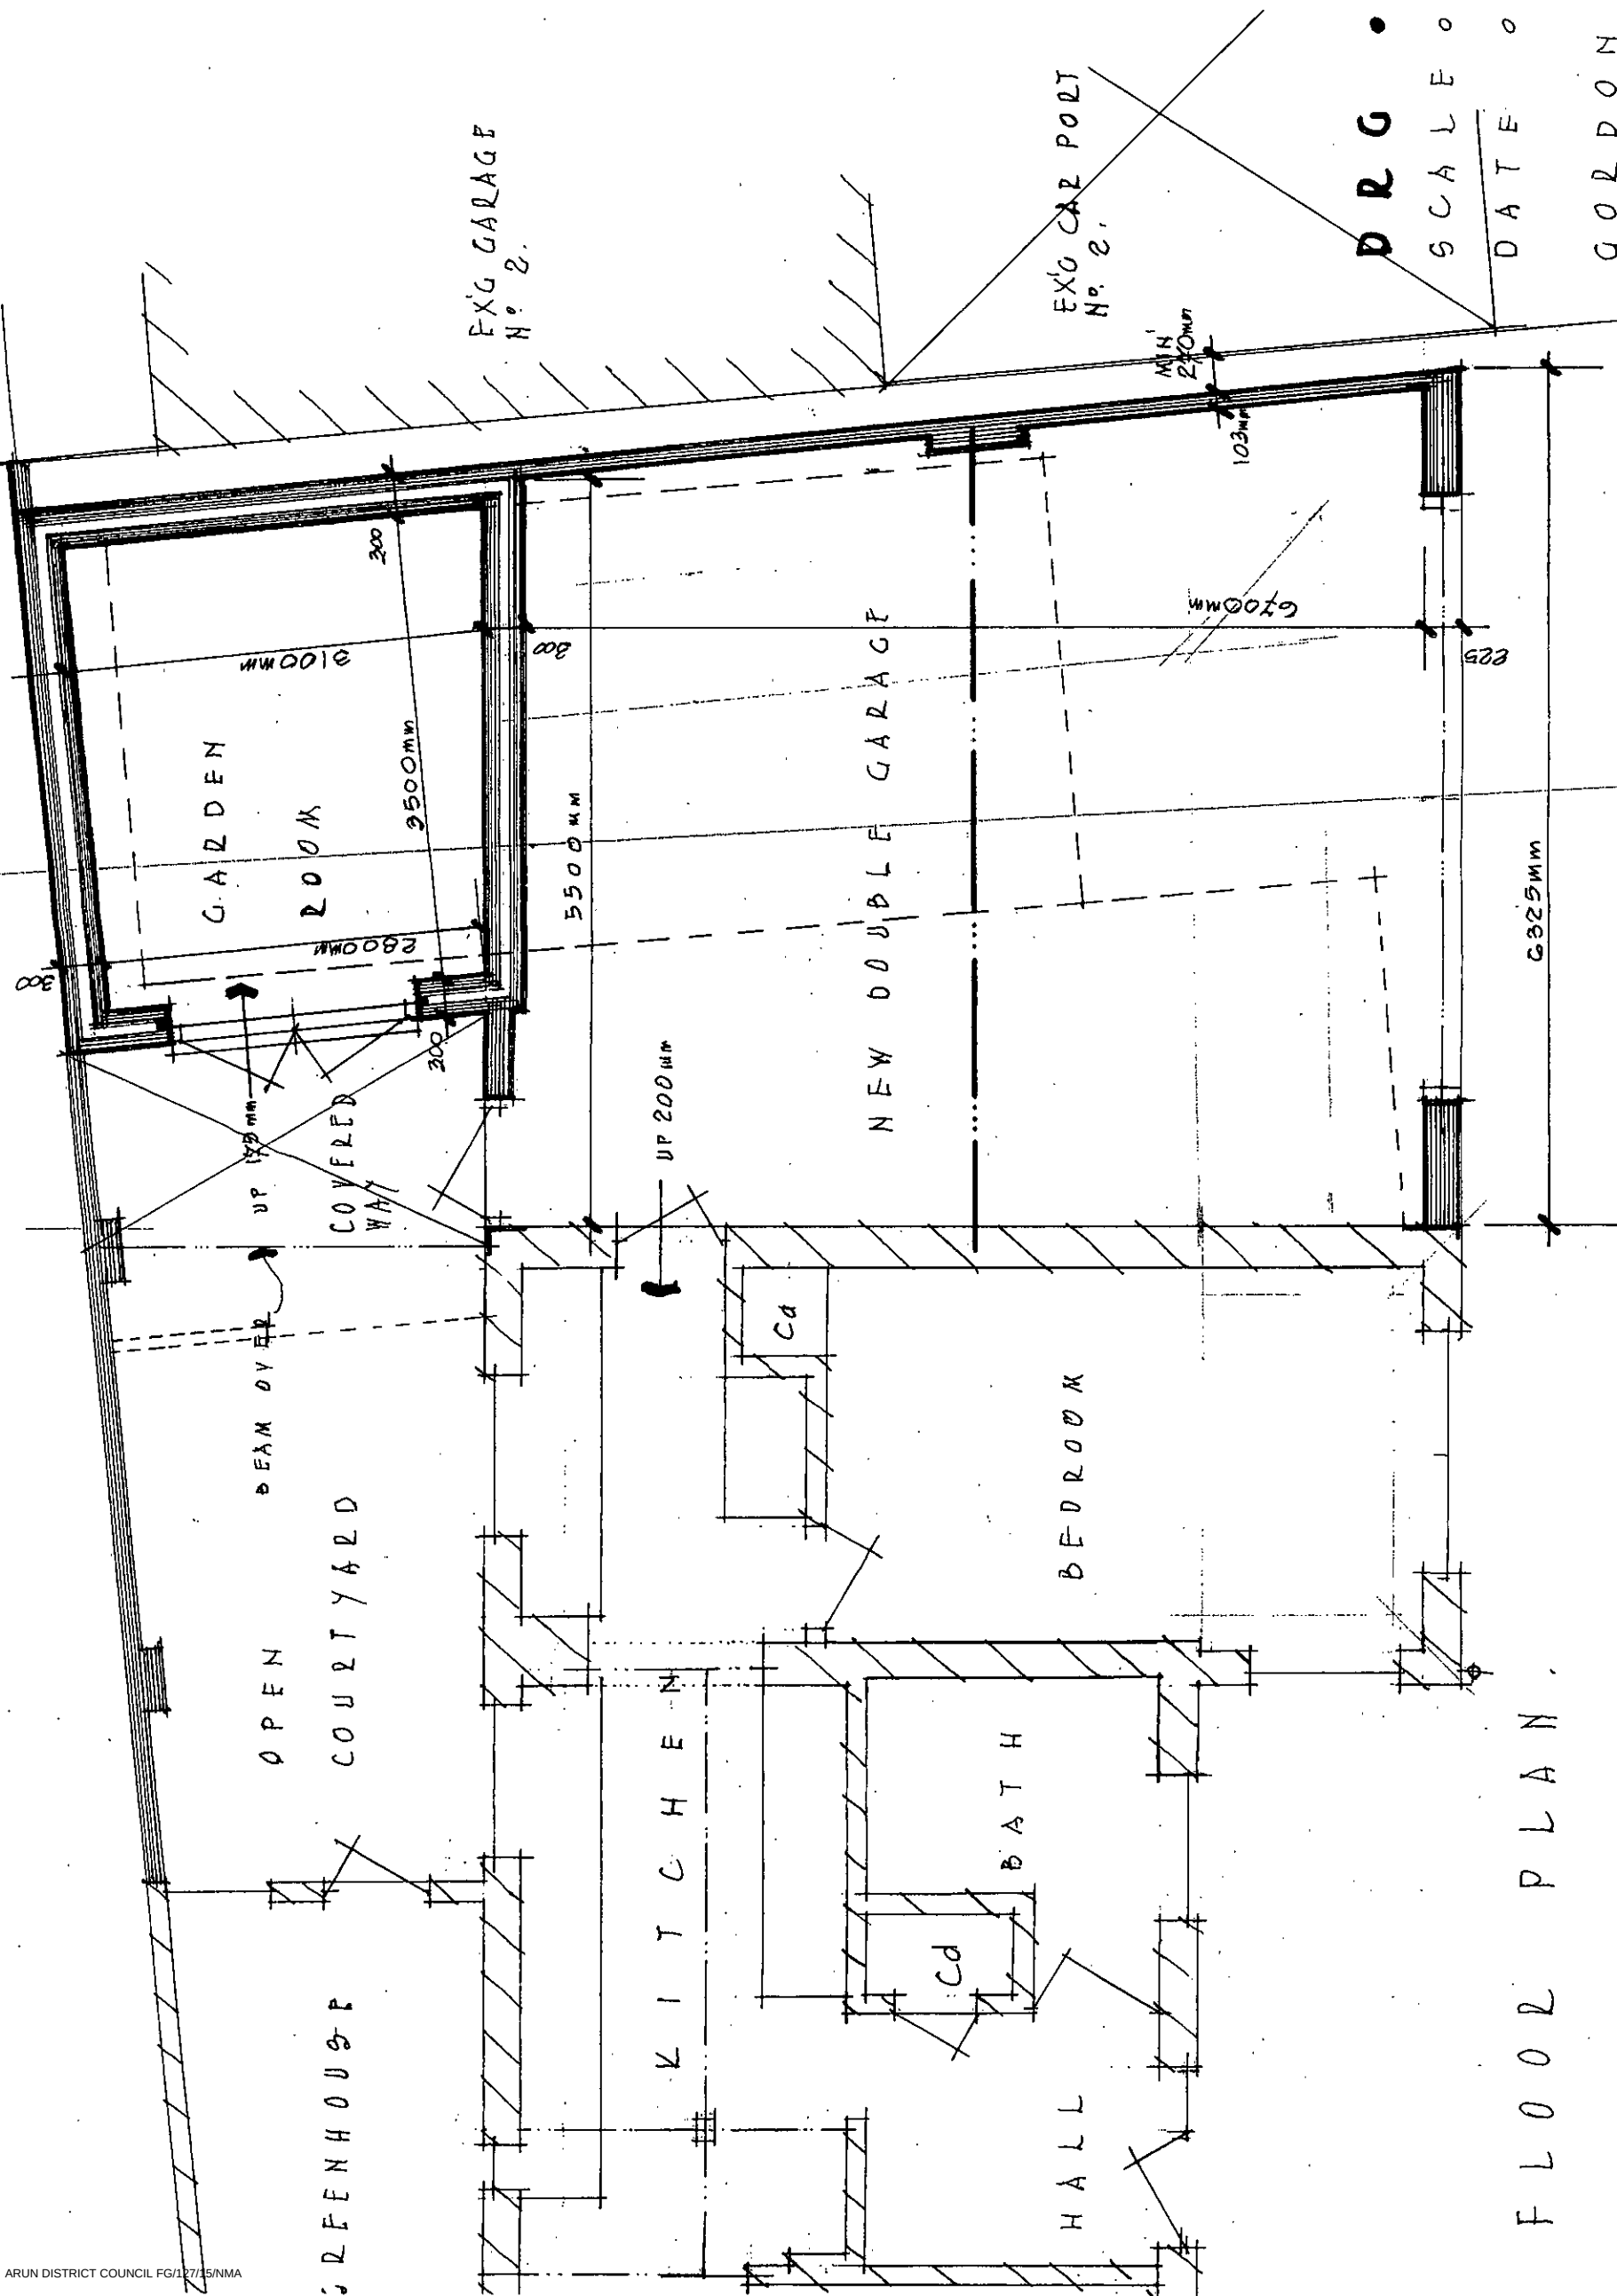

DRG • 15 / 10 / 1.

SCALE • 1 / 50 M.

DATE • JULY 2015.

GORDON F. DIXON

T 0765-7648-744

SHEET 2 OF 3

FLOOR PLAN.