


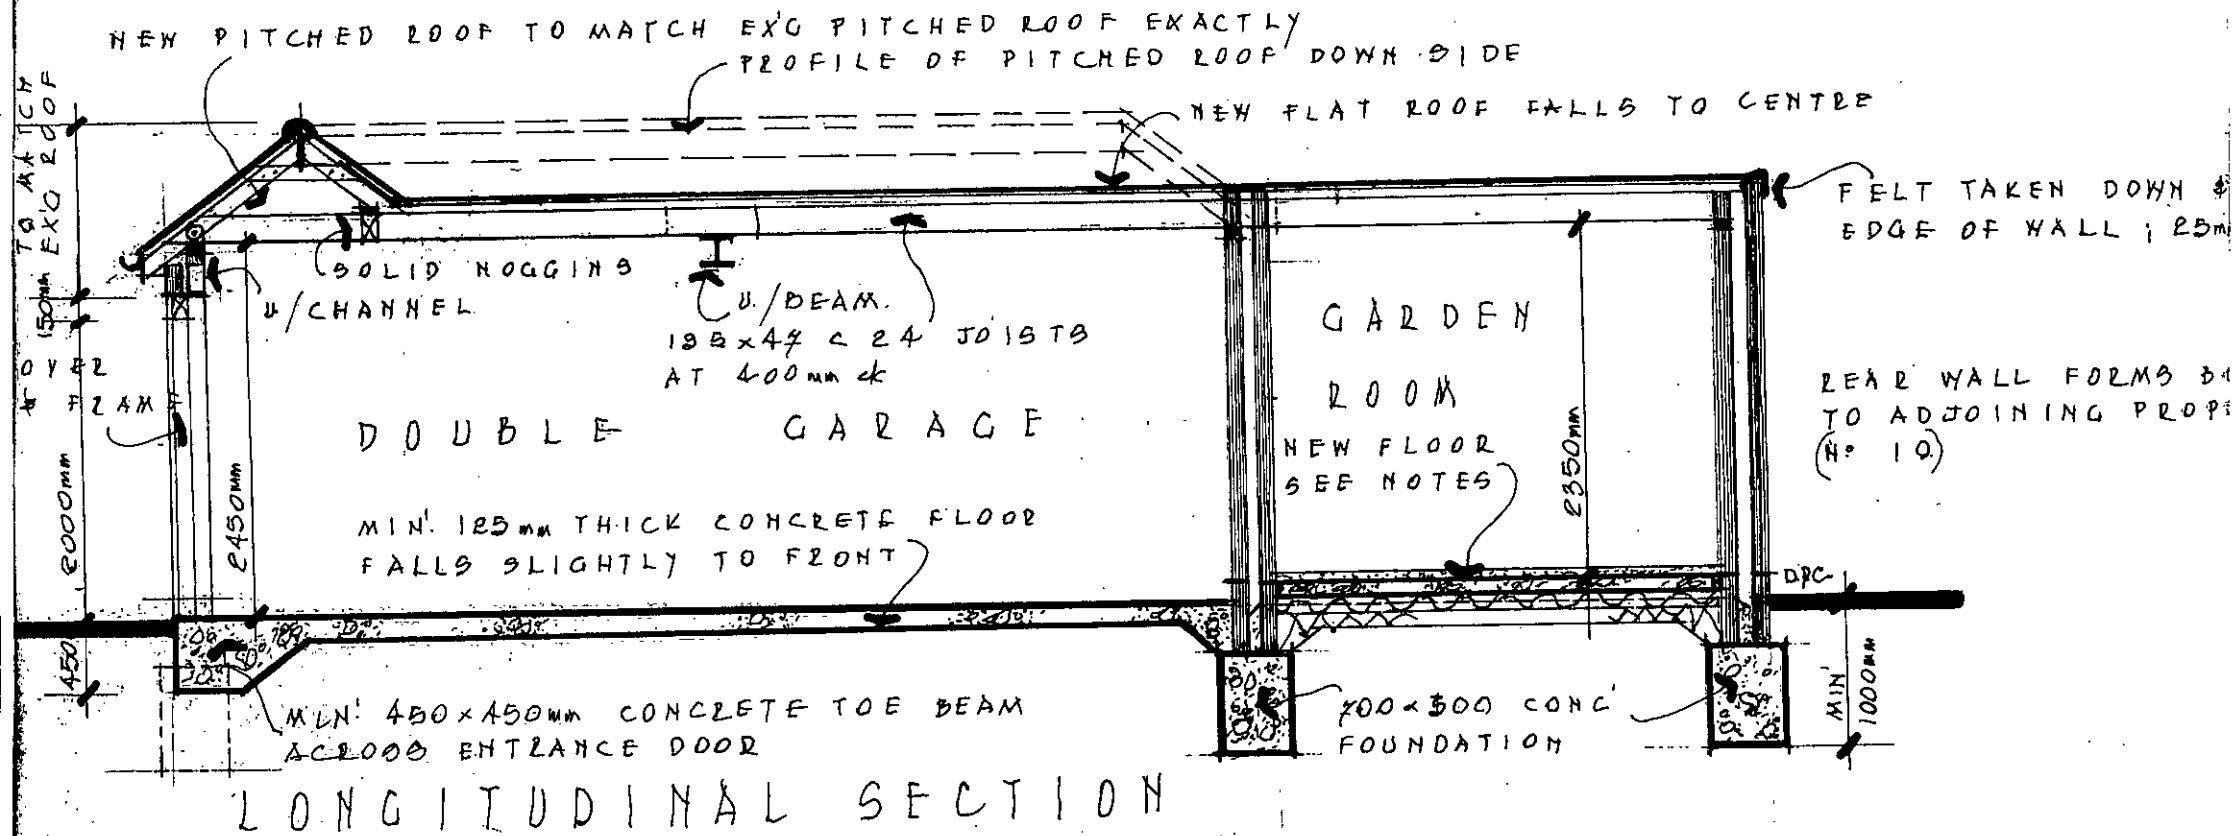

DRG 0 15 / 10 / 2
 SCALE 0 1/50 M
 DATE 0 JULY 2015