
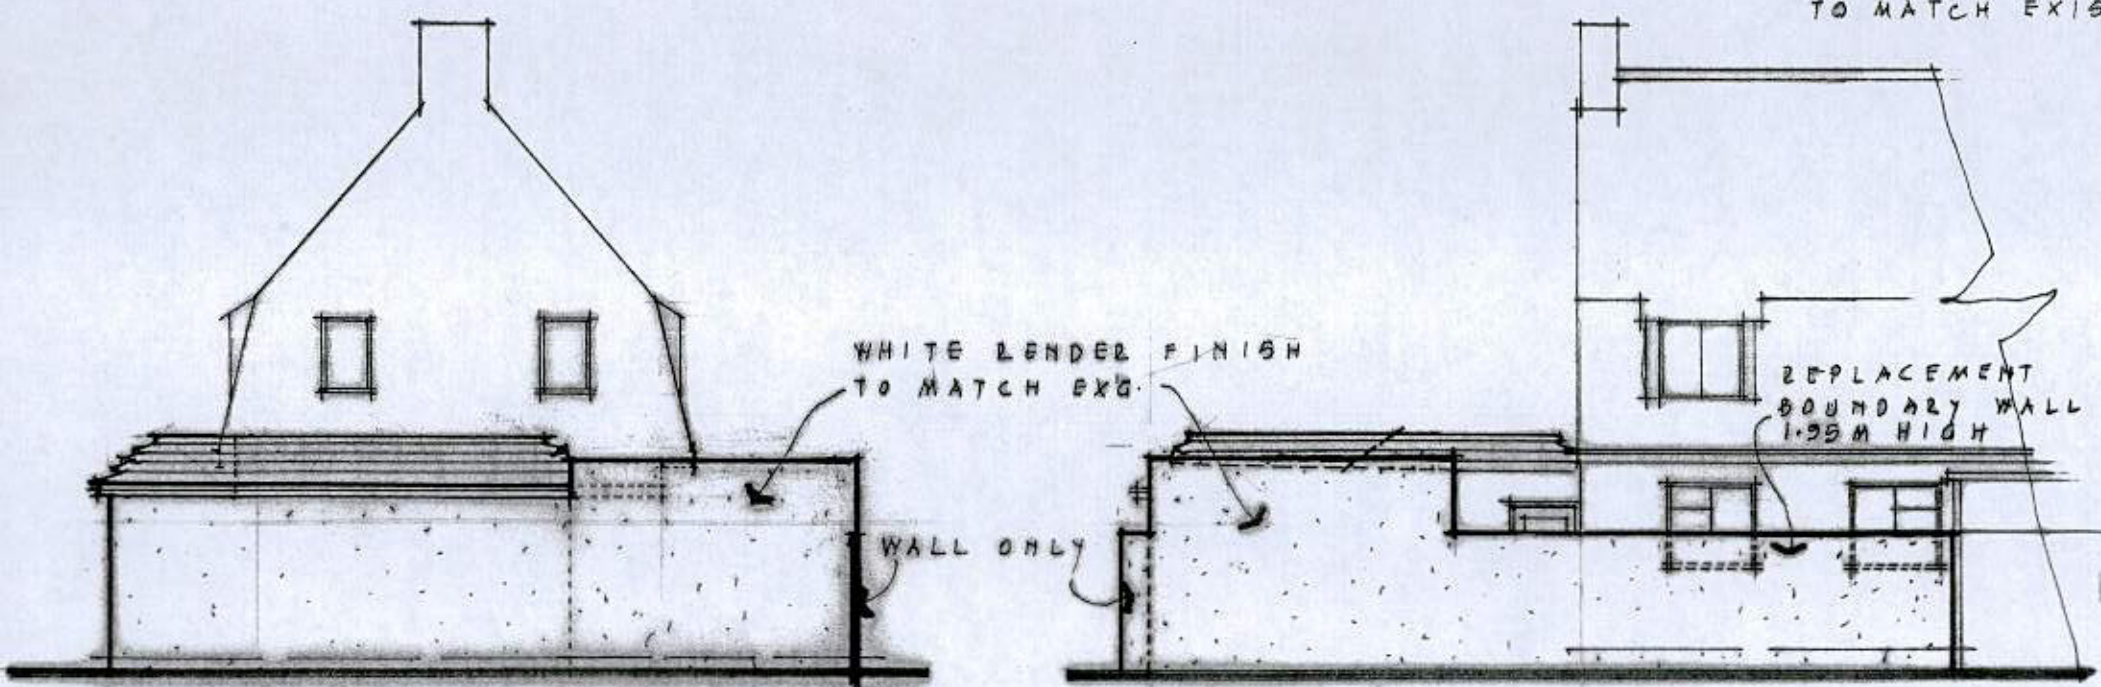


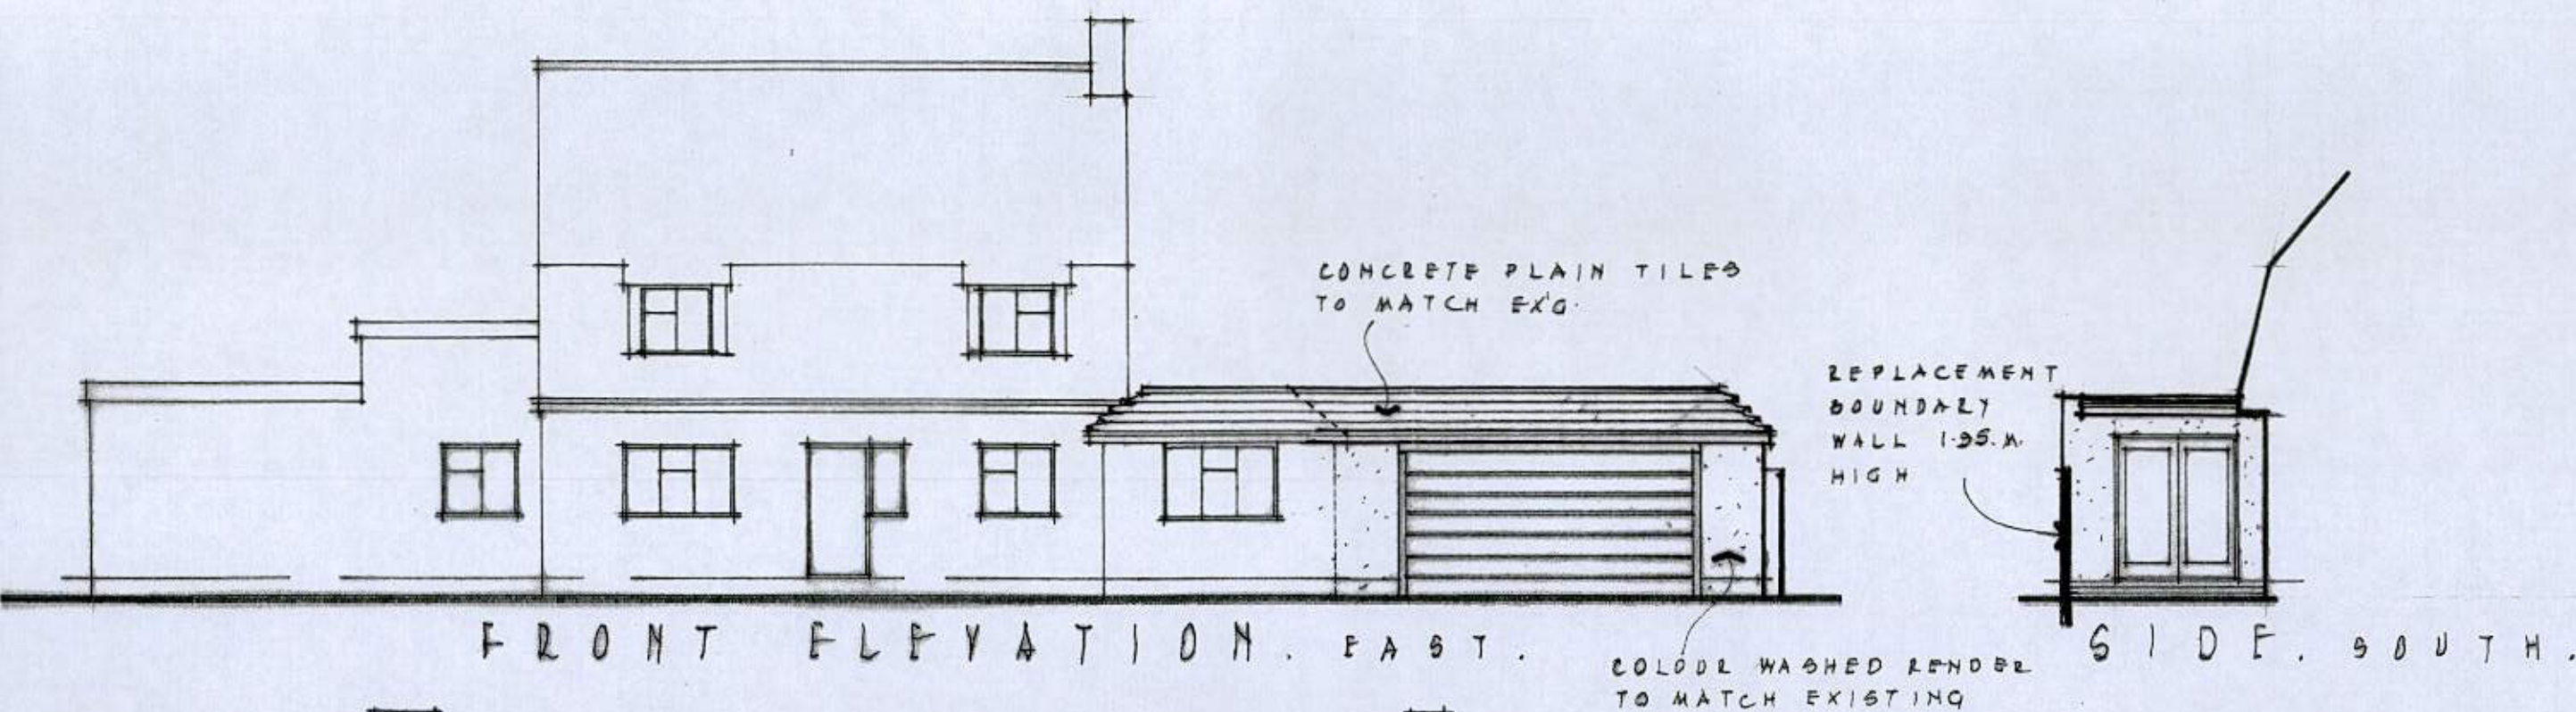

Mrs. L. Stratton
1, East Onslow Close,
Ferring, W. Sussex
BN12 5RL.

Double Garage &
Garden Room

DRG • 15/10.
SCALE • 1/100.M.
DATE • JULY 2015

GORDON F DIXON
19 DERWENT DRIVE
GORING-BY-SEA
WORTHING, W. SUSSEX.
BN12 6LA
T 0785-7648-744.
[SHEET 1 OF 3]

