

MAJOR HEAVY DUTY

Nº 5A

MAJOR APEX

- Extra heavy duty adaptable apex
- 300mm extra eaves height compared to standard
- Taller door with two heavy duty galvanised hinges
- Heavy duty sawn framework and roof purlins
- Flexible door and window positioning
- Heavy duty felt
- Options include an extra door wider door, double doors, stable style door, extra windows, opening windows, safety glass, security windows



Cladding
15mm



Framing
60 x 50mm




Sawn roof
48mm



Door
750 x 1500mm




Door
750 x 1500mm

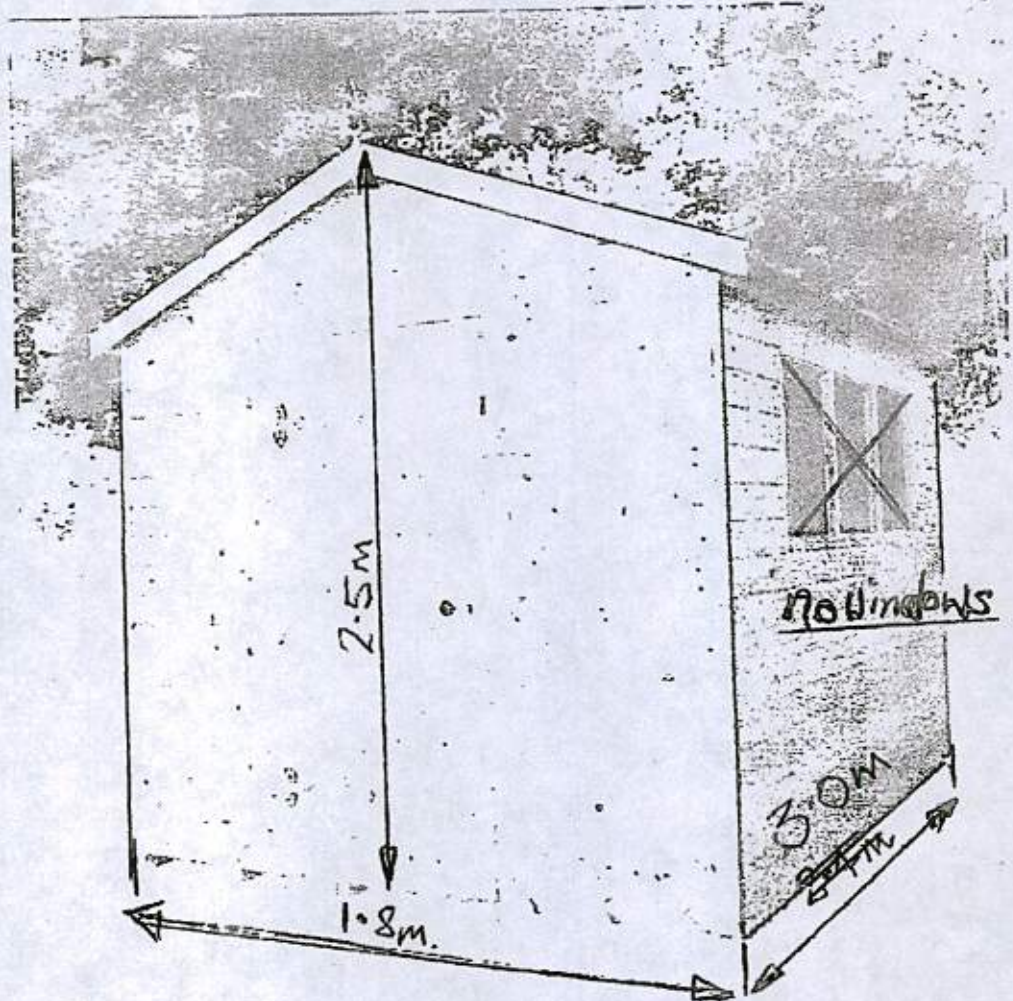

SHOWING INCREASED
LENGTH ONLY

3.0m

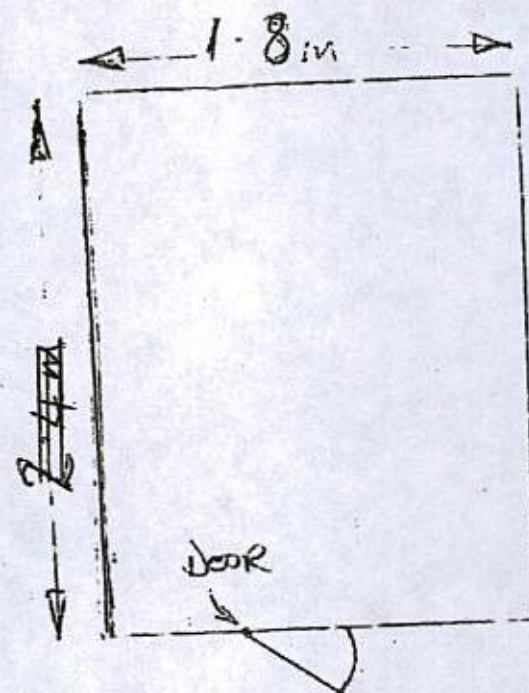

Floor & Roof Plan

NOT TO SCALE