

MAJOR HEAVY DUTY

Nº 5

MAJOR APEX

- Extra heavy duty adaptable apex
- 300mm extra eaves height compared to standard
- Taller door with two heavy duty galvanised hinges
- Heavy duty sawn framework and roof purlins
- Flexible door and window positioning
- Heavy duty felt
- Options include an extra door, wider door, double doors, stable style door, extra windows, opening windows, safety glass, security windows



Cladding
15mm



Framing
40 x 50mm






Sawn timber
90mm



Door
200 x 250mm



Padlock

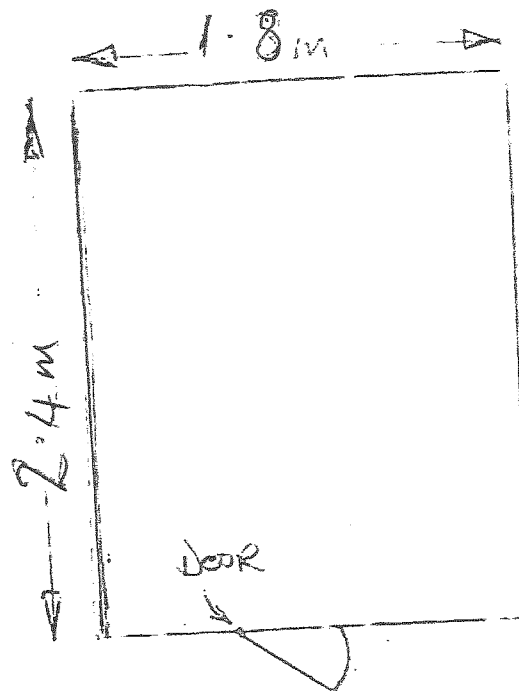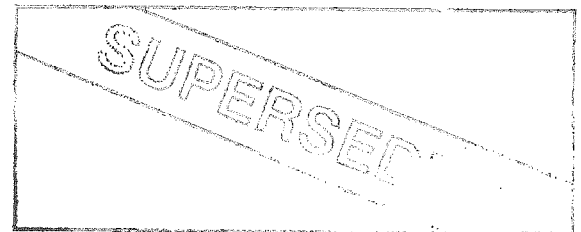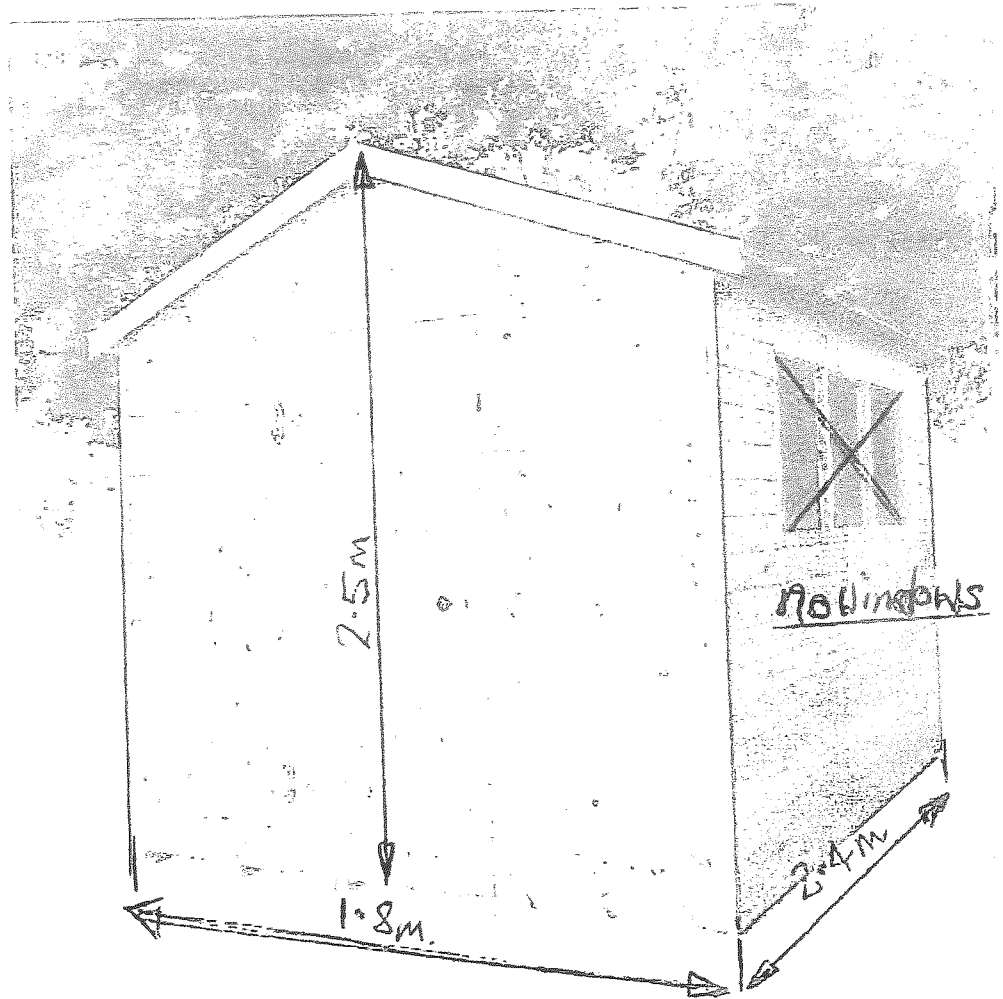

FLOOR & ROOF PLAN

NOT TO SCALE