



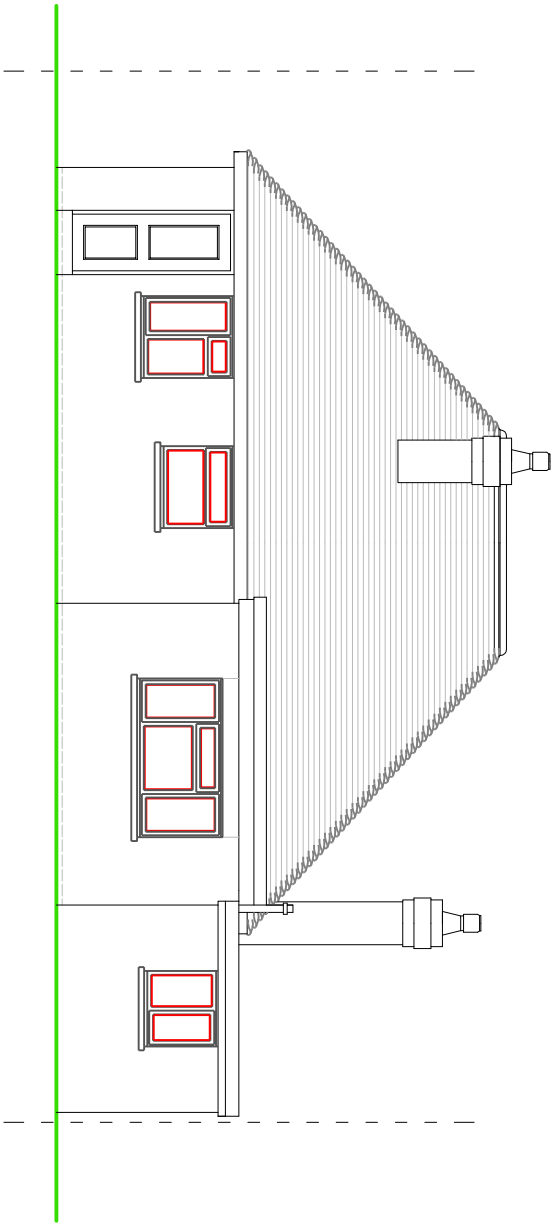

REAR ELEVATION

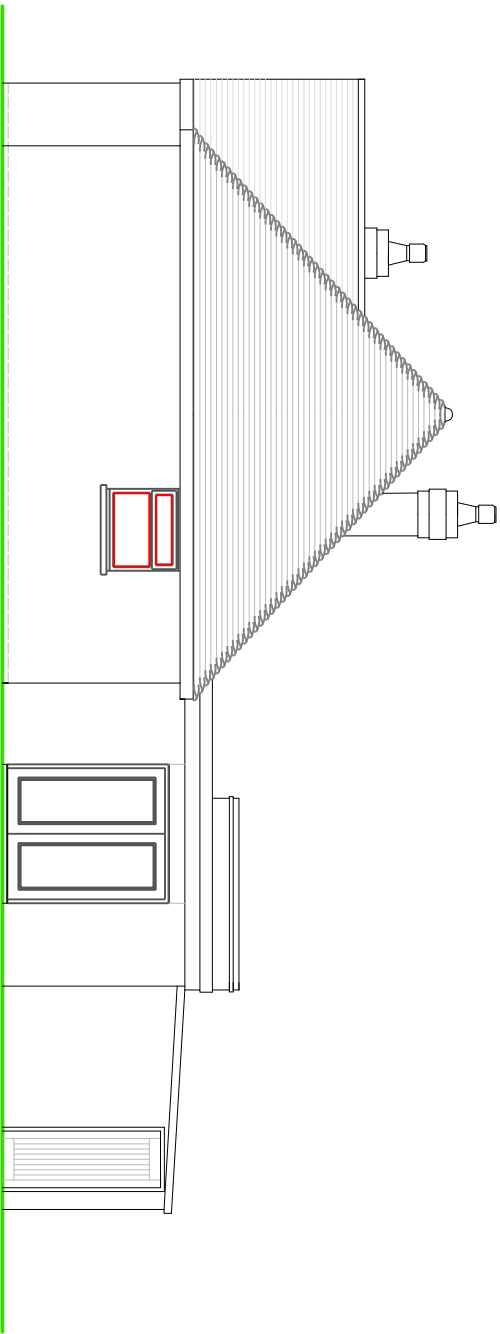


SIDE ELEVATION

NOTES


ROOF - Plain concrete tiles to pitched roof and felted flat roofing to garage and extension.

WALLS - Face brickwork.


WINDOWS/DOORS - White framed PVC double glazed units.

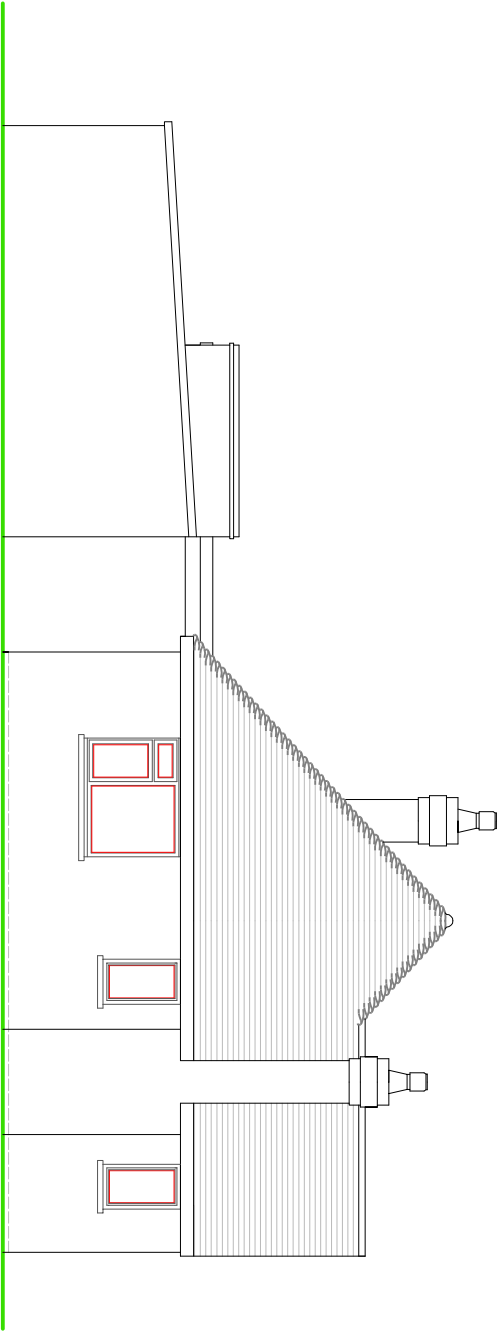

SIDE ELEVATION

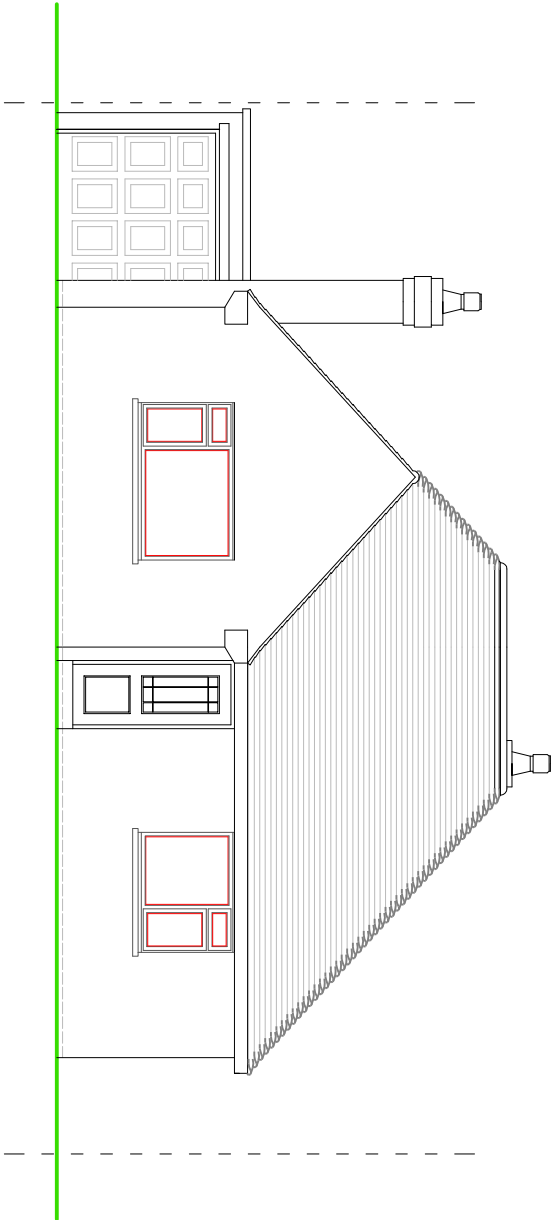

FRONT ELEVATION

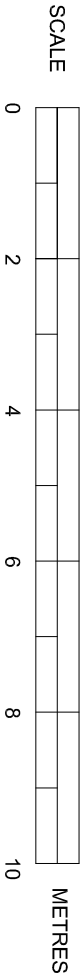

EXISTING ELEVATIONS

SUSSEX BUILDING CONSULTANCY LIMITED

9 DOWNVIEW AVENUE, FERRING,
WEST SUSSEX.

SCALE - 1/100 REV - DATE - 02/08/2017

LABC

partner

3 NORTHCOTE ROAD
BOGNOR REGIS
PO21 3LZ
TEL - (01243) 861379