



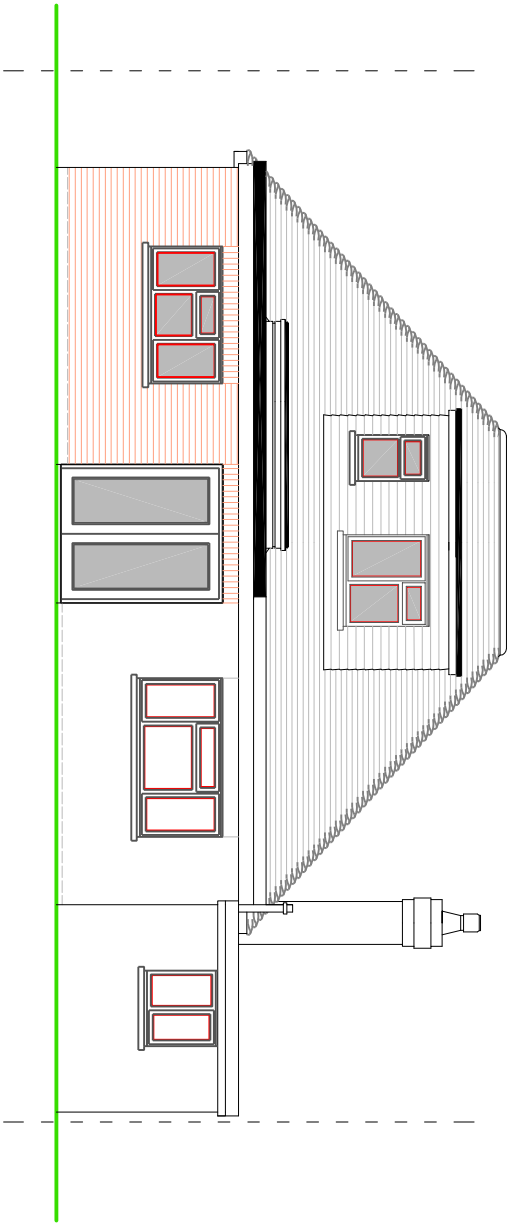


REAR ELEVATION

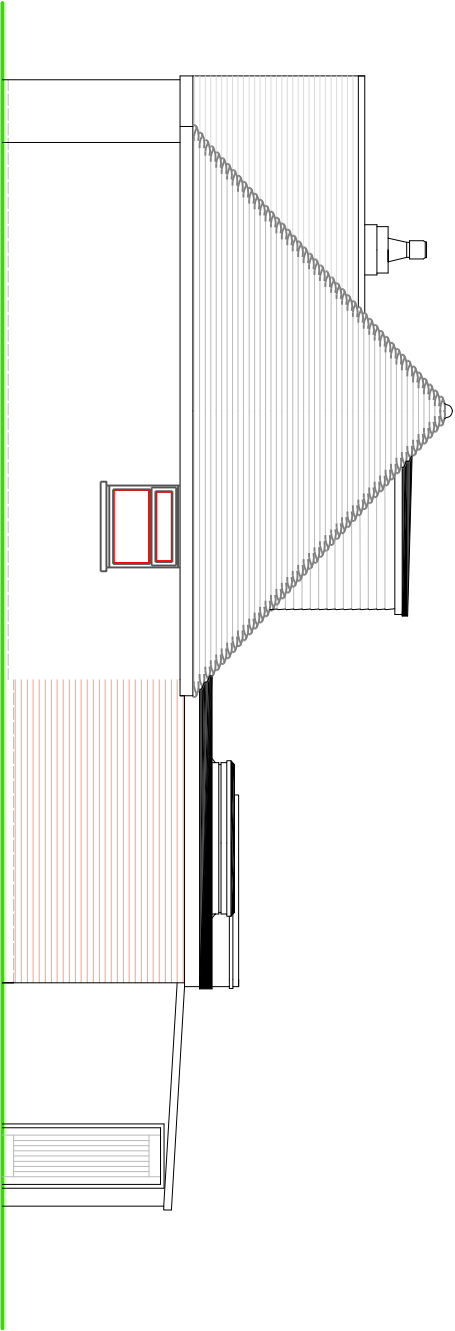


SIDE ELEVATION

NOTES


- ROOF - Felled flat roofing to new extension.
- WALLS - Face brickwork to match.
- WINDOWS/DOORS - White framed PVC double glazed units.

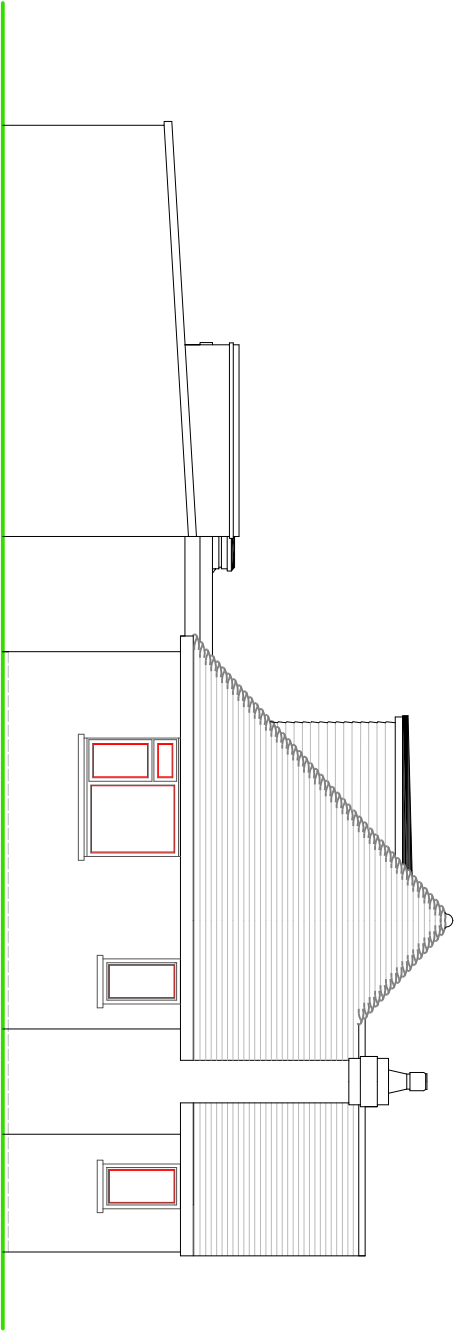

SIDE ELEVATION

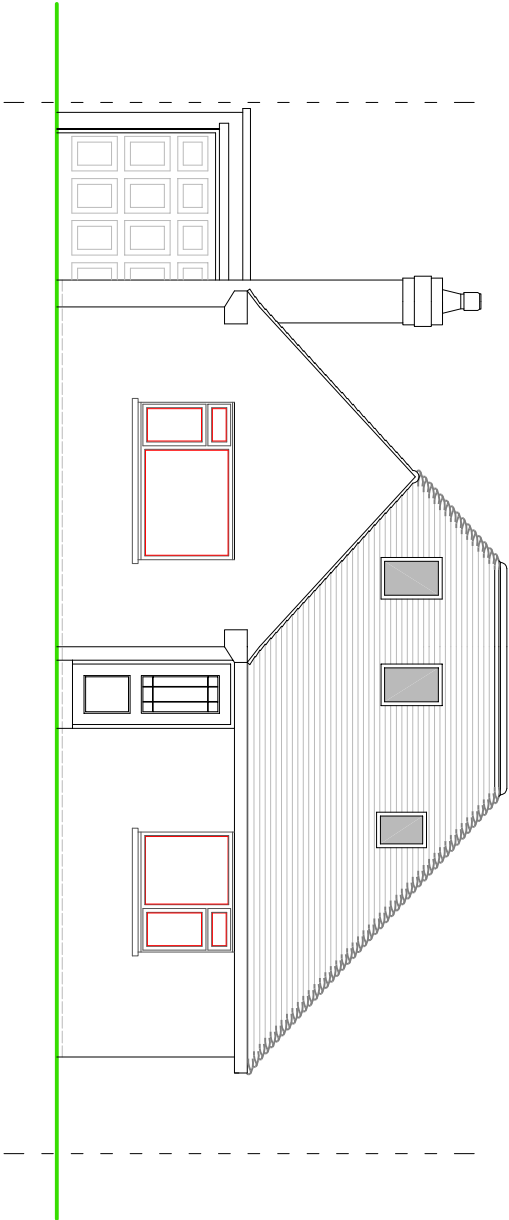

FRONT ELEVATION

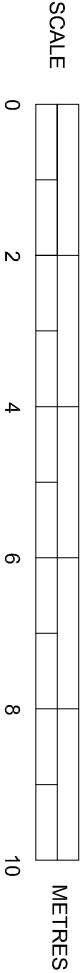

PROPOSED ELEVATIONS

SUSSEX BUILDING CONSULTANCY LIMITED

9 DOWNVIEW AVENUE, FERRING,
WEST SUSSEX.

SCALE - 1/100 REV - DATE - 10/08/2017

partner
LABC

3 NORTHCOTE ROAD
PO21 3LZ
TEL - 01243 861379