



PLAN TM 02

BLOCK PLAN
Scale 1:500



LITTLEHAMPTON ROAD

6.4m

15,299.14 mm

599 mm

3,058.23 mm

PROPOSAL

ANCREN CLOSE

1a


1

2

3a

3

166

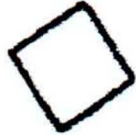

160

162



11

4