


PLAN TM 04


ELEVATIONS

Scale 1:100


WEST (FRONT)

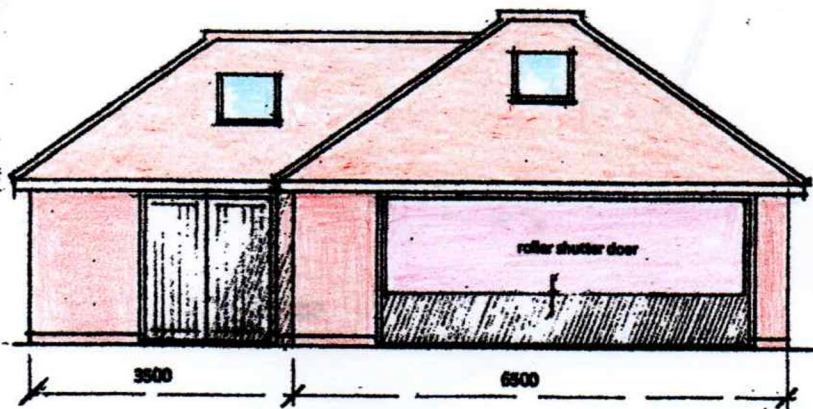


NORTH (SIDE)

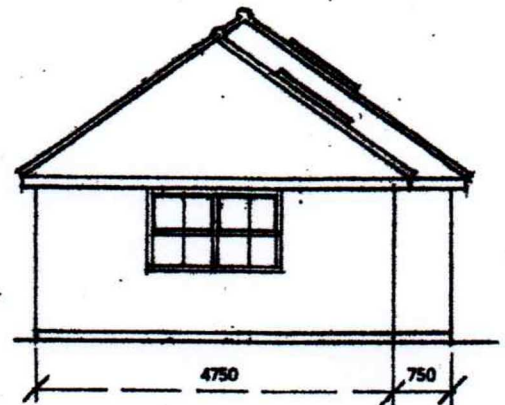

SOUTH (SIDE)

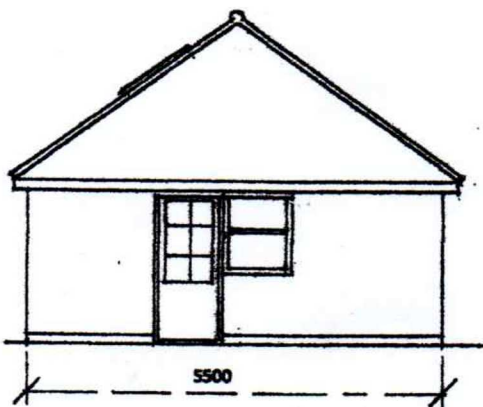

EAST (REAR)

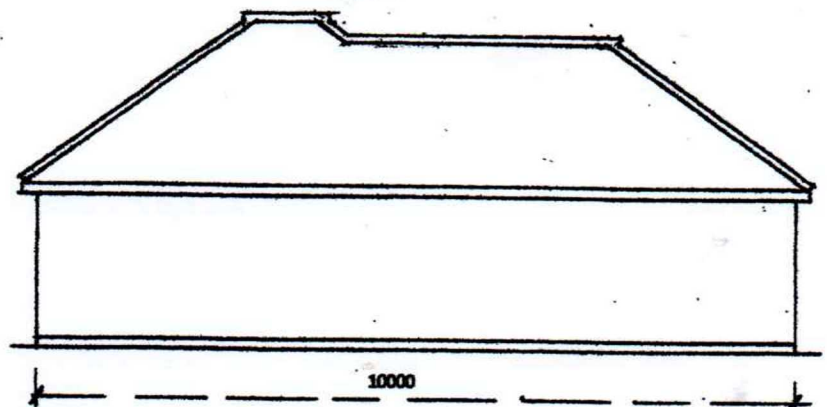

MATERIALS

WALLS : facing bricks to match house

ROOF : plain tiles with bonnet hips to match house

WINDOWS AND DOORS : white UPVC

DOORS TO GARDEN STORE : natural timber

ROLLER SHUTTER : metal

Bar Scale (metres)

