
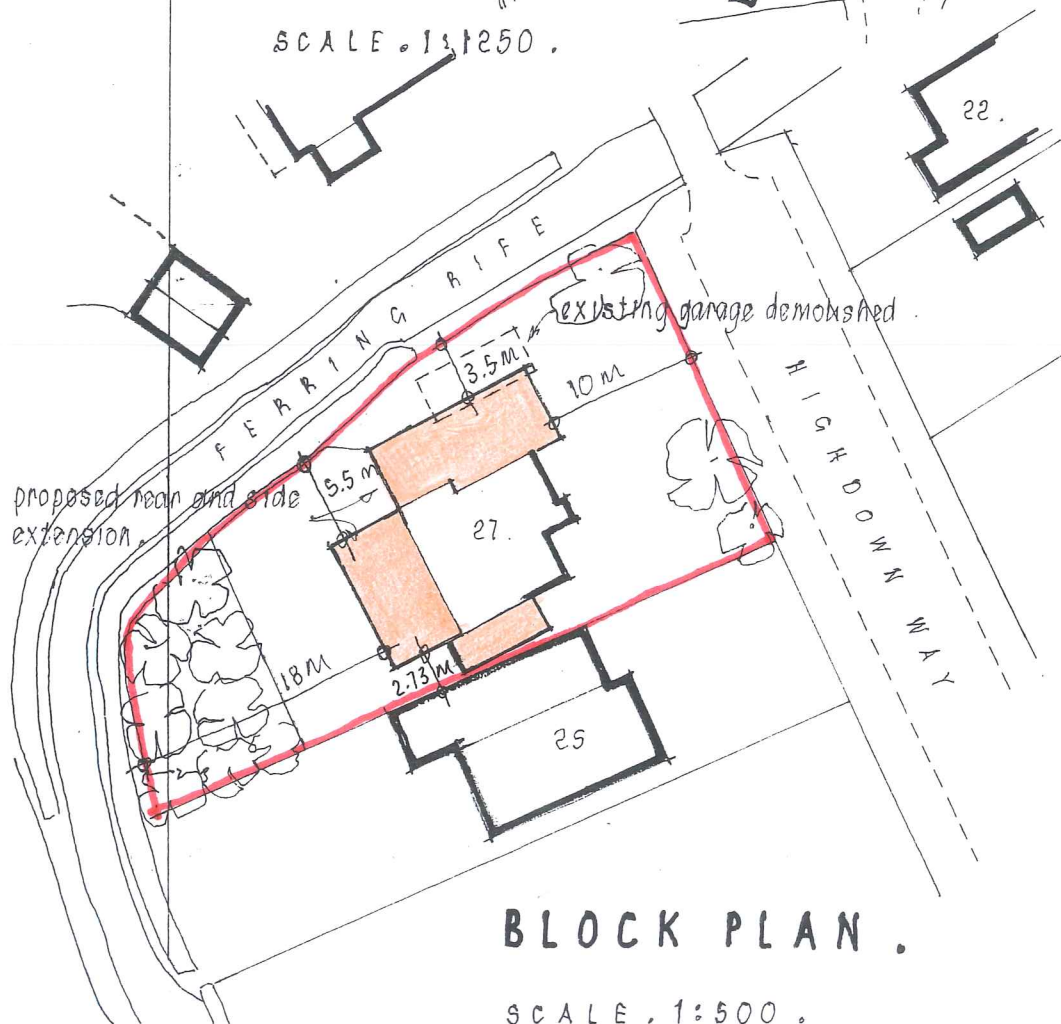


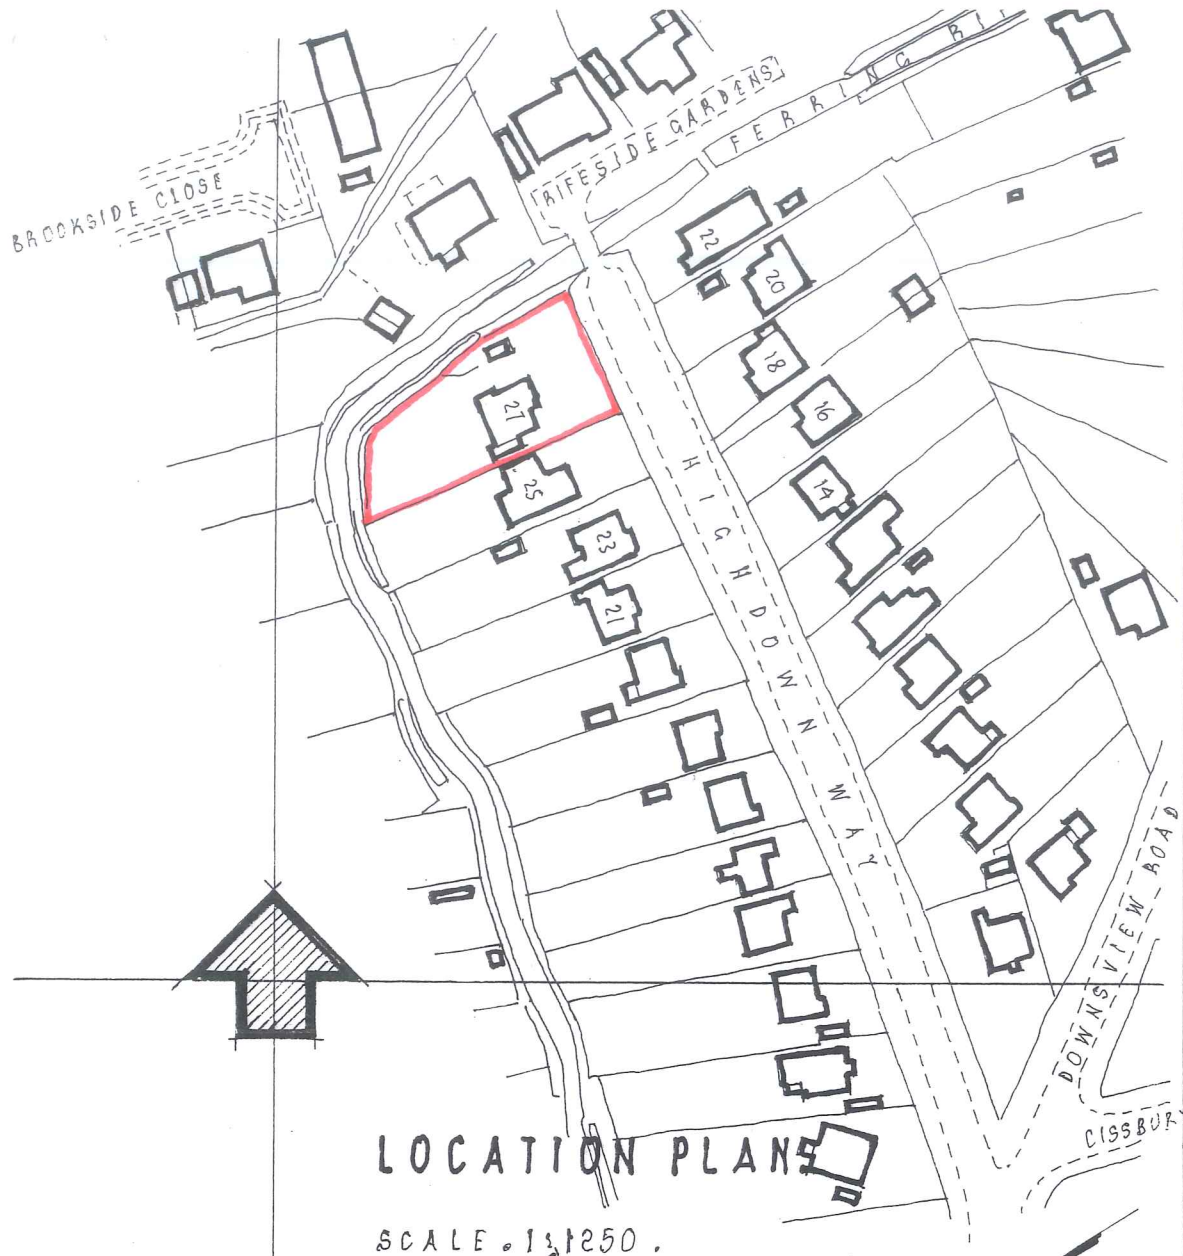

BRIEF SPECIFICATION
PITCHED :
 268x165mm plain
 match existing
 half round ridge a
FLAT ROOF :
 3 layer bituminol
WALLS :
 cement sand render
 face brickwork plu
WINDOWS :
 white u.p.v.c. frame