

Removal of Existing Vegetation

All existing trees to be designated for removal are to be removed in accordance with the Tree Protection and Retention Drawing. All tree work and removal shall be carried out in accordance with BS 5837: 2012, 'Trees in Relation to Design, Demolition, and Construction'. Trees designated for removal and felling shall be marked on site with white paint. Prior to the removal and felling of trees, the required work and tree positions shall be agreed on site with the Landscape Architect. Trees shall be felled prior to the erection of the tree protective fencing. Care should be taken to avoid damage to trees, which are designated to be retained.


Stumps shall be removed and cut away so that the top of the stump shall be at least 450 mm below the final topsoil level in order that the site can be leveled and grassed over. Stumps are to be treated with an approved herbicide to be agreed with the Landscape Architect. Where the depth is greater than 450 mm the areas shall be backfilled with topsoil to the required level.

Tree and Vegetation Management

For Tree and Vegetation Retention and Removal Proposals refer to the attached Existing Tree Schedule and Schedule of Tree Works. For Tree and Vegetation Management Proposals refer to the Tree Surgery and Management Prescriptions contained within the Existing Tree Schedule.

Legend


- SH02 Tree and Shrub Numbers.
- Tree Root Protection Areas
Tree Root Protection Areas calculated and specified in accordance with BS 5837:2012 - 'Trees in Relation to Design, Demolition and Construction'.
- Category A Trees
Trees of High Quality and Value.
- Category B Trees
Trees of Moderate Quality and Value.
- Category C Trees
Trees of Low Quality and Value.
- Category U Trees
Trees unsuitable for retention.
- Existing Trees to be Removed from Site Prior to Protection.
Tree Surgery operations to be in accordance with BS3998:2010 - 'Tree Works - Recommendations'.
- Existing Shrub of Low Quality and Value.
- Existing Shrub to be Removed from Site Prior to Tree Protection Measures being Implemented.

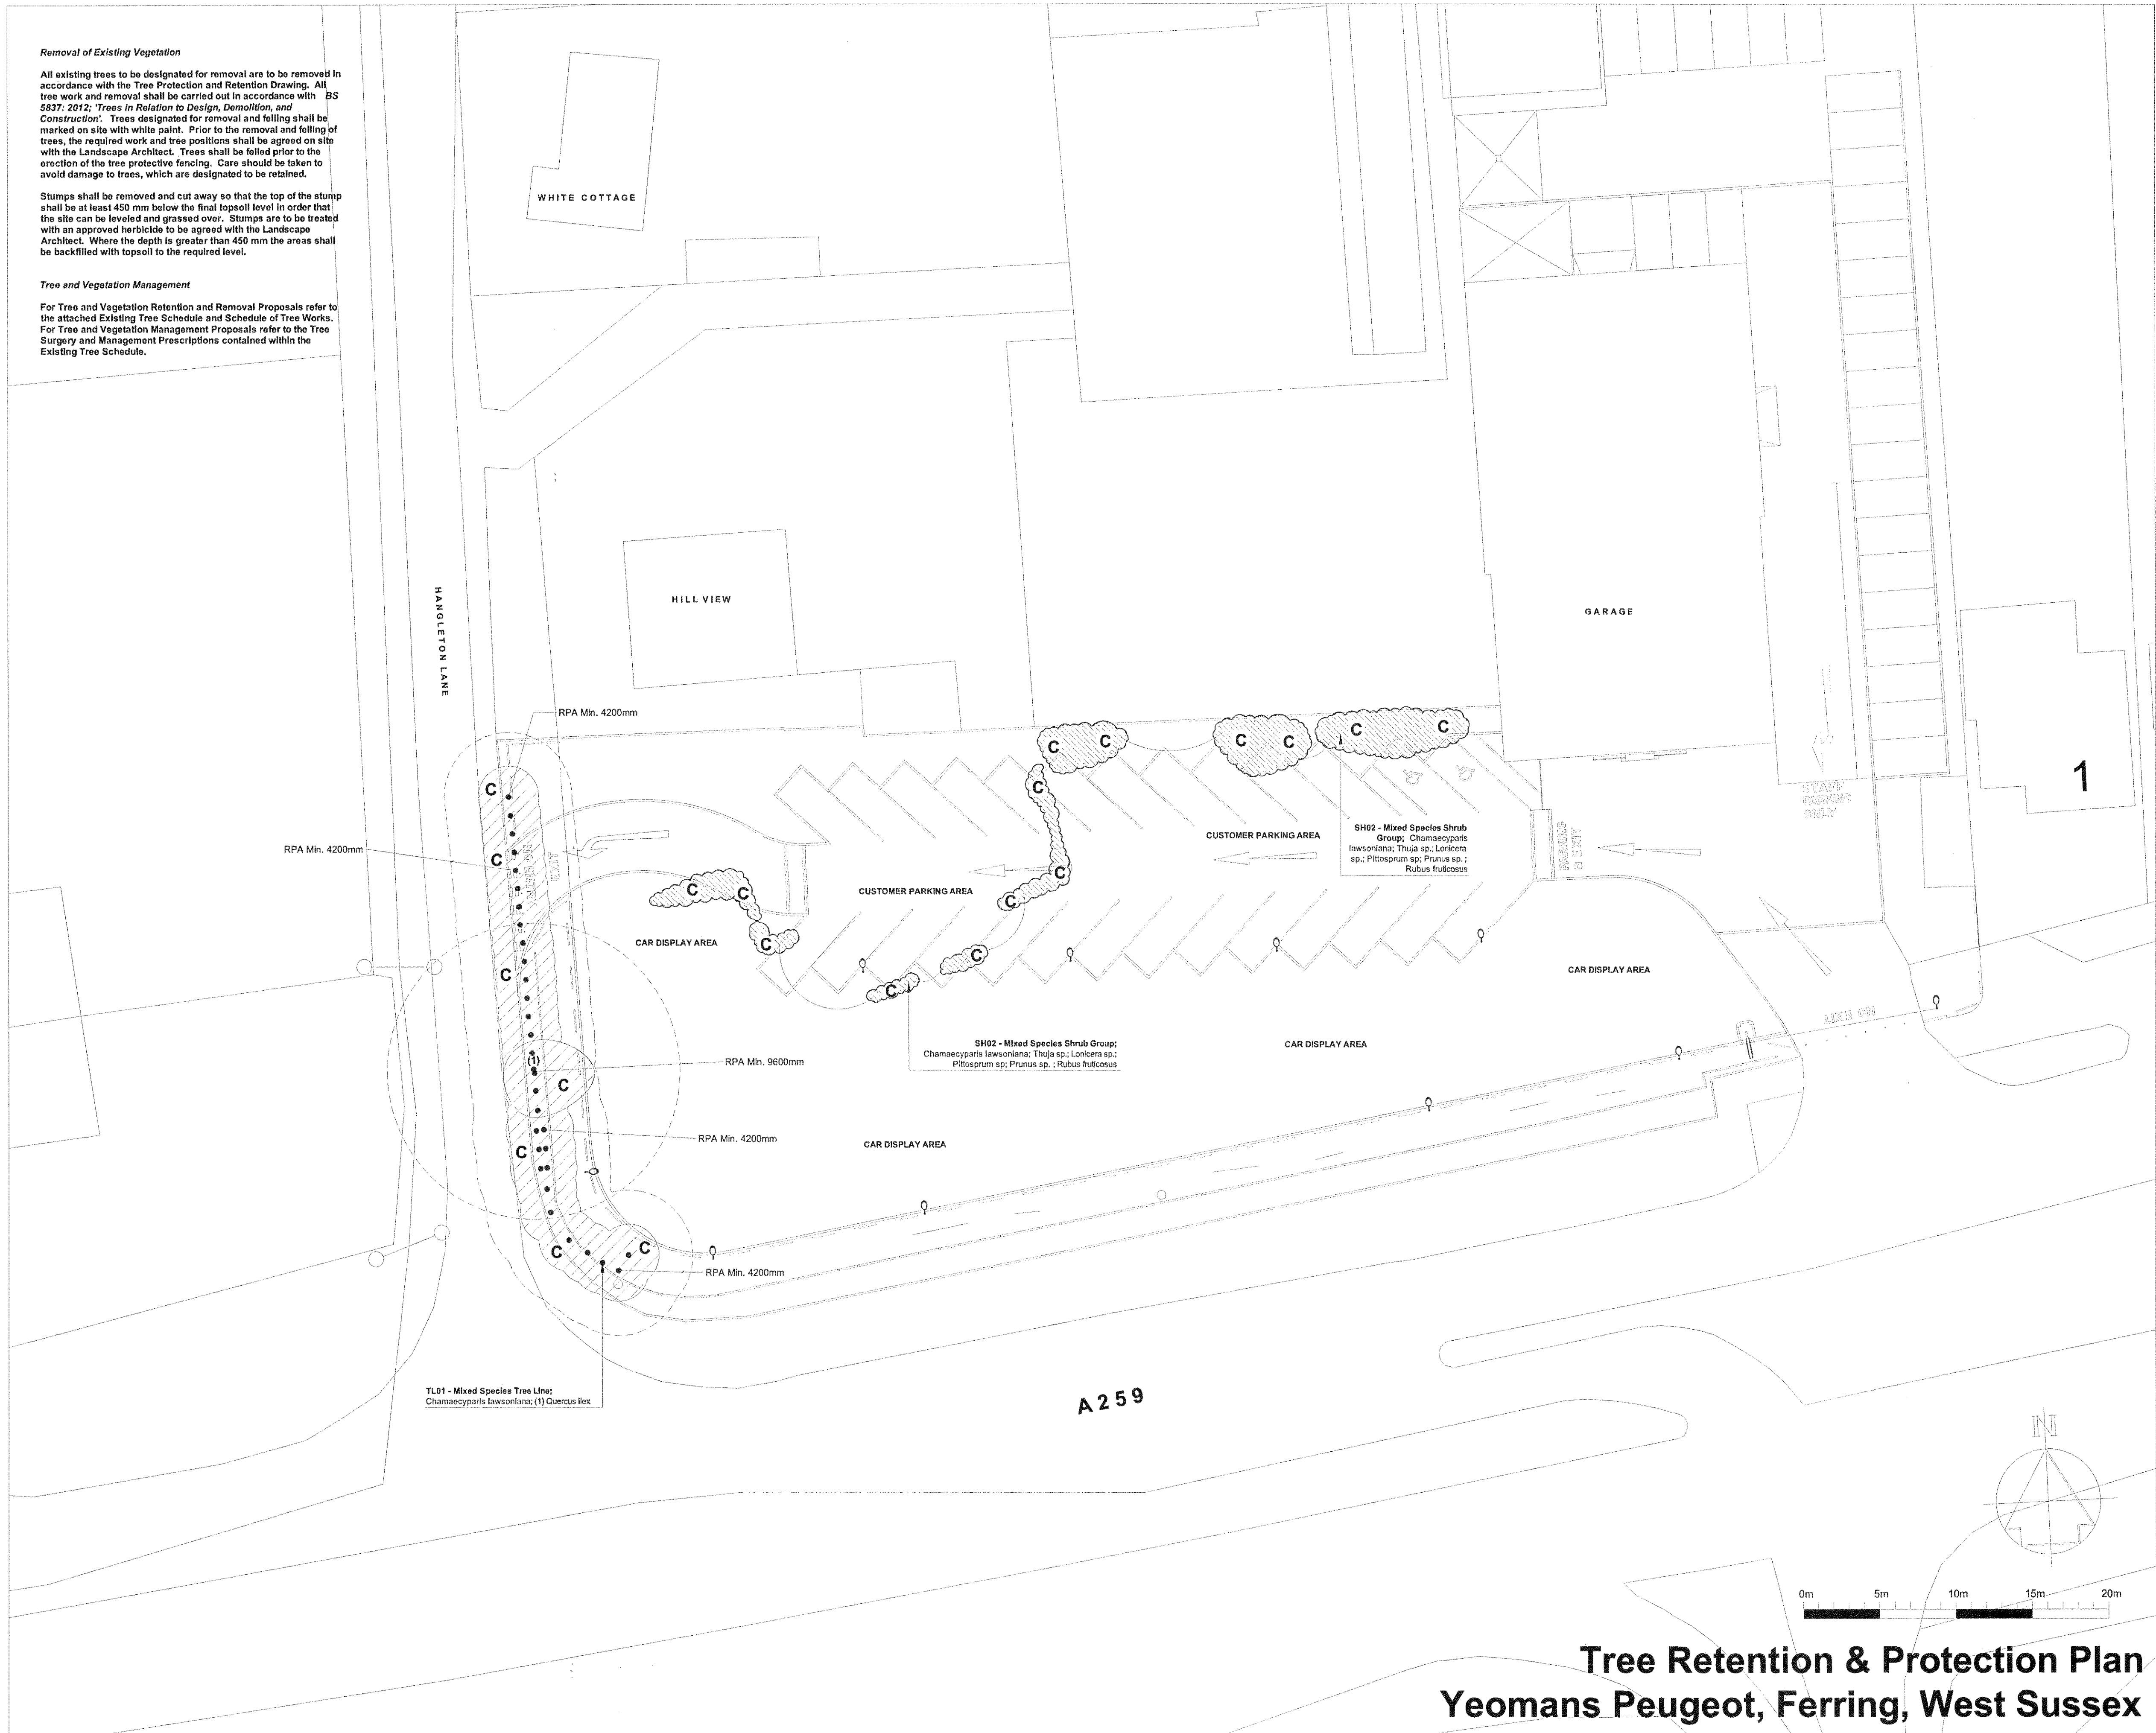

Rev	Description	Date	Initials
00	Draft Issue.	08.13	EW

Lizard Landscape Design

Lizard Landscape Design
19 Broadwater Street East
Worthing
West Sussex
BN14 9AA
Tel: 01903 216033
Fax: 01903 214777
Email: lizard.landscape@btconnect.com

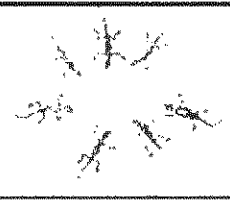

Project title Yeomans Peugeot, Ferring, West Sussex		
Drawing title Tree Retention & Protection Plan		
Scale 1:200@A1	Drawn EW Approved	Date 08.13
Drawing No LLD601/ 02	Revision 00	
CAD Filename LLD601/CAD		

Tree Retention & Protection Plan
Yeomans Peugeot, Ferring, West Sussex