


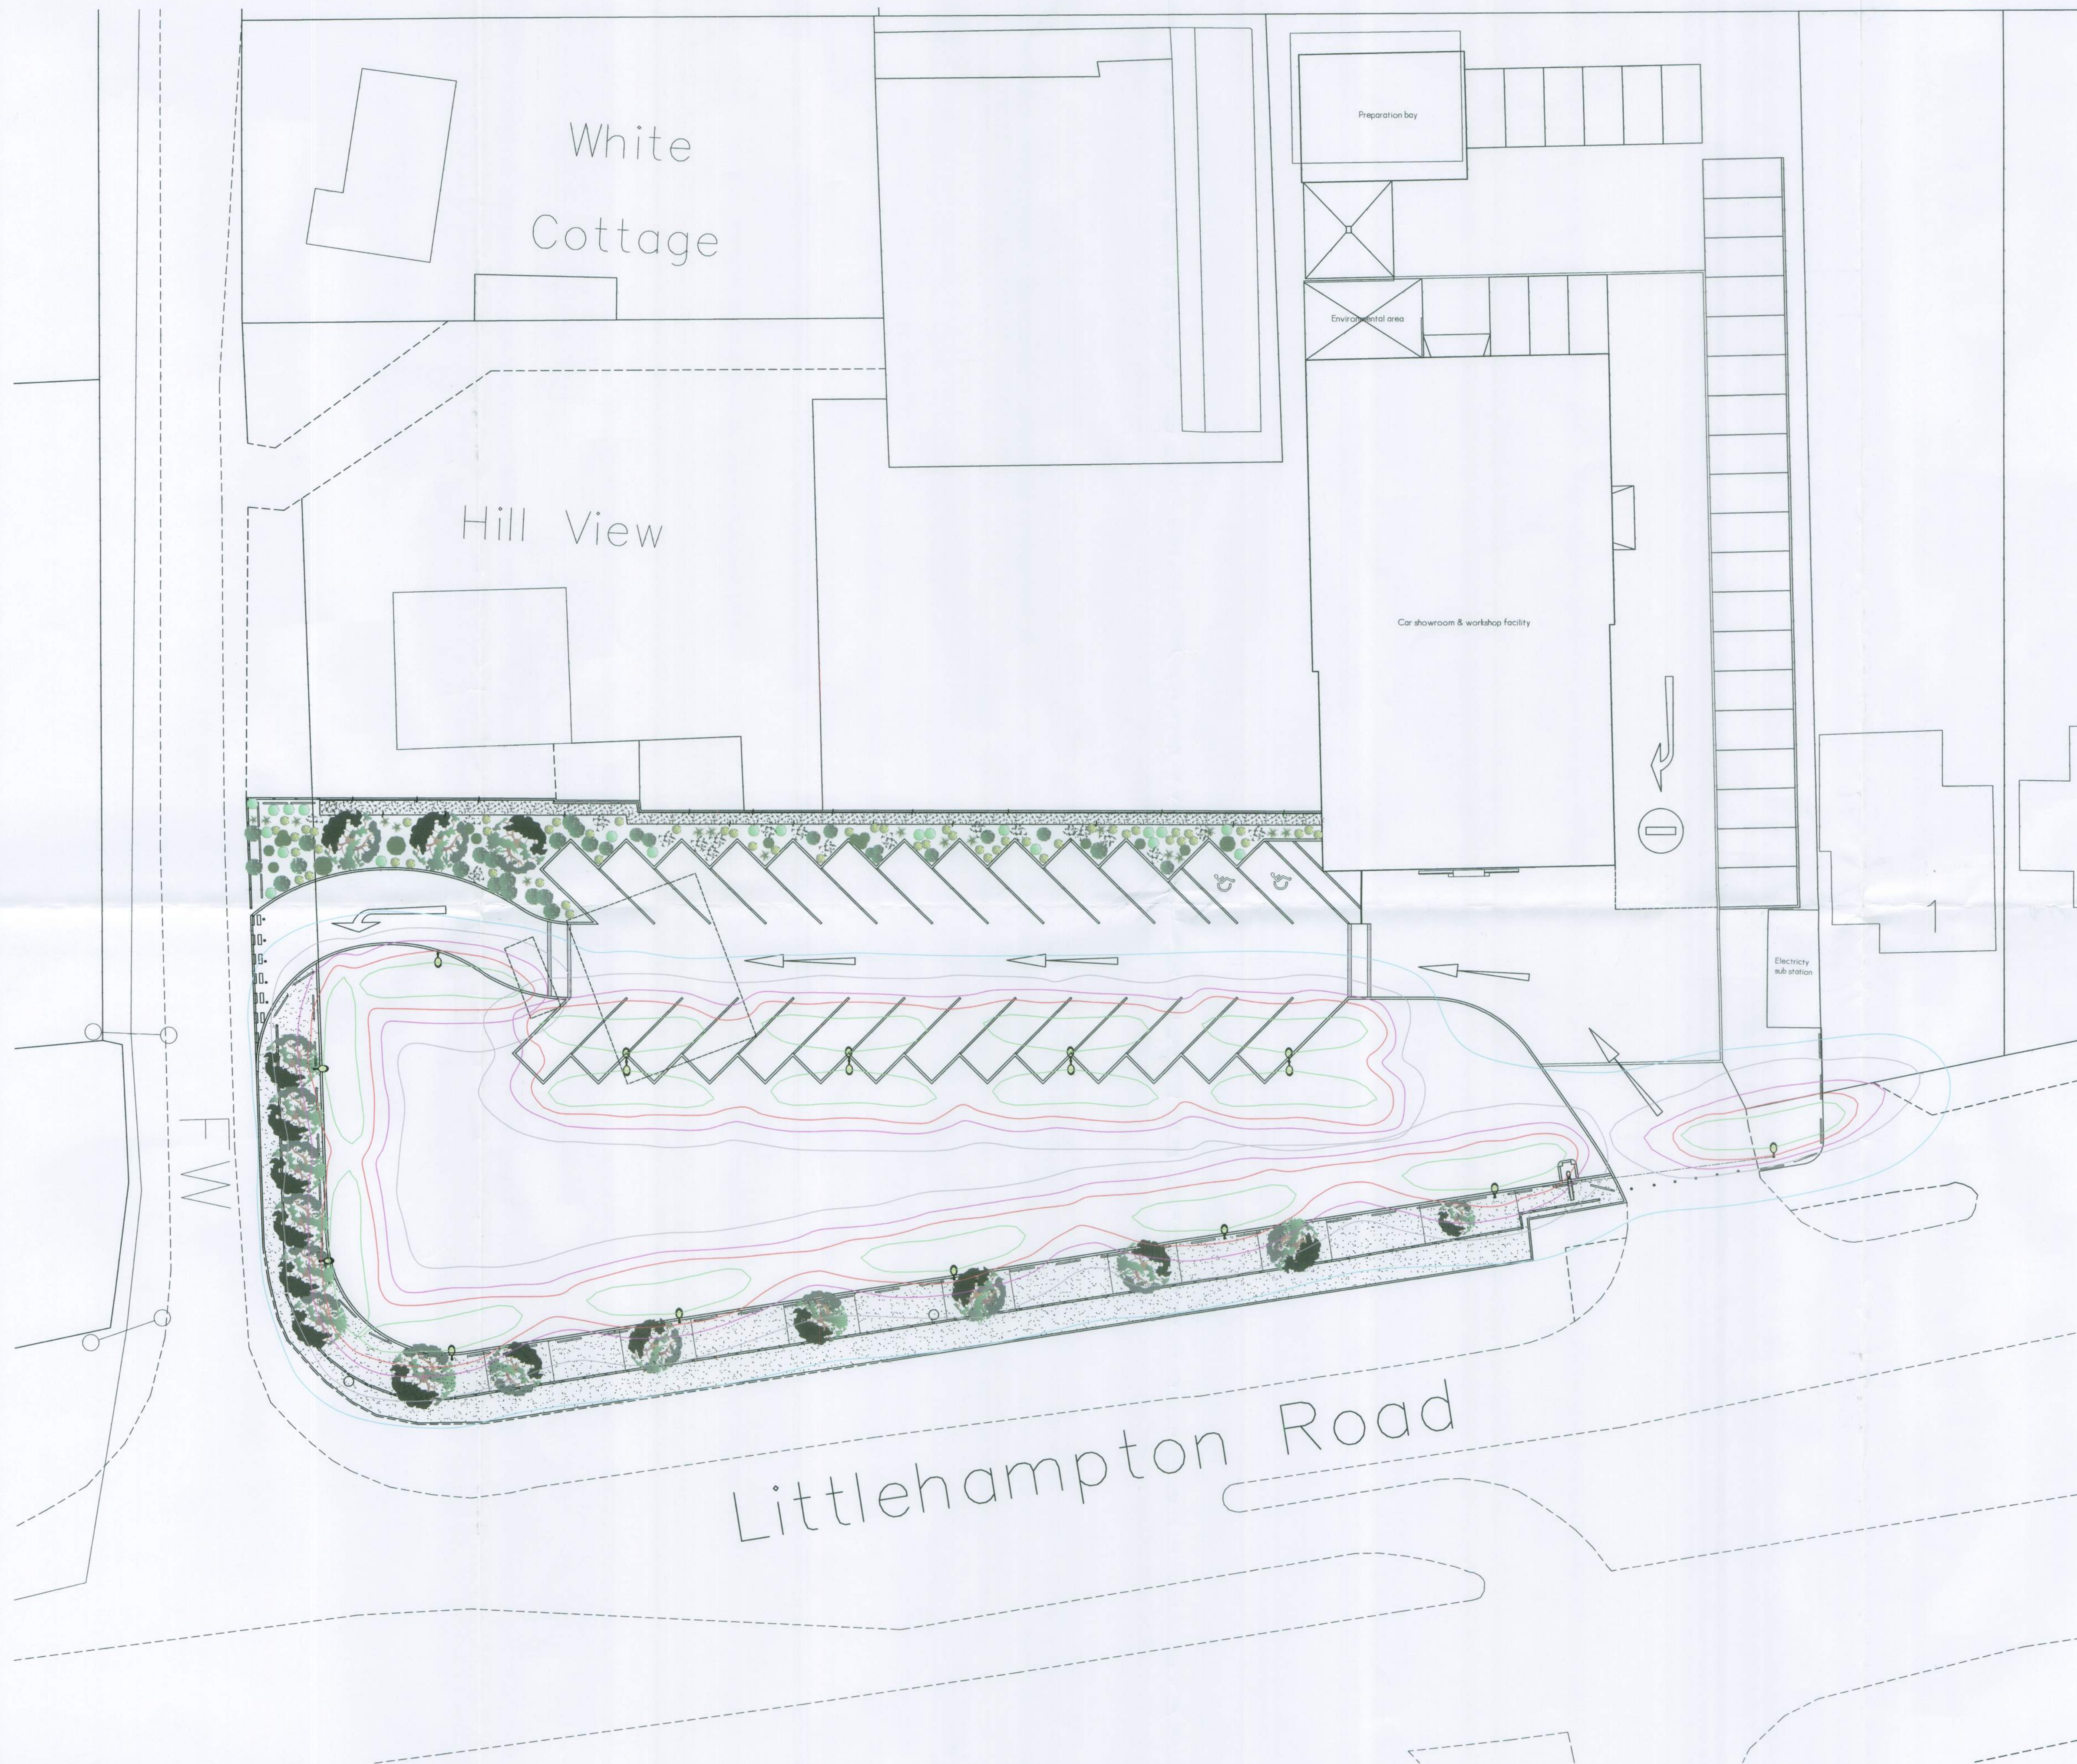

LEGEND


Lavinia B414' 1x70W
CDO-TT E40 lamp - exterior
lighting system with street
optic on 6m high column.



No upward emission
of light flow

Isolines

- 5.0 lx
- 10.0 lx
- 15.0 lx
- 20.0 lx
- 25.0 lx

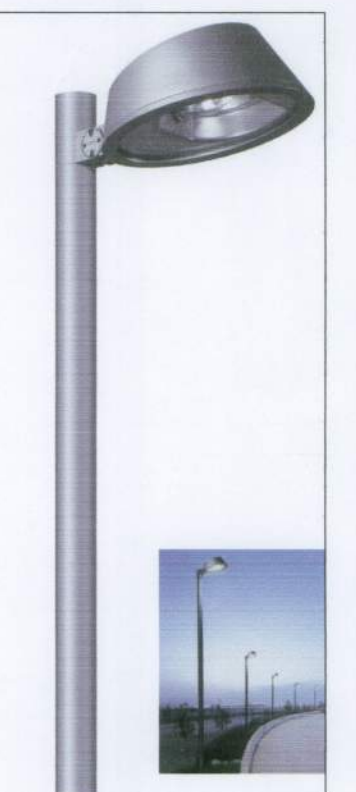

G.R.S. ARCHITECTS LIMITED
Equity Chambers, 249 High Street North,
Poole, Dorset BH15 1DX.
Tel : 01202 677313, Fax : 01202 677313,
E - mail : guystorey@grsarchitects.co.uk

Client
PEUGEOT MOTOR COMPANY plc
Project
Yeomans
Littlehampton Road
Ferring
Worthing
BN12 6PB
Drawing
PROPOSED EXTERNAL LIGHT PLOT
Drawn by Date Scale
CY SEP 2013 1:200
Drawing No. Revision
1541/4

Littlehampton Road

FW

White
Cottage

Hill View

Preparation bay

Environmental area

Car showroom & workshop facility

Electricity
sub station