


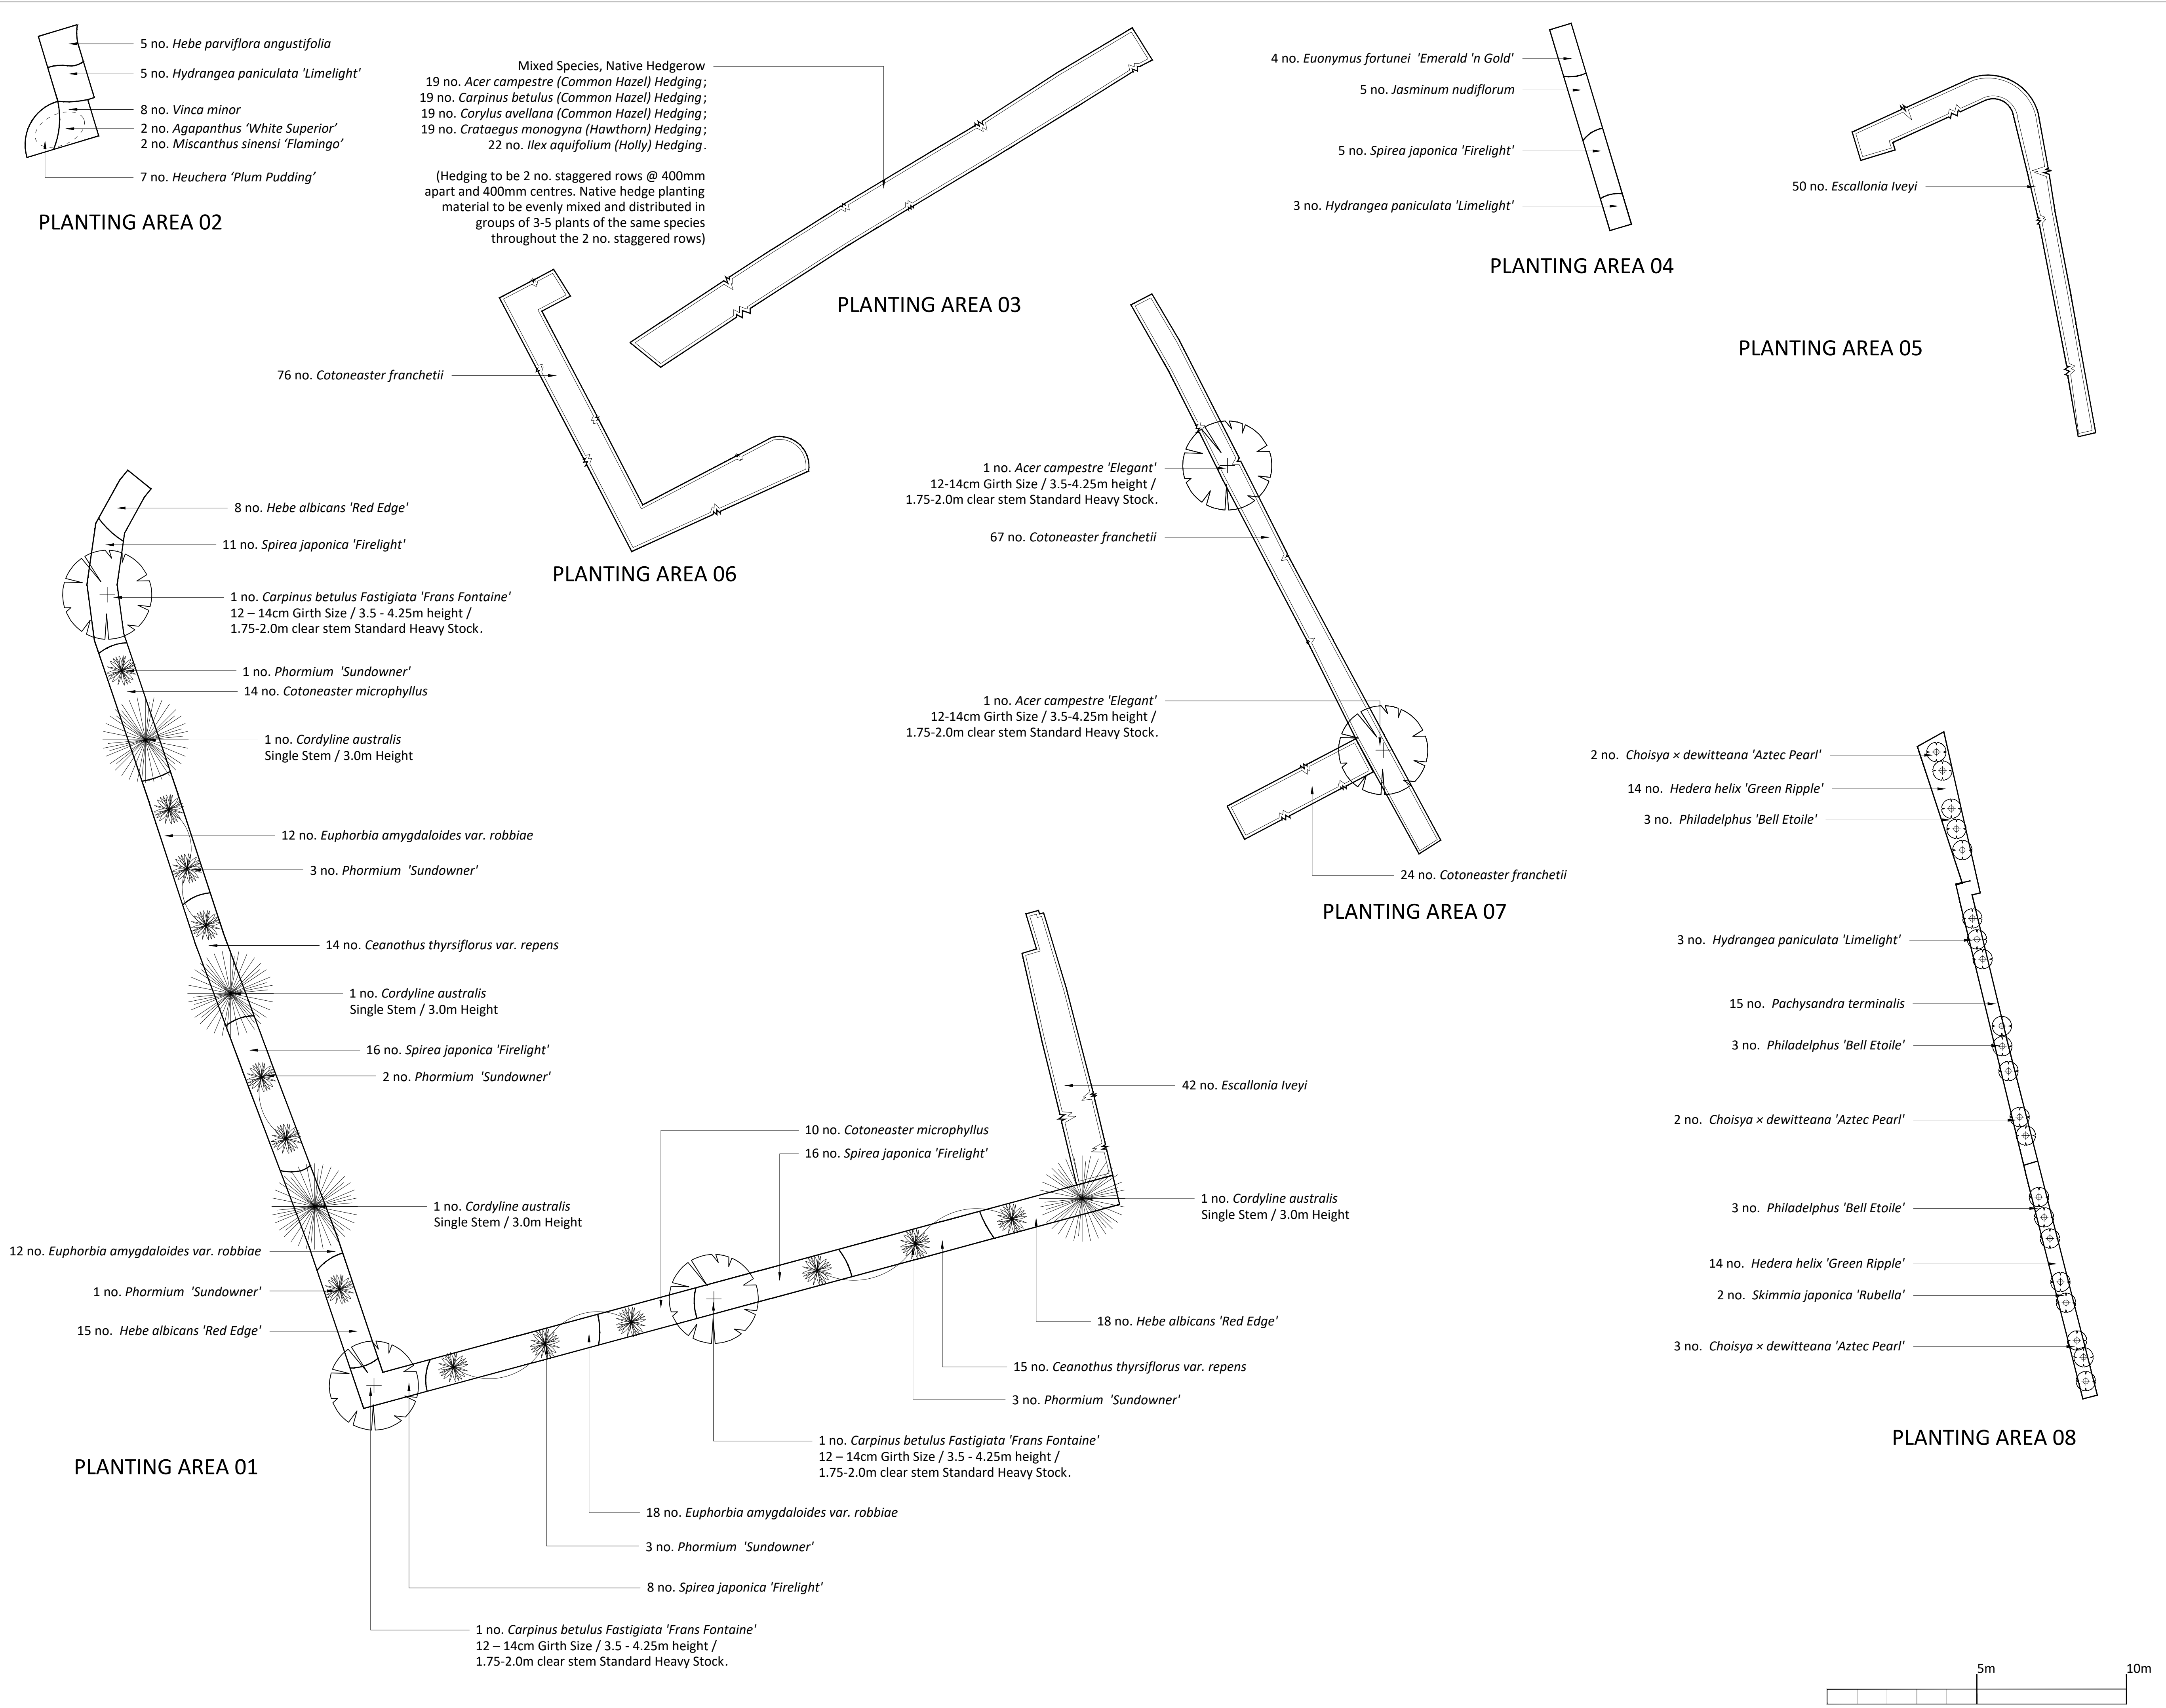

KEY

Proposed Deciduous Tree Planting
Tree planting to be 12-14cm Girth Size; 3.5-4.25m height; Standard Heavy Stock. Base of trees to have 0.7m diameter / 75 mm depth (min) Ornamental Bark Mulch. Trees to be supplied and planted in accordance with BS 8545: 2014 Trees: from nursery to independence in the landscape. Recommendations: (Refer to RCo155 / Detailed Plant Schedule and Specification)

Proposed Evergreen Tree Planting
Tree planting to be 3.0m Height / Container Grown. Base of trees to have 0.7m diameter / 75 mm depth (min) Ornamental Bark Mulch. Trees to be supplied and planted in accordance with BS 8545: 2014 Trees: from nursery to independence in the landscape. Recommendations: (Refer to RCo155 / Detailed Plant Schedule and Specification)

Proposed Hedgerow
Proposed ornamental hedgerows. Hedgerow planting areas to be a minimum of 300 mm depth of subsoil overlain with a minimum of 450 mm depth of Multi Purpose Topsoil to BS3882: 2015 'Specification for Topsoil'. Hedgerow Planting Areas to have 75 mm depth of Ornamental Bark Mulch.

Proposed Ornamental Planting Areas
Proposed ornamental shrub planting areas. Planting areas to be a minimum of 300 mm depth of subsoil overlain with a minimum of 450 mm depth of Multi Purpose Topsoil to BS3882: 2015 'Specification for Topsoil'. Planting Areas to have 75 mm depth of Ornamental Bark Mulch.

Proposed Specimen Shrubs
Proposed specimen shrubs. Planting areas to be a minimum of 300 mm depth of subsoil overlain with a minimum of 450 mm depth of Multi Purpose Topsoil to BS3882: 2015 'Specification for Topsoil'. Planting Areas to have 75 mm depth of Ornamental Bark Mulch.

Proposed Herbaceous Planting
Proposed herbaceous planting areas. Planting areas to be a minimum of 300 mm depth of subsoil overlain with a minimum of 450 mm depth of Multi Purpose Topsoil to BS3882: 2015 'Specification for Topsoil'. Planting Areas to have 75 mm depth of Ornamental Bark Mulch.

REV	DESCRIPTION	DATE	INITIALS
01	Layout updated following revisions.	23-02-17 / AR	
02	Layout updated following revisions.	08-06-17 / AR	

**Ramsay & Co
Landscape Architecture**

The Studio, 68 Cuckfield Road, Hurstpierpoint, West Sussex, BN6 9SB
T: 01273 834 198 M: 07973 770047 E: landscape@ramsayandco.com

Project Title:
South Point, Beehive Lane, Ferring, West Sussex
Globe Estates (Southern) Ltd

Drawing Title:
Detailed Planting Plan

Scale:
1:100@A1

Drawn:
AR

Date:
13-07-15

Drawing Number:
RCo 155 / 02

Revision:
02