


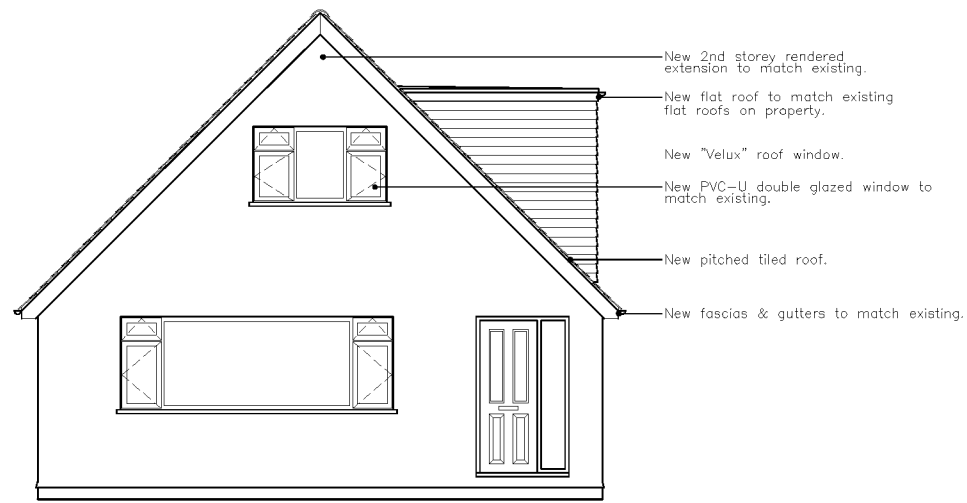


Front Elevation (South West Facing)
(Scale 1:100)




Side Elevation (North West Facing)
(Scale 1:100)




Rear Elevation (North East Facing)
(Scale 1:100)

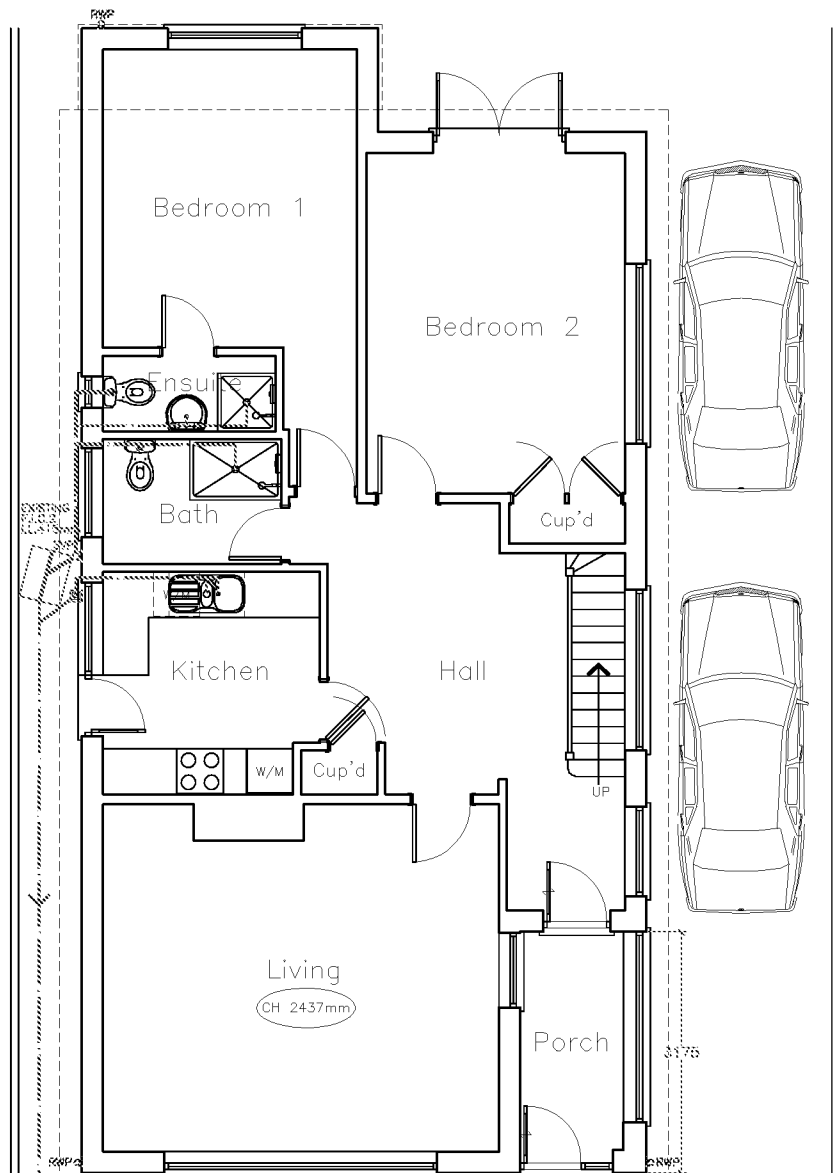


Ground Floor Plan
(Scale 1:100)

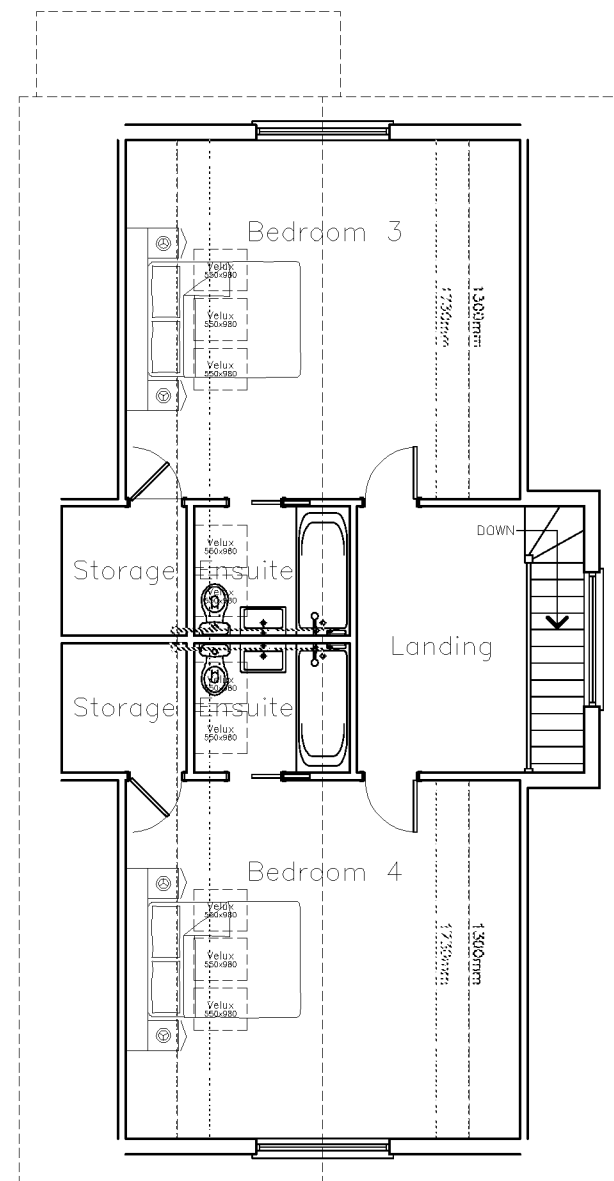

First Floor Plan
(Scale 1:100)

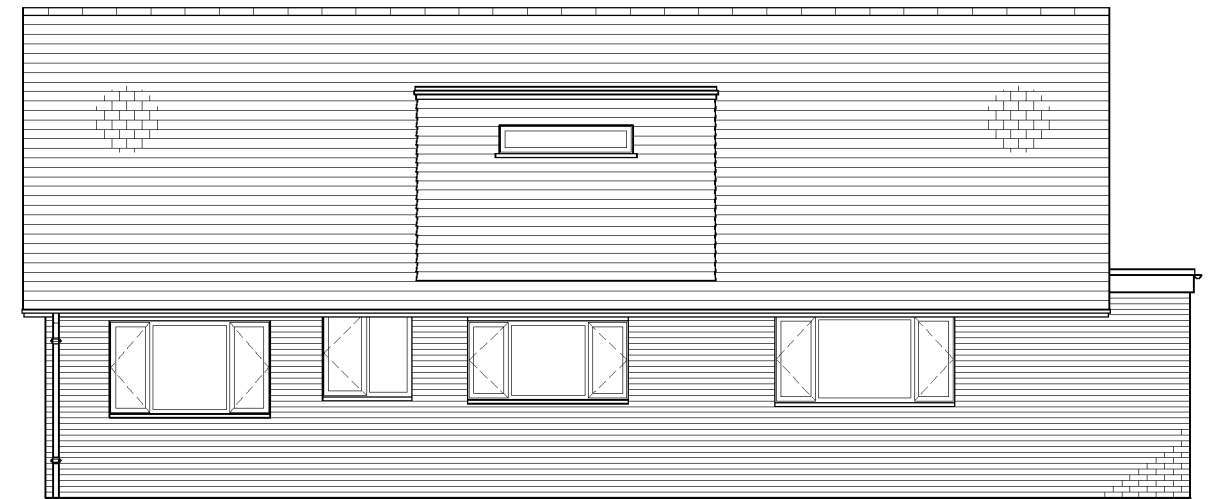

Side Elevation (South East Facing)
(Scale 1:100)

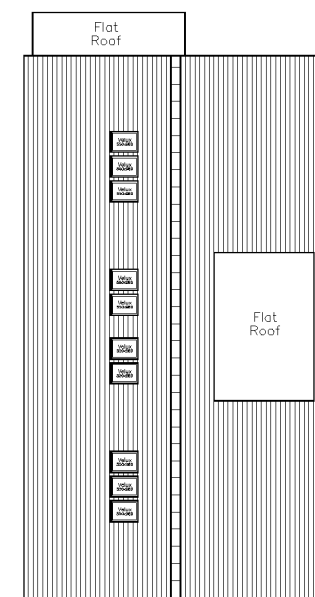

First Floor Plan
(Scale 1:100)



REV	DATE	REVISION DETAILS	BY
Copyright – This Drawing may not be copied, shown or given to a competitor without express permission from All dimensions to be checked on site It is the clients responsibility to check all details.			
PROJECT		23 Ocean Drive, Ferring, Worthing, West Sussex, BN12 5QN.	
CLIENT		Mr Philip Tash	
TITLE		Proposed Plans & Elevations	
DRWG No		2021-02	
DATE		01/07/2021	
SCALE		1:100 & 1:200	