


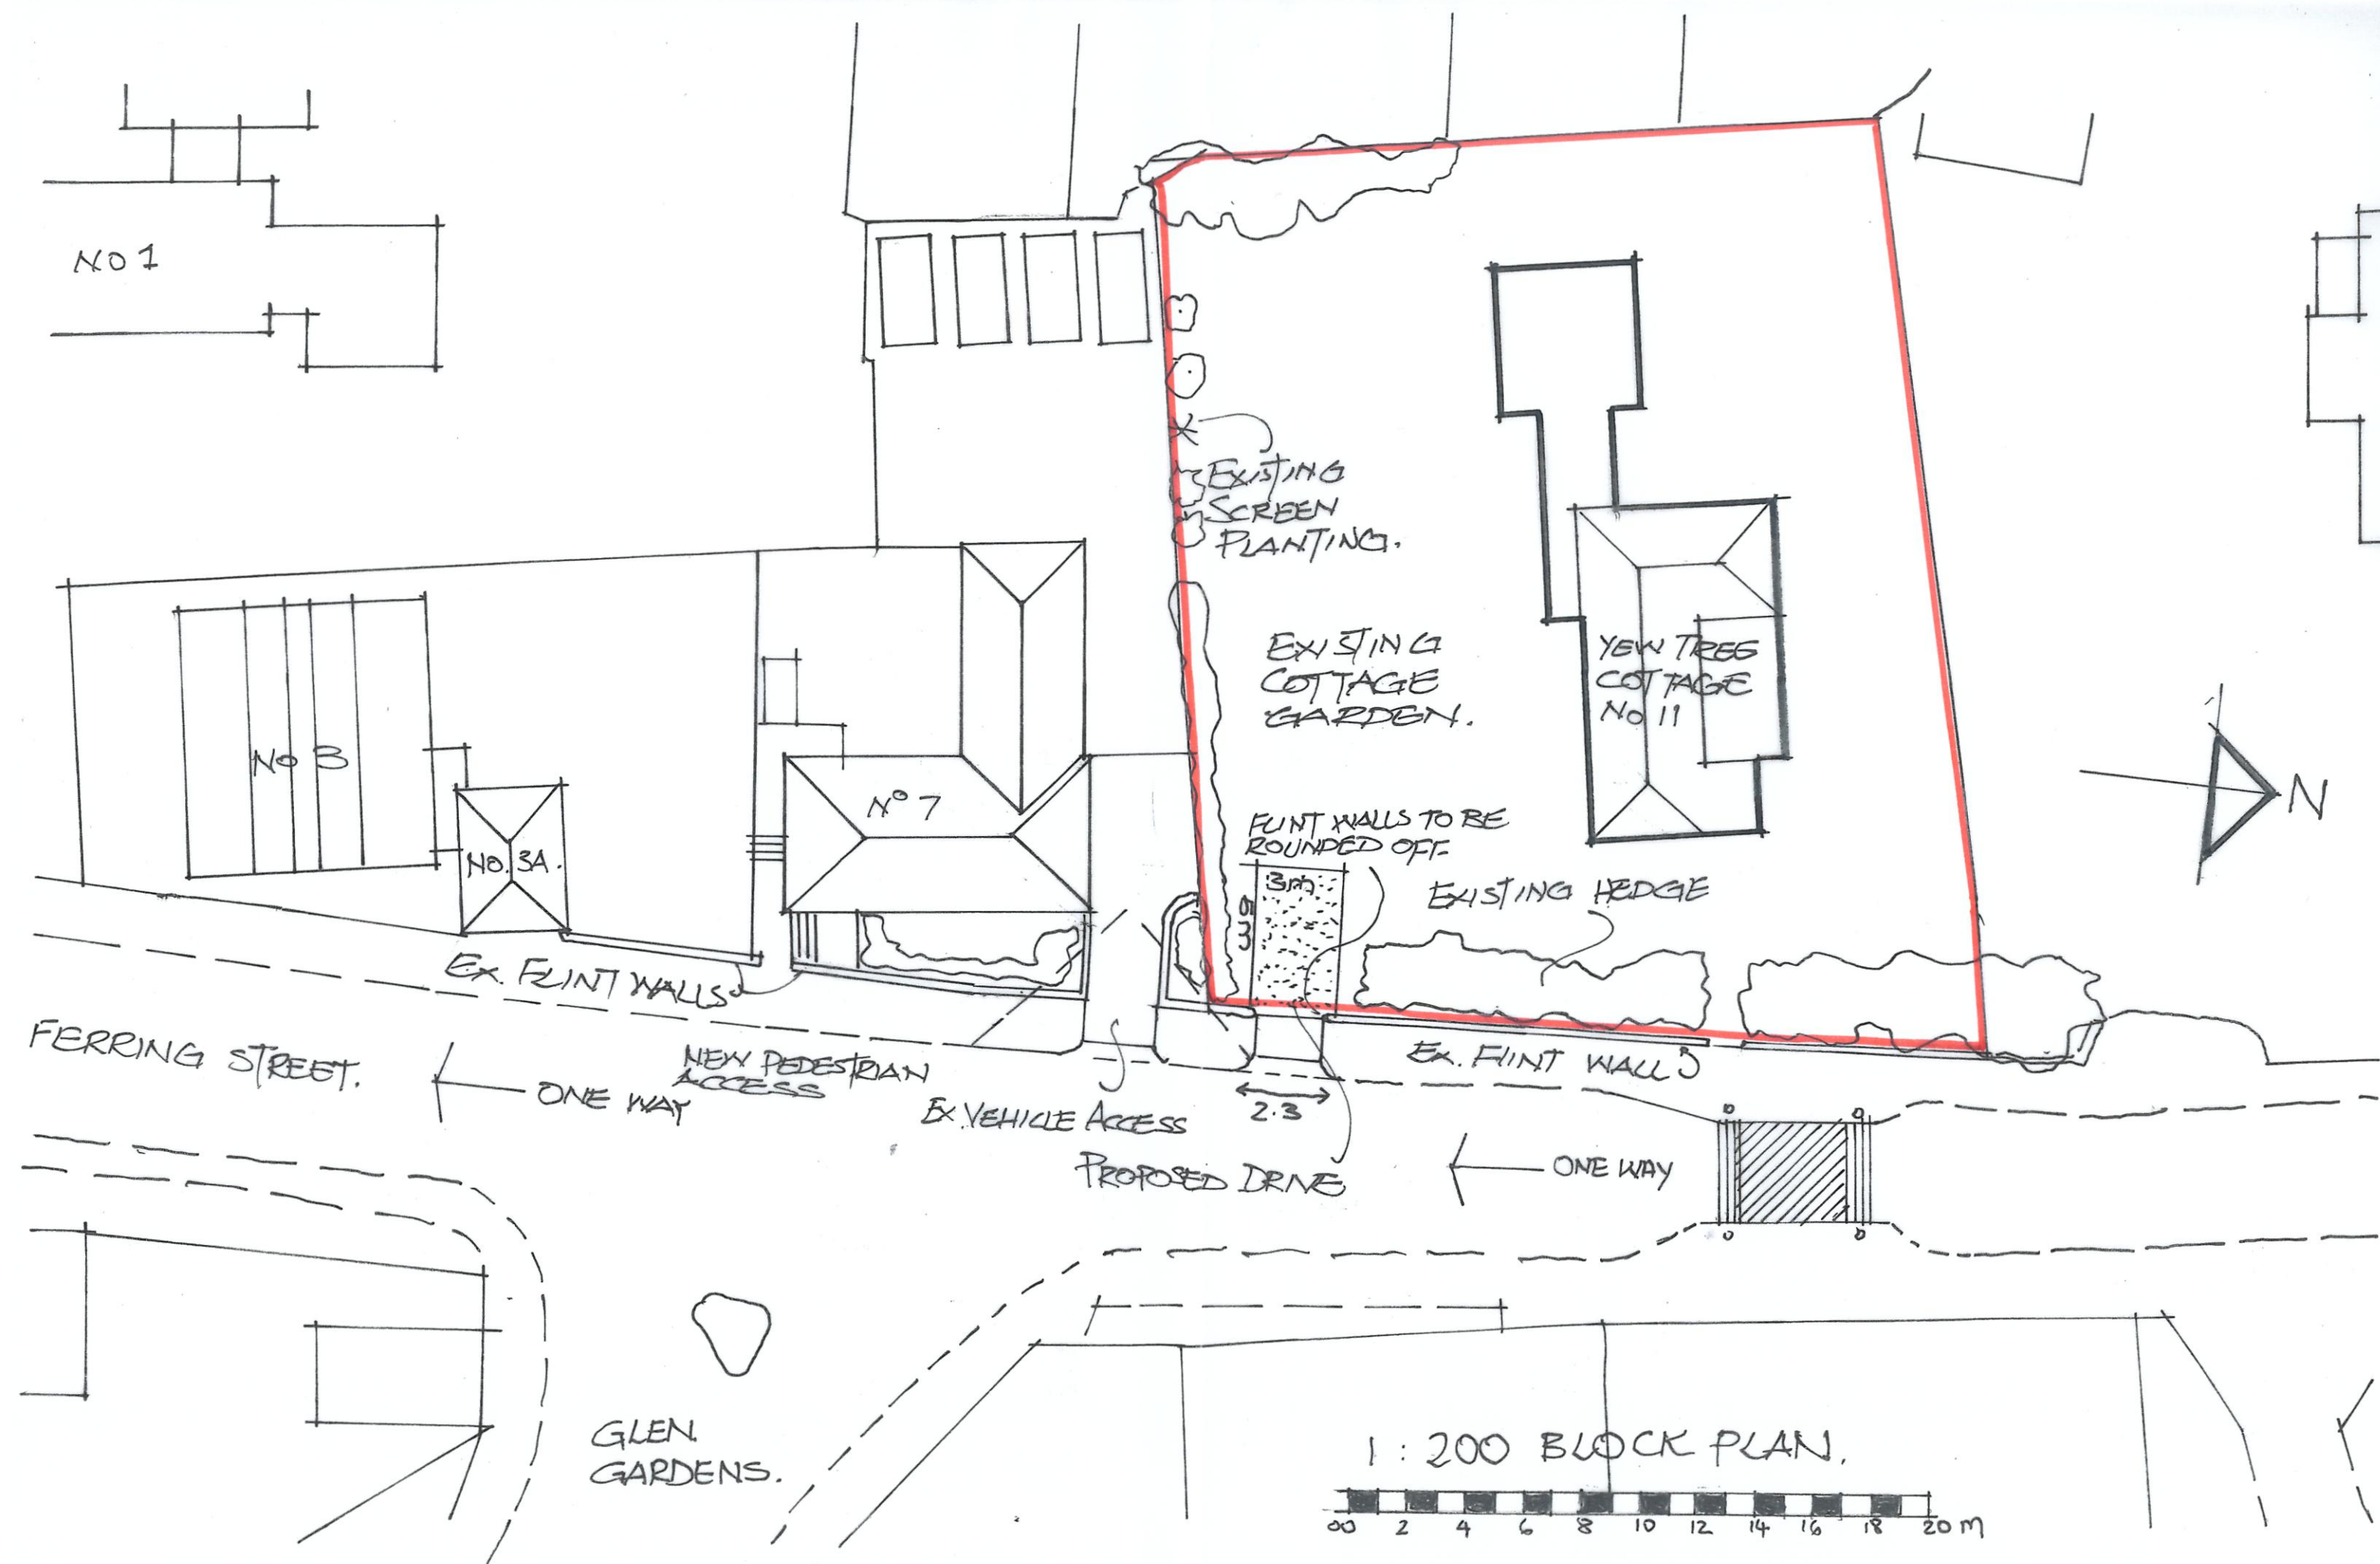

PROPOSED NEW ENTRANCE & DRIVE TO YEW TREE COTTAGE, FERRING ST. BN12 5HL