

NOKIA

EE Coverage Reports 20709

1 15/11/2017 © Nokia 2015 - EE Coverage Report V 0.1 - GDC Europe
Confidential

NOKIA

**EE Required Antenna
Height: 14m
NGR: 510110, 101830
2G / 3G / LTE800 / LTE1800**

20709

2G Coverage Plot – Coverage without site 20709


20709			
Sector	A	B	C
Azh	0°	100°	270°
E. Tilt	2°	2°	2°
M. Tilt	0°	0°	0°
Hgt	14m		
Ant.	1007368		



20709

2G Coverage Plot – Coverage with surrounding sites


20709			
Sector	A	B	C
Azh	0°	100°	270°
E. Tilt	2°	2°	2°
M. Tilt	0°	0°	0°
Hgt	14m		
Ant.	1007368		

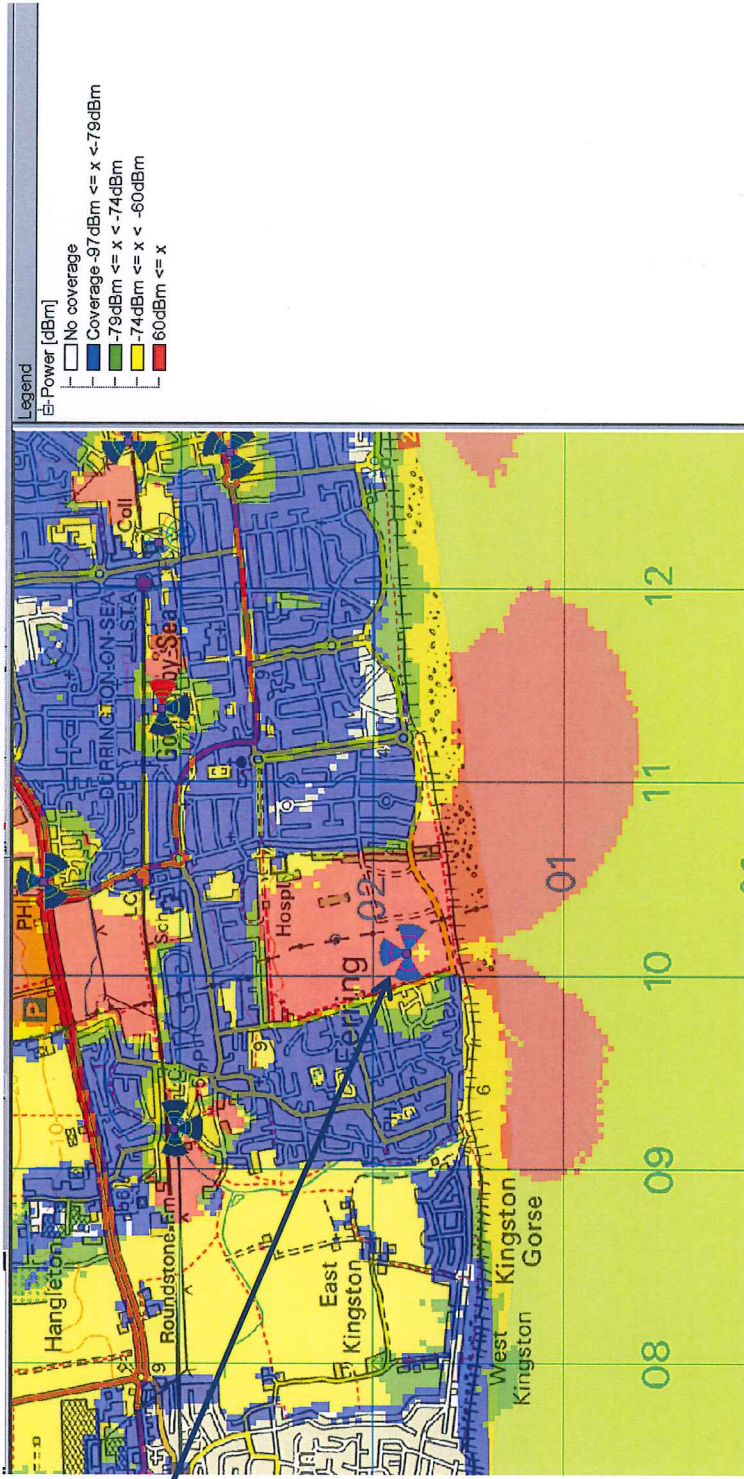

20709

2G Coverage Plot – Coverage only with site 20709


20709			
Sector	A	B	C
Azh	0°	100°	270°
E. Tilt	2°	2°	2°
M. Tilt	0°	0°	0°
Hgt	14m		
Ant.	1007368		

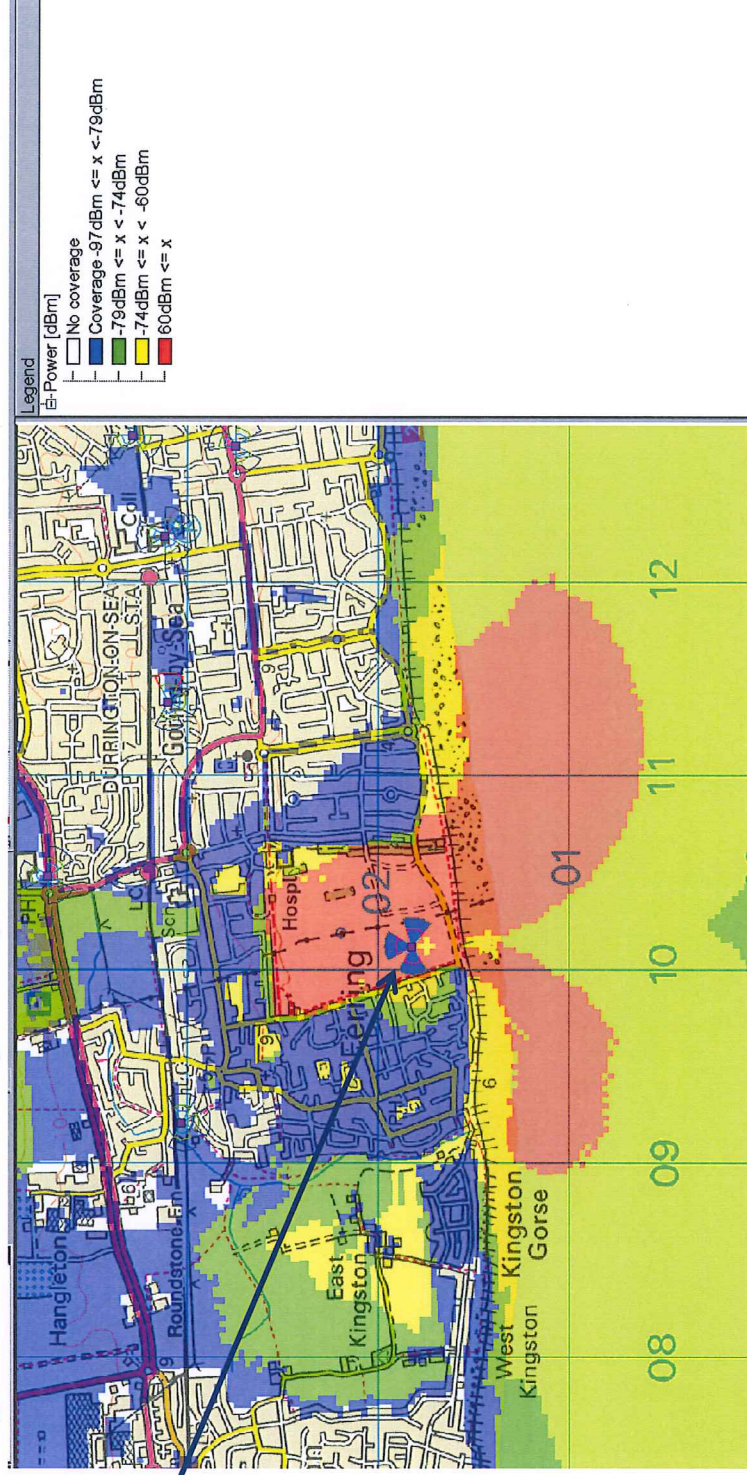

20709

3G Coverage Plot – Coverage with surrounding sites


20709	A	B	C
Sector	0°	100°	270°
Azh	2°	2°	2°
E. Tilt	0°	0°	0°
M. Tilt	0°	0°	0°
Hgt	14m		
Ant.	1007368		

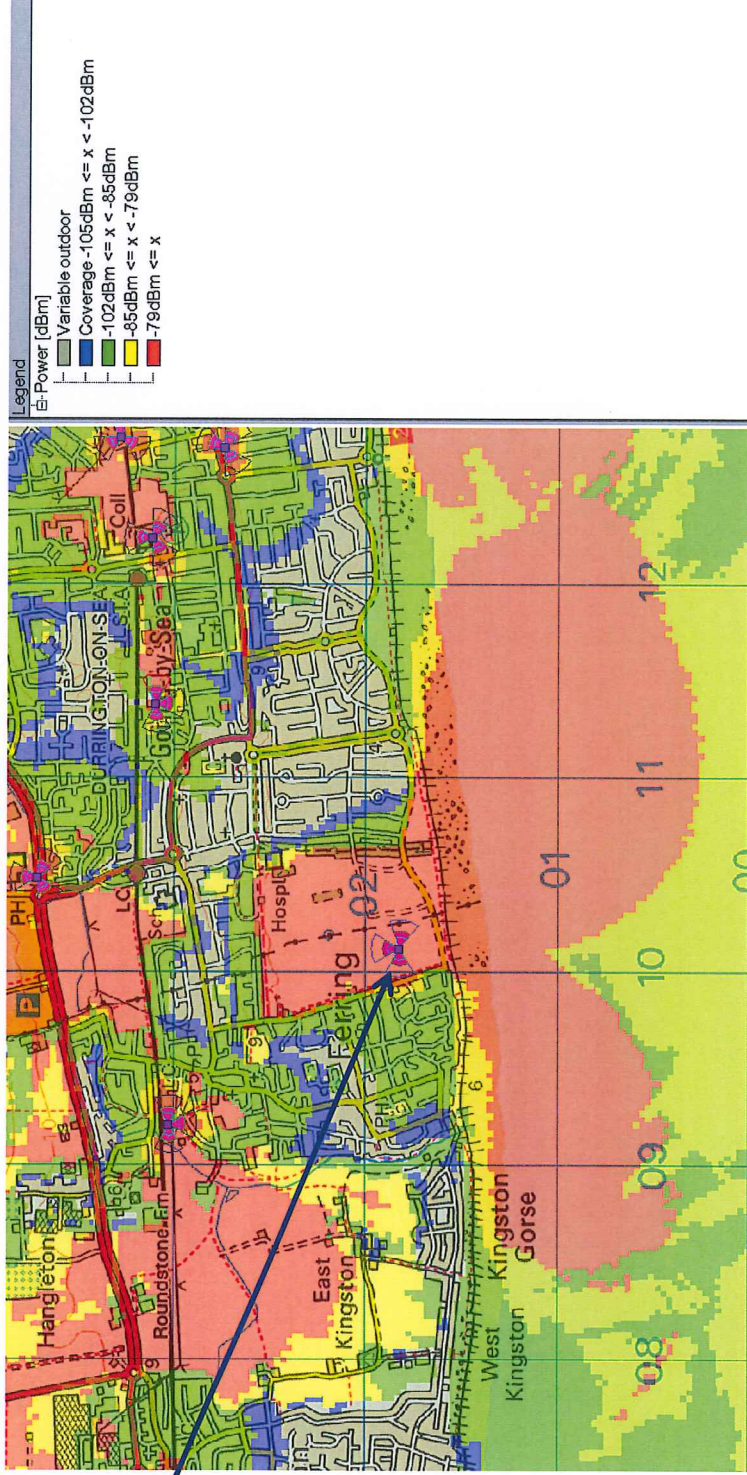

20709

3G Coverage Plot – Coverage only with site 20709

20709			
Sector	A	B	C
Azh	0°	100°	270°
E. Tilt	2°	2°	2°
M. Tilt	0°	0°	0°
Hgt	14m		
Ant.	1007368		

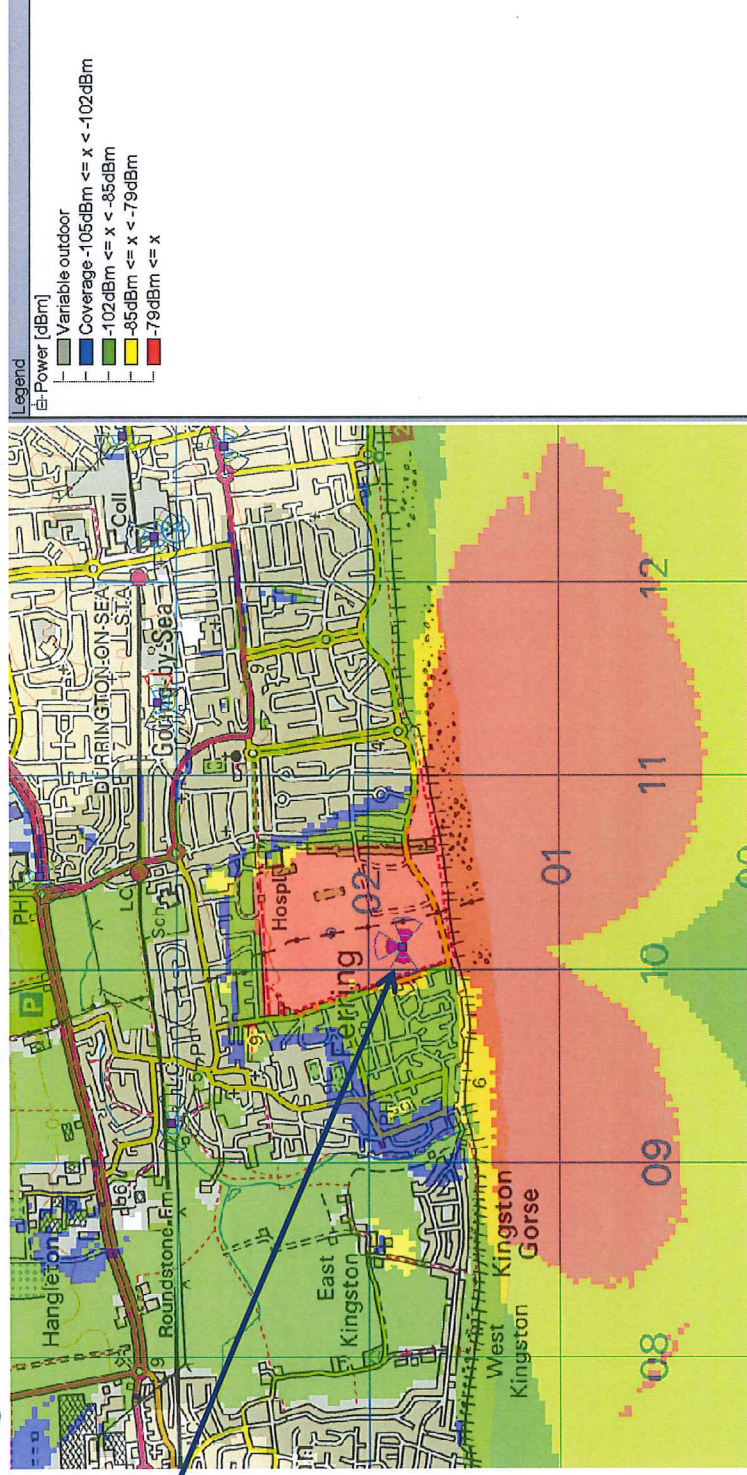

EE Proposed Antenna

Height: 13m

NGR: 509395, 102770

2G / 3G / LTE800 / LTE1800


8 15/11/2017 © Nokia 2015 - EE Coverage Report V 0.1 - GDC Europe
Confidential

NOKIA

20709

2G Coverage Plot – Coverage with surrounding sites


20709				
Sector	A	B	C	
Azh	0°	100°	270°	
E. Tilt	2°	2°	2°	
M. Tilt	0°	0°	0°	
Hgt	13m			
Ant.	1007368			

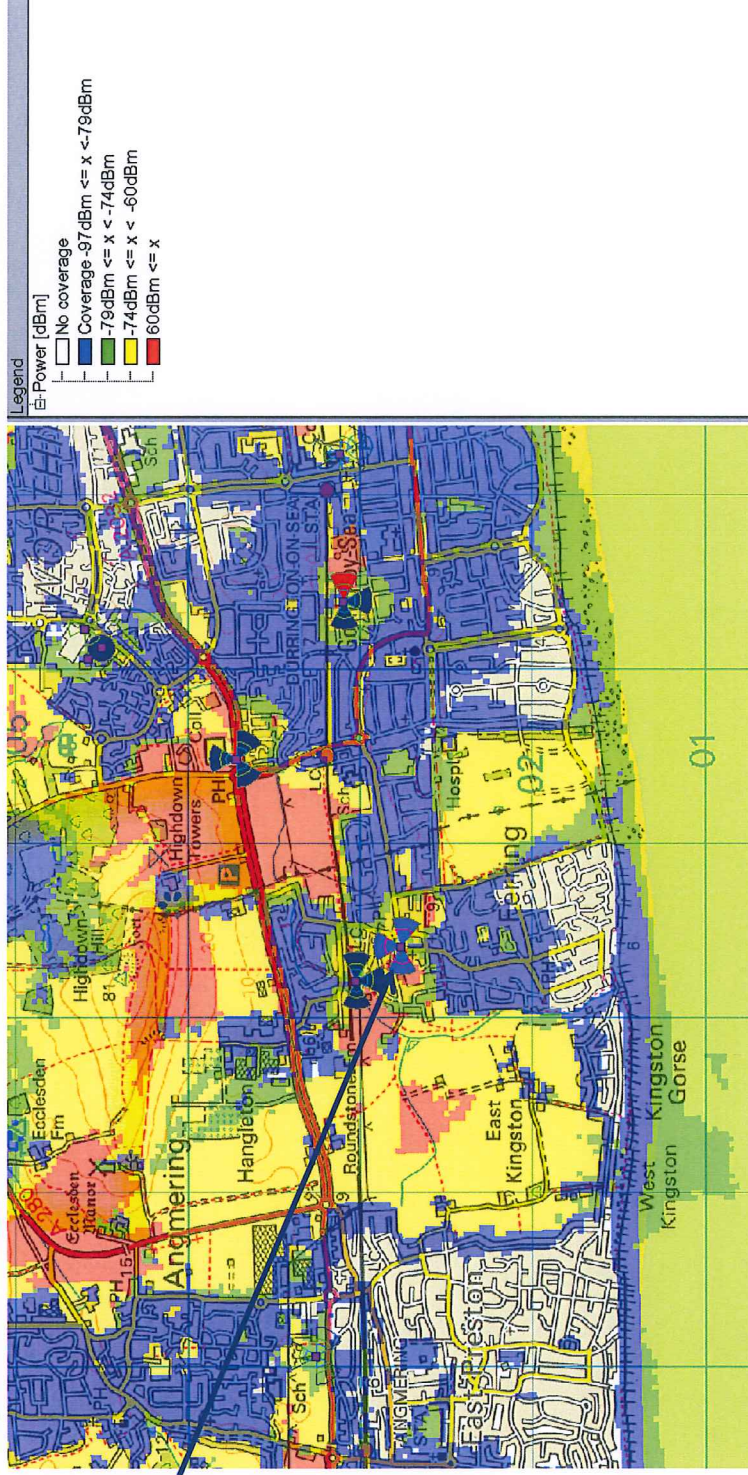

20709

2G Coverage Plot – Coverage only with site 20709


20709			
Sector	A	B	C
Azh	0°	100°	270°
E. Tilt	2°	2°	2°
M. Tilt	0°	0°	0°
Hgt	13m		
Ant.	1007368		

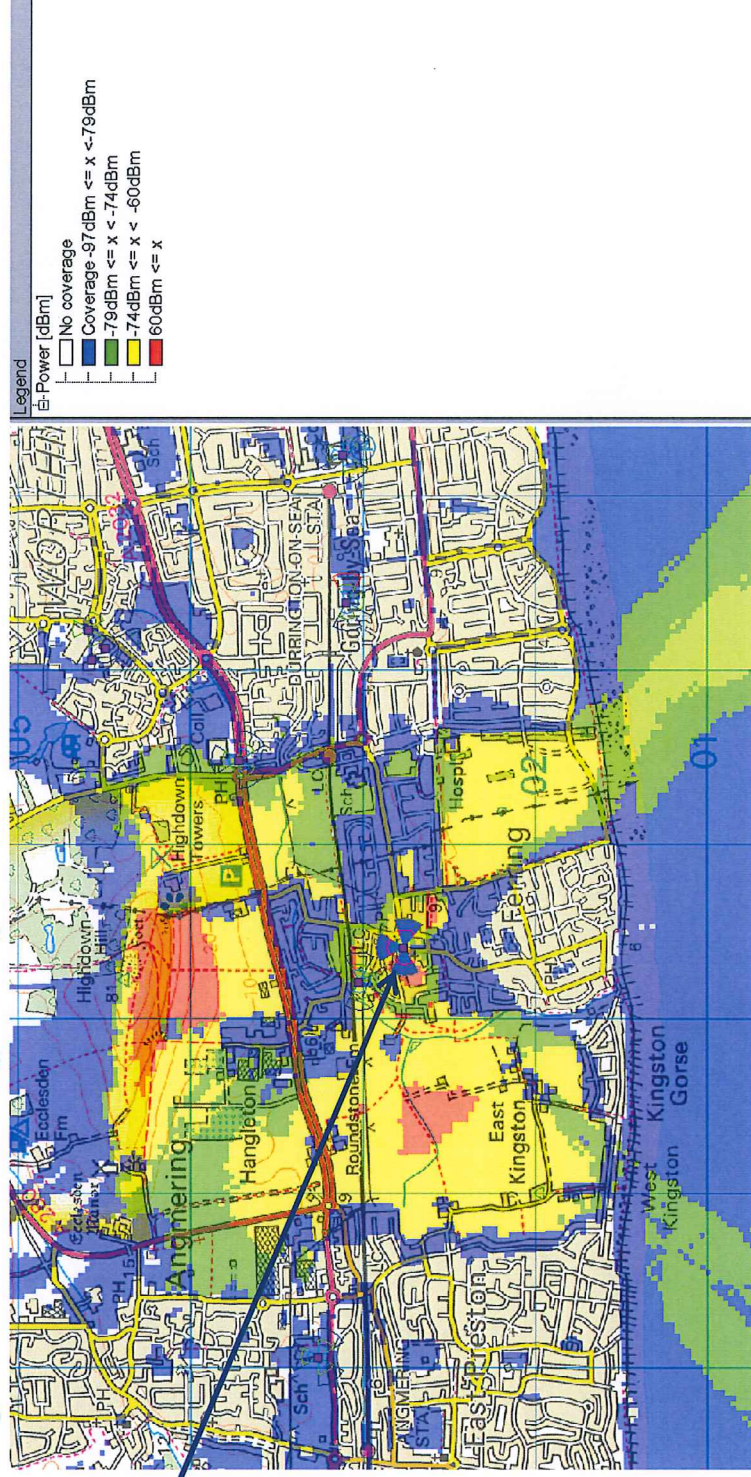

20709

3G Coverage Plot – Coverage with surrounding sites


20709			
Sector	A	B	C
Azh	0°	100°	270°
E. Tilt	2°	2°	2°
M. Tilt	0°	0°	0°
Hgt	13m		
Ant.	1007368		

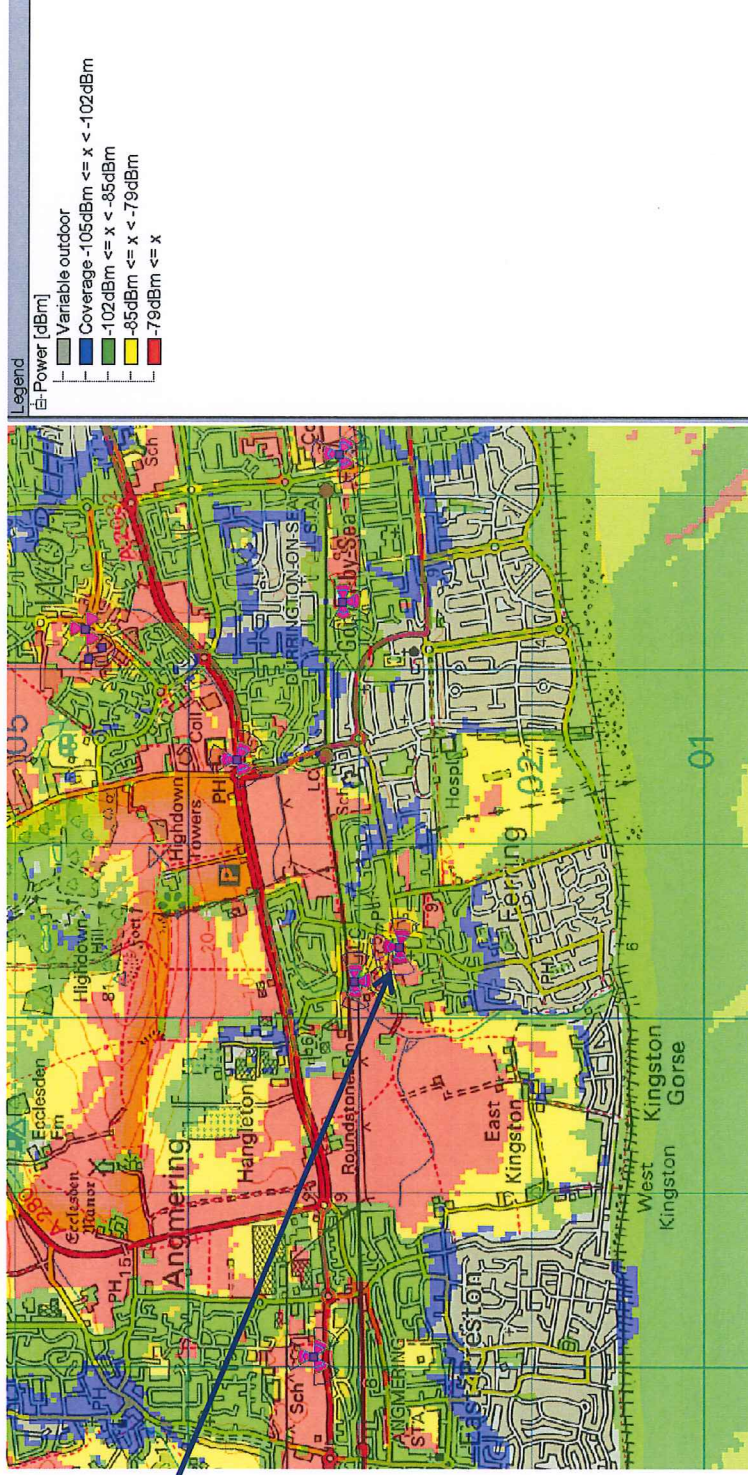

20709

3G Coverage Plot – Coverage only with site 20709

20709			
Sector	A	B	C
Azh	0°	100°	270°
E. Tilt	2°	2°	2°
M. Tilt	0°	0°	0°
Hgt	13m		
Ant.	1007368		

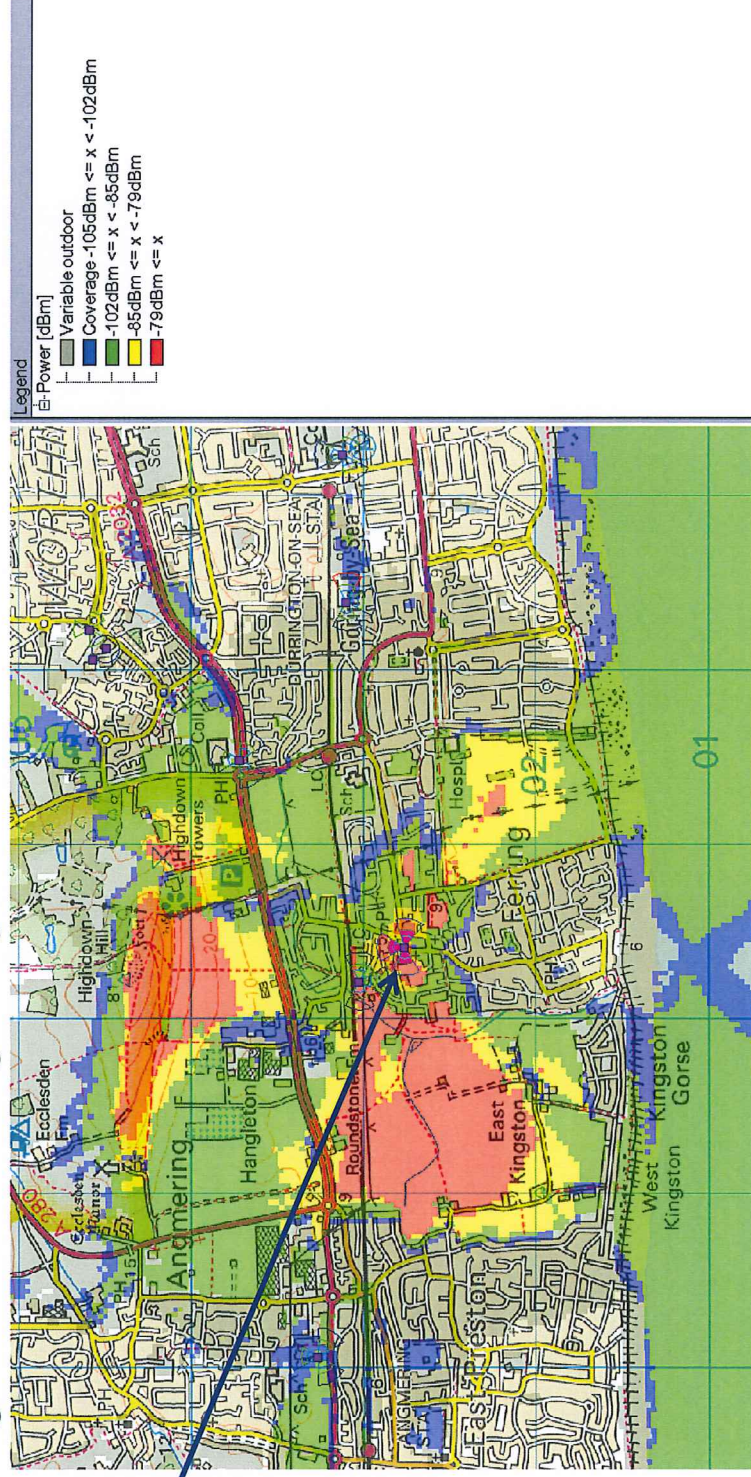

NOKIA

13 15/11/2017 © Nokia 2015 - EE Coverage Report V 0.1 - GDC Europe
Confidential