



ARUN DISTRICT COUNCIL				
No.	FG	140	06	
RECEIVED		20.11.06		

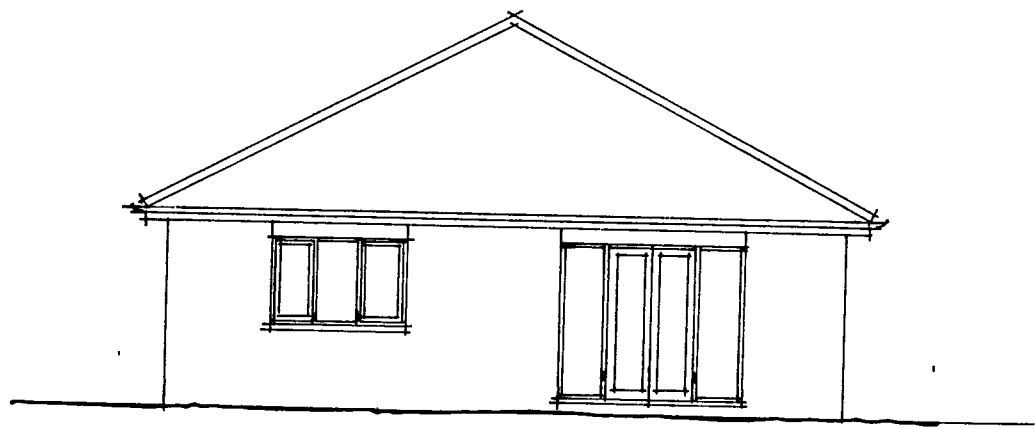


South Elevation

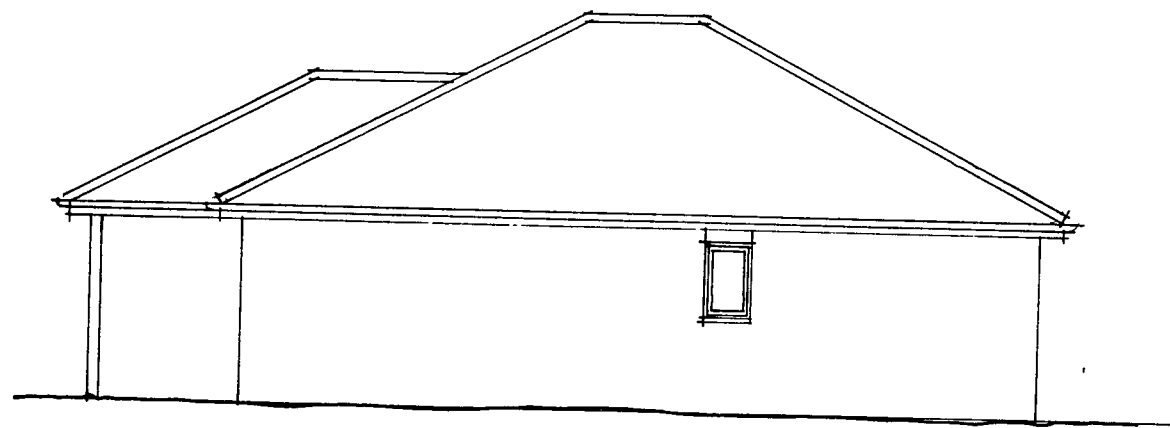


West Elevation



North Elevation

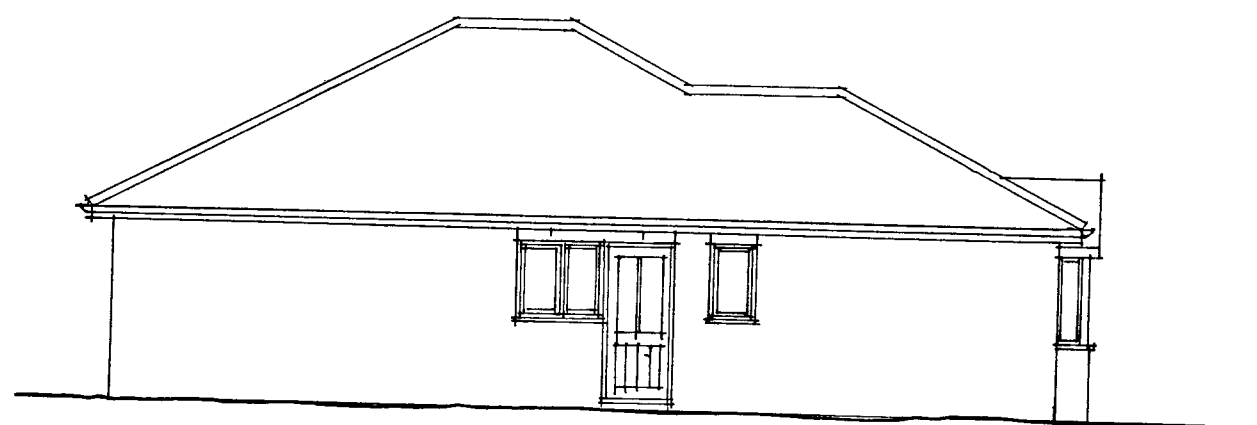

East Elevation

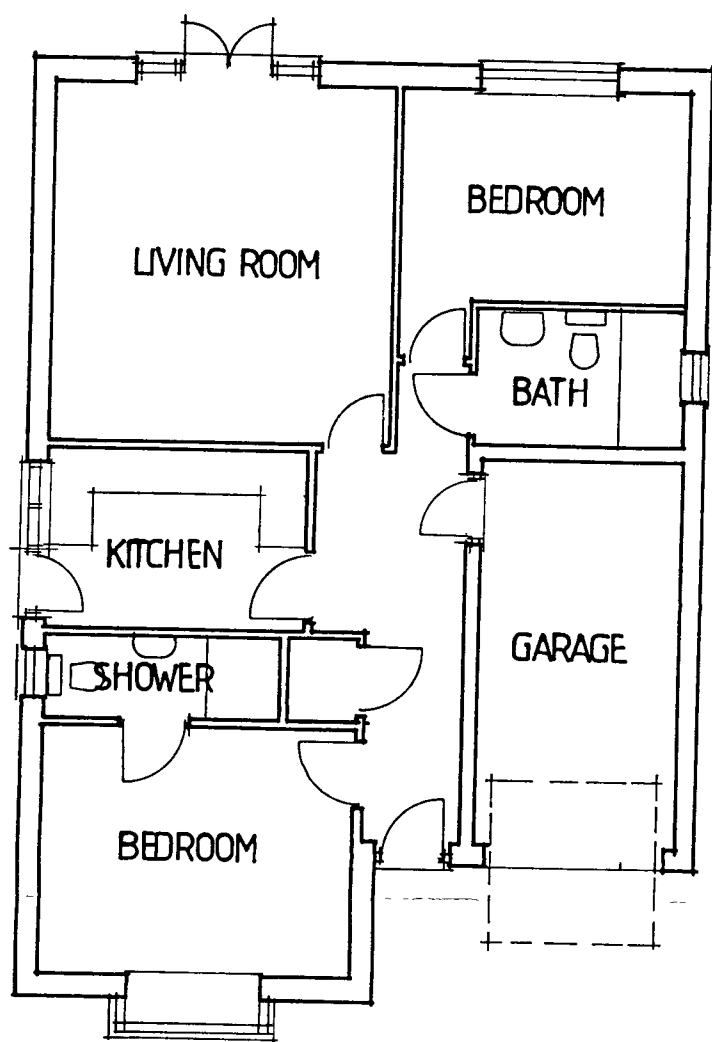

Floor Plan

External Finishes:**Roof:**

Roofs to be clad with concrete interlocking tiles

Walls:

Walls constructed with red/brown multi stock brickwork

Joinery:

Fascia boards and soffits to be white upvc

Windows and doors to be white upvc or white painted timber

R J C A
CHARTERED ARCHITECTS

LIME KILN BARN
CHICHESTER

COLWORTH
WEST SUSSEX

PO20 2DS

TEL 01243 - 787011 FAX 01243 - 787022

Rev A Roof pitch amended

Oct 06

REVISION		
PROJECT		
Proposed development at 2 Beehive Lane Ferring		
DRAWING		
Proposed Plans & Elevations		
SCALE	DATE	DRG No
1:100	May 06	
DRAWN	CHECKED	
		04 / 44 108