
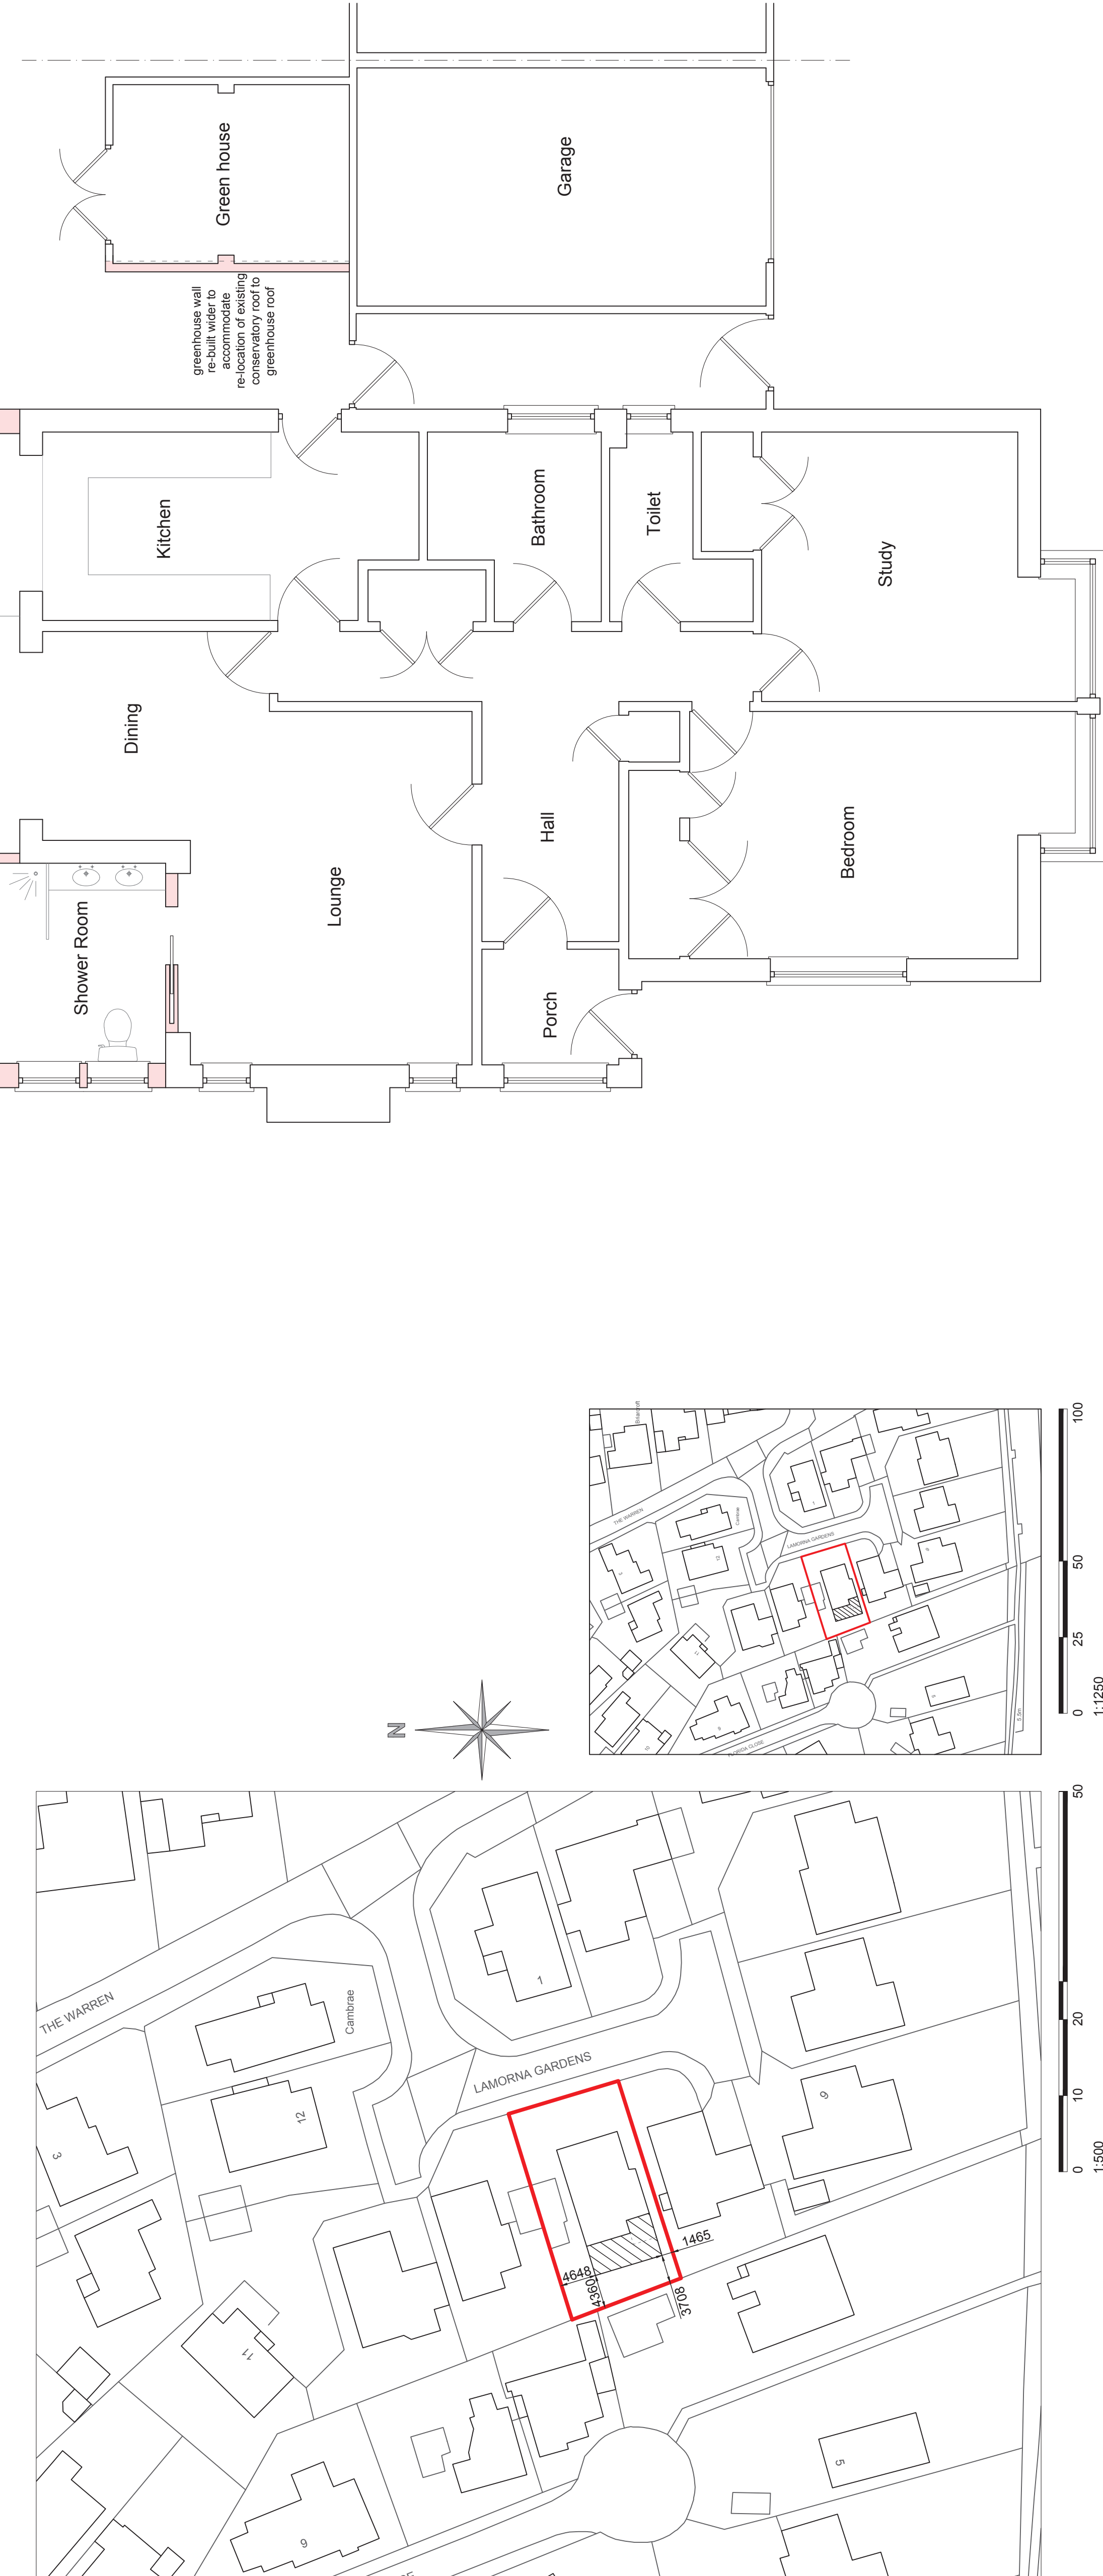


Important:	All dimensions are to be checked and verified on site and any discrepancies to be identified and reported.
Notes:	

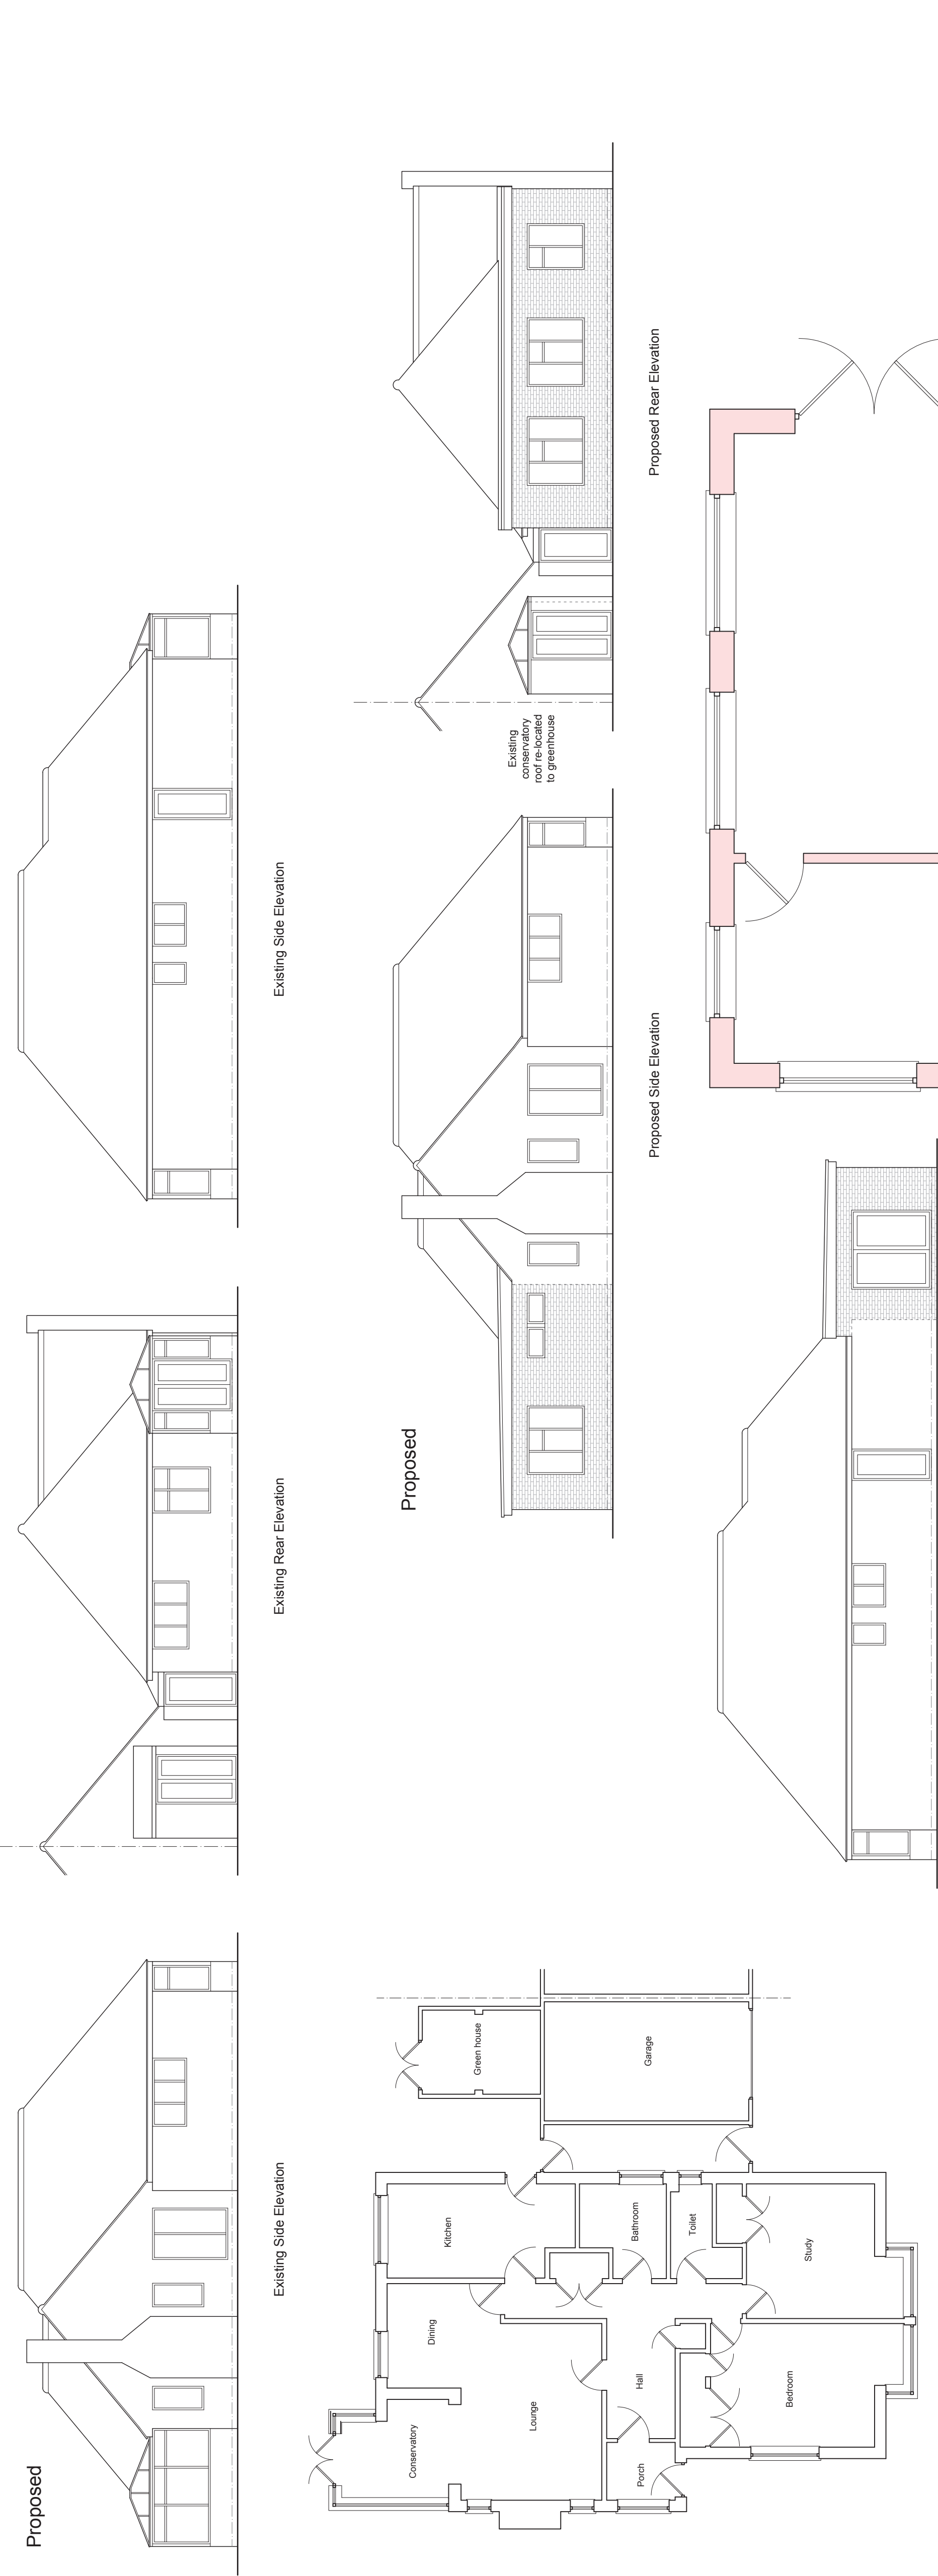

REV:	DESCRIPTION:	BY:	DATE:	
DRAWN BY LUSTED DESIGN FOR AND ON BEHALF OF:				

County
THE GREAT NORTH WEST

Head Office
Glyd Industrial Estate
HEATHFIELD
East Sussex
TN21 8AW
Tel: 01435 861400
Fax: 01435 865782

Lusted Design

13 Raglan Court
 Timberlake Road
 Penvensey Bay
 BN24 6BX

Tel: 01323 843235
 Mob: 07951279022

SITE:	8 Lamorna Gardens, Ferring, Worthing BN12 5QD		
TITLE:	Proposed Removal of Conservatory and Construction of Extension for Disabled Living to Provide Wet Room and Other Facilities for Disabled Access		
DRAWING:	Existing and Proposed Plans and Elevations		
SCALE AT A1: 1:50 1:100 1:500 1:1250	DATE: Aug 2021	DRAWN: AH	
PURPOSE: Planning	DRAWING NO: 2172/01	REVISION: B	