

Notes:

This plan has been produced by Arborweald. KeyTree elements have been added to plot tree positions and canopy spreads in relation to buildings and ground surfacing, as well as Root Protection Areas (RPAs).

Project:

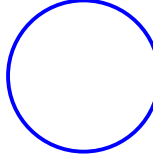
Change of land use proposal: Highdown, land west of former 'Mcintyre nursery', Ferring, West Sussex, BN12 6PB

Drawing title:

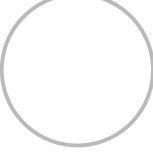
Tree Protection plan

Drawing number: DKS/Wood/01	Version: TPP001
--------------------------------	--------------------

Key:
Identification of tree categories BS:5837

Category B Mid Blue 

Trees of moderate quality with an estimated remaining life expectancy of at least 20 years

Category C Grey 

Trees of low quality with an estimated remaining life expectancy of at least 10 years, or young trees with a stem diameter of <150mm measured at breast height

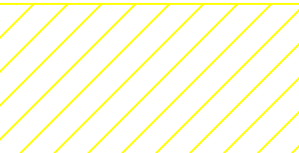
Root protection areas (RPAs)

Category B 

Category C 

Development boundary:

Materials moved and soil ameliorated: 

New storage area: 

Construction Exclusion Zone: 

Construction Operations Area: 	Date: 06/09/2021
Site boundary: 	Drawn by: PH
New hedgerow: 	Scale: 1:200 @ A1
Fencing (under SPM): 	Checked by: DKS
Fencing (No SPM): 	

Client: Mr M Wood

