


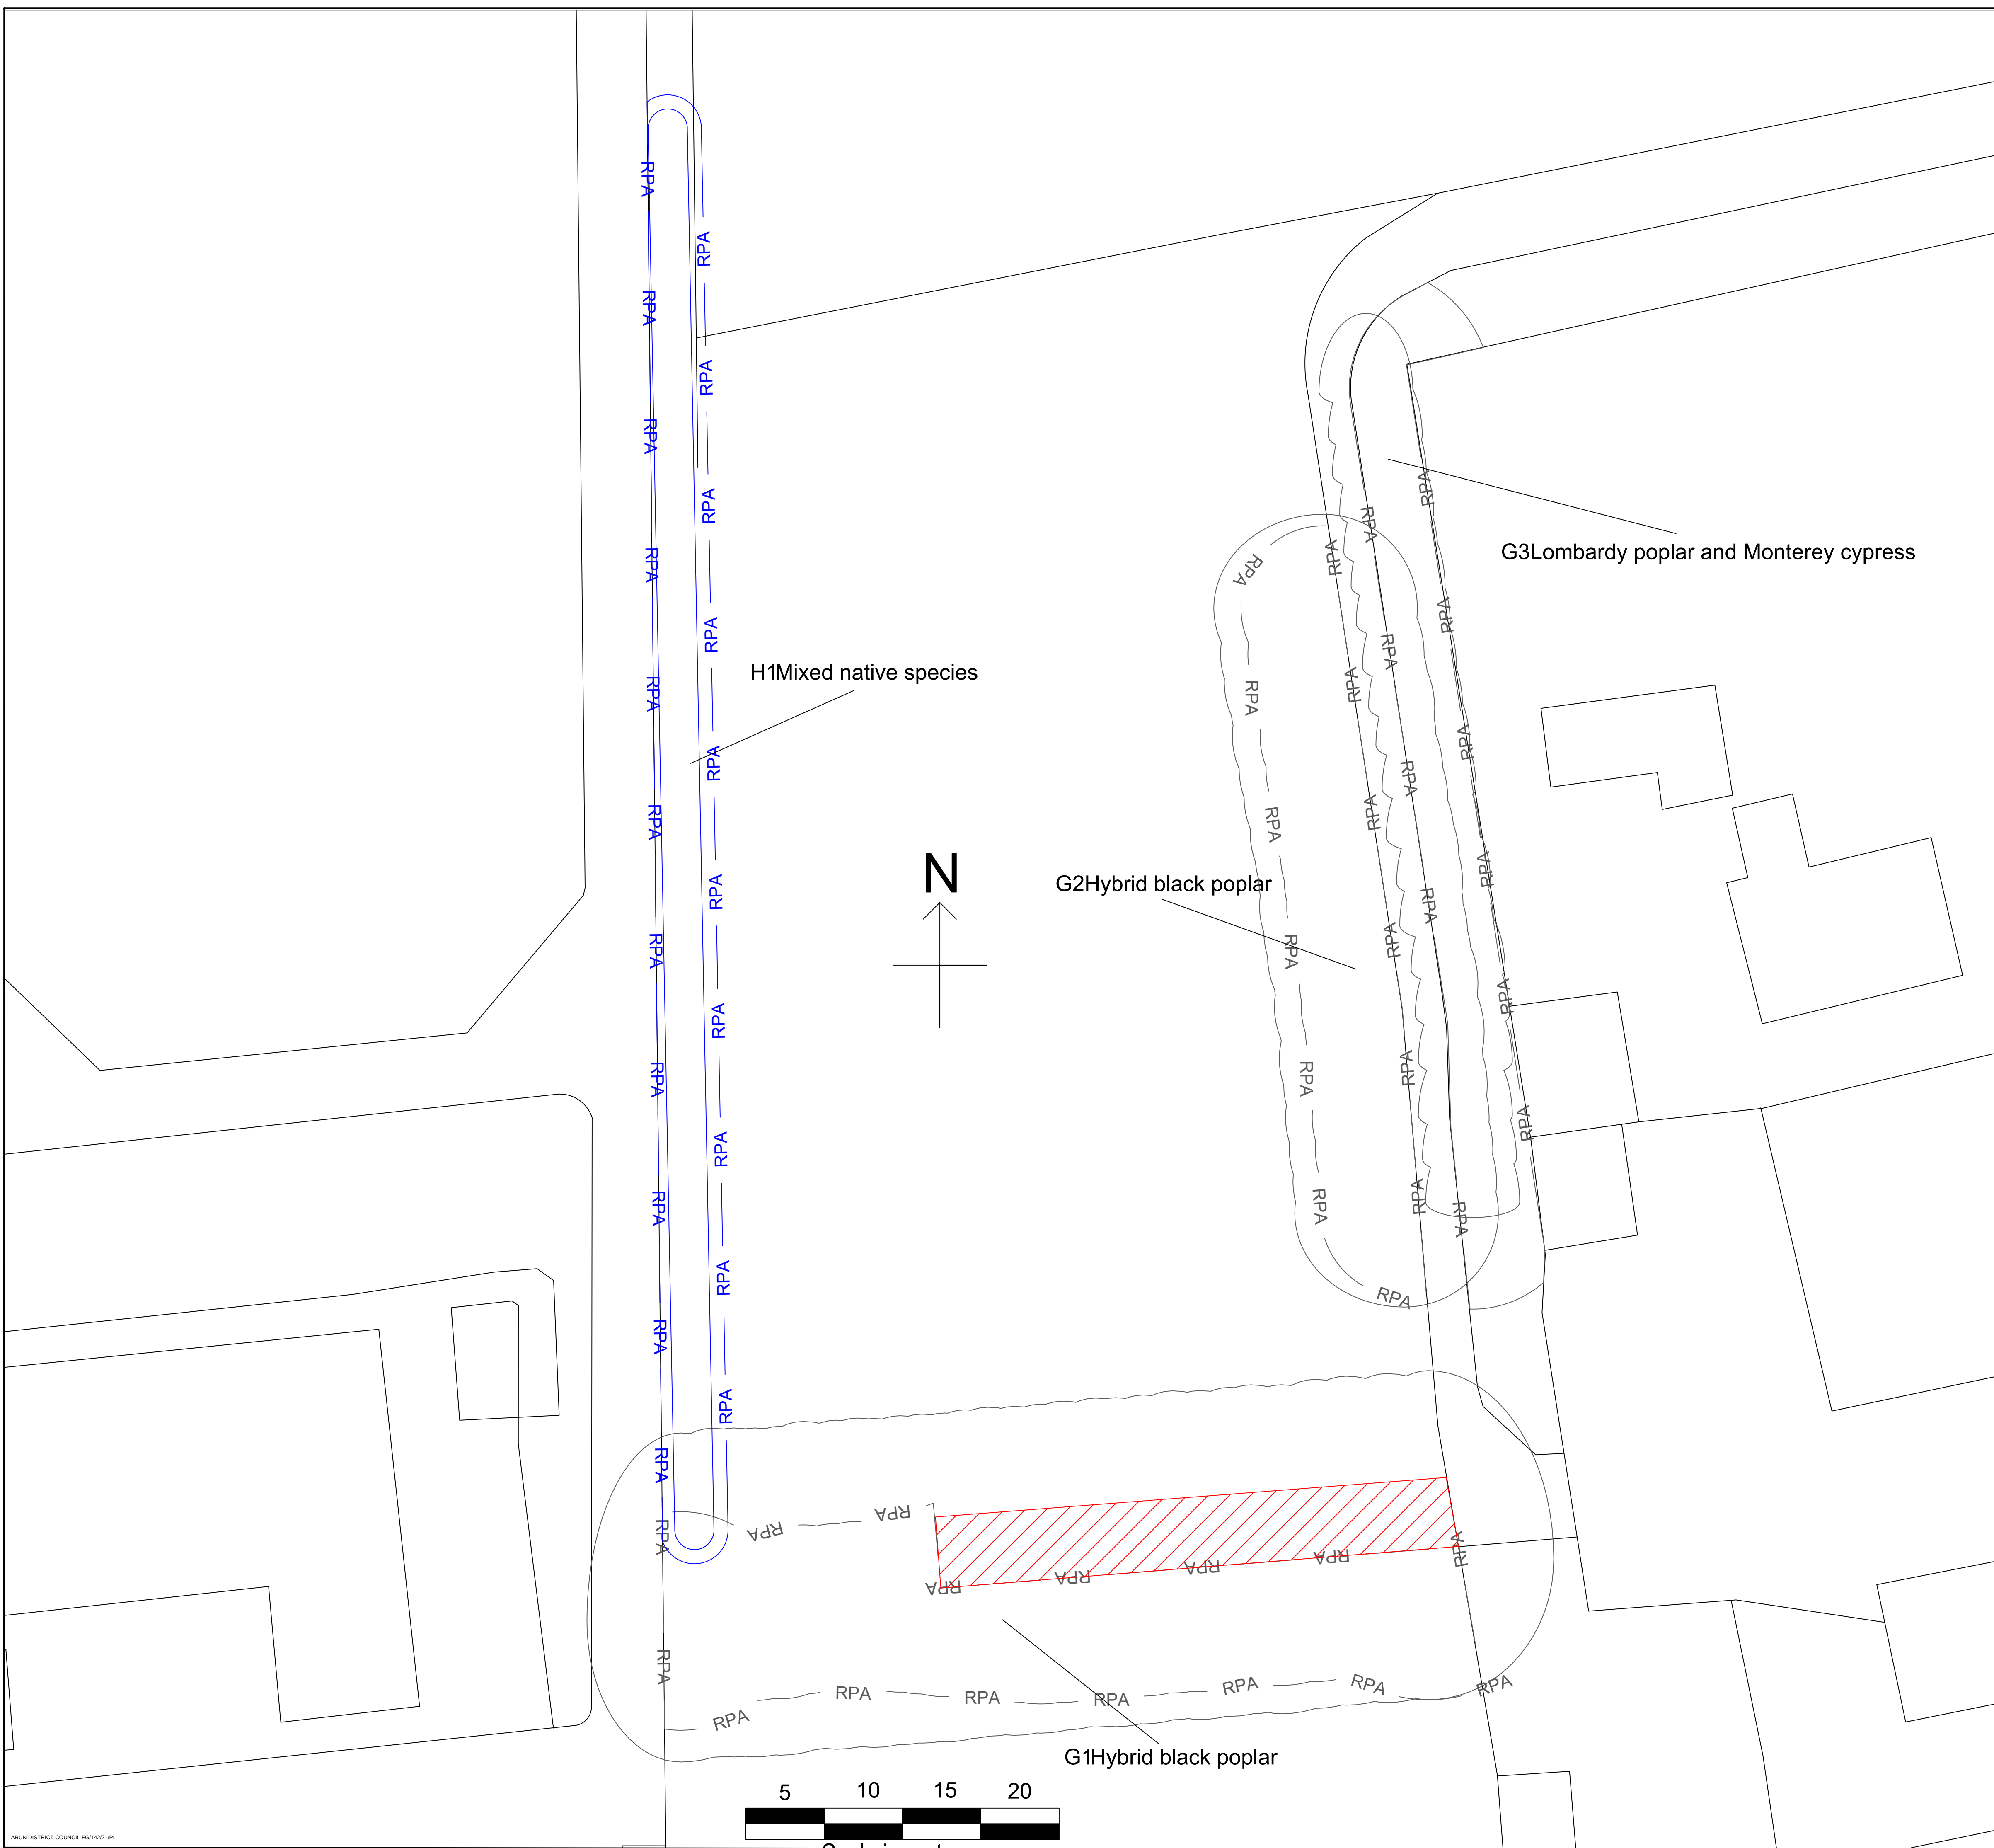

Arborweald Environmental Planning Consultancy
Woodland Enterprise Centre
Hastings Road
Flimwell
East Sussex
TN5 7PR
www.tree-planning.co.uk
01580 879221

Notes:

This plan has been produced by Arborweald. KeyTree elements have been added to plot tree positions and canopy spreads in relation to buildings and ground surfacing, as well as Root Protection Areas (RPAs).

Project:

Change of land use proposal: Highdown, land west of former 'Mcintyre nursery', Ferring, West Sussex, BN12 6PB

Drawing title:

Existing arboricultural constraints plan
Drawing number: DKS/Wood/01
Version: ETC001

Key:
Identification of tree categories BS:5837

U Dark Red

Those in such a condition that they cannot realistically be retained as living trees in the context of the current land use for longer than 10 years

Category A Light Green

Trees of high quality with an estimated remaining life expectancy of at least 40 years

Category B Mid Blue

Trees of moderate quality with an estimated remaining life expectancy of at least 20 years

Category C Grey

Trees of low quality with an estimated remaining life expectancy of at least 10 years, or young trees with a stem diameter of <150mm measured at breast height

Root protection areas (RPAs)
Category A
Category B
Category C
Category U

Sub-optimal rhizosphere due to soil compaction:

Date: 06/09/2021
Drawn by: PH
Scale: 1:200 @ A1
Checked by: DKS

Site boundary:
Client: Mr M Wood