
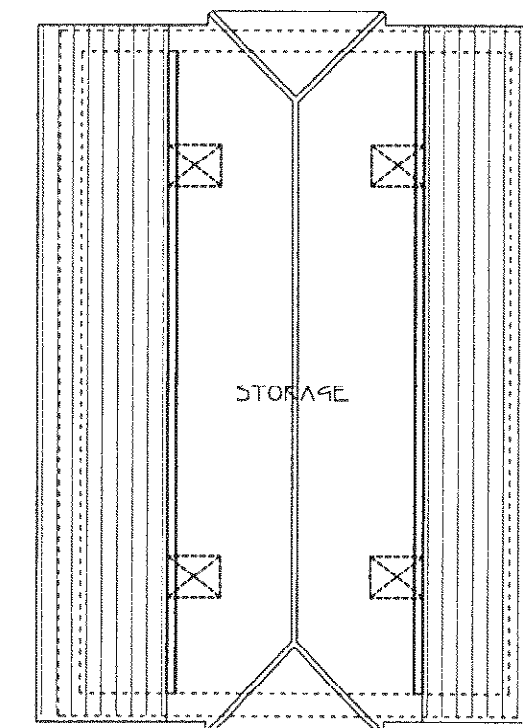
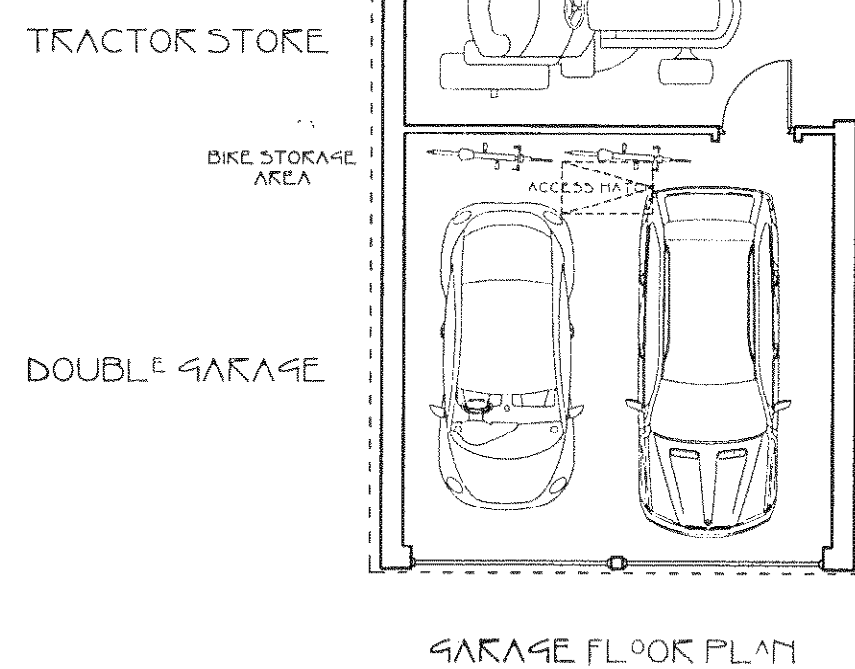
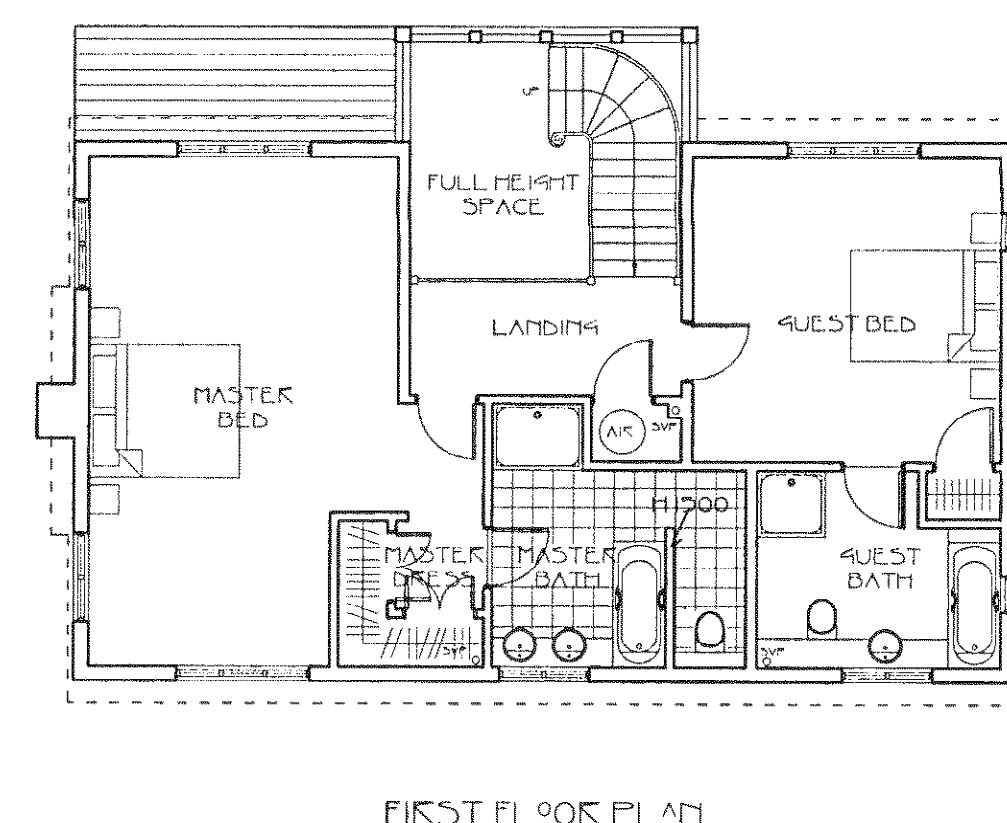


# Notes

1. Do not scale from this drawing, except for planning purposes. Use figured dimensions only.
2. All dimensions must be checked on site prior to commencement of work.
3. Where applicable this drawing is to be read in conjunction with other consultants' drawings.
4. O.S. Licence AR 177474.
5. This drawing is the copyright of Martin Critchell Architects.

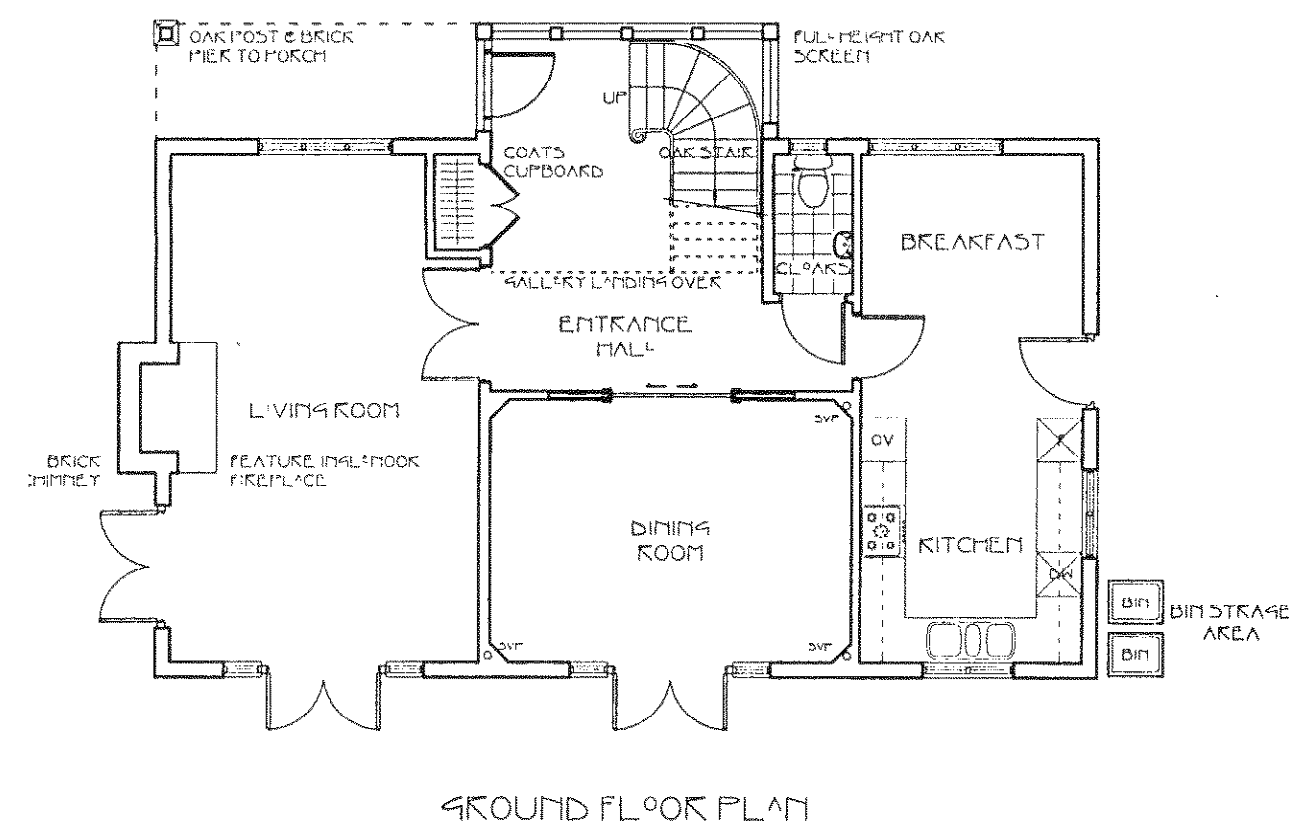

## MATERIALS MAIN HOUSE

|                                  |                                |
|----------------------------------|--------------------------------|
| ROOF TILES INC RIDGE & HIP TILES | NATURAL SLATE TILES            |
| FACING BRICK                     | RUSHINGTONS SECONDS OR SIMILAR |
| TIMBER CLADDING                  | BLACK STAINED WEATHER BOARDING |
| WINDOWS & DOORS                  | DARK BROWN STAINED TIMBER      |
| FEATURE SCREENS                  | TREATED NATURAL OAK            |

## GARAGE

|                                  |                                |
|----------------------------------|--------------------------------|
| ROOF TILES INC RIDGE & HIP TILES | NATURAL SLATE TILES            |
| FACING BRICK                     | RUSHINGTONS SECONDS OR SIMILAR |
| TIMBER CLADDING                  | BLACK STAINED WEATHER BOARDING |
| WINDOWS & DOORS                  | DARK BROWN STAINED TIMBER      |

|     |          |                                           |         |
|-----|----------|-------------------------------------------|---------|
| Rev | Date     | Amendment                                 | Checked |
| G   | 16/02/06 | Client alterations to garage layout       |         |
| F   | 15/02/06 | Client alterations to ground floor layout |         |
| E   | 04/01/06 | Client alterations to layout              |         |
| D   | 27/01/06 | Porch altered                             |         |
| C   | 23/01/06 | Client alterations                        |         |
| B   | 18/01/06 | Client alterations                        |         |
| A   | 16/01/06 | Additions                                 |         |

Town Planners  
&  
Architects  
**MARTIN CRITCHELL ARCHITECTS**  
Metro House ■ Northgate ■ Chichester ■ West Sussex ■ PO19 1BE  
tel: 01243 531036 fax: 01243 782917 e-mail: info@mcarchitects.co.uk

For **B. Boxall Esq.**

Project  
**North Barn Nursery  
Littlehampton Road  
North Ferring  
West Sussex BN12 6PB**

Drawing  
**Proposed  
Plans & Elevations**  
Scale  
**1:100**

|            |          |                |        |          |   |
|------------|----------|----------------|--------|----------|---|
| Date       | 16.09.10 | Drawn          | CJP/AF | Checked  |   |
| Job number | 05.023   | Drawing number | 04     | Revision | H |