


Proposed Residential Development
At
Site adjacent to 44 Ferringham Lane
Ferring

Schedule of external materials

Walls


Walls below DPC level and chimneys on East elevation to be constructed with Staffordshire blue engineering brick work.

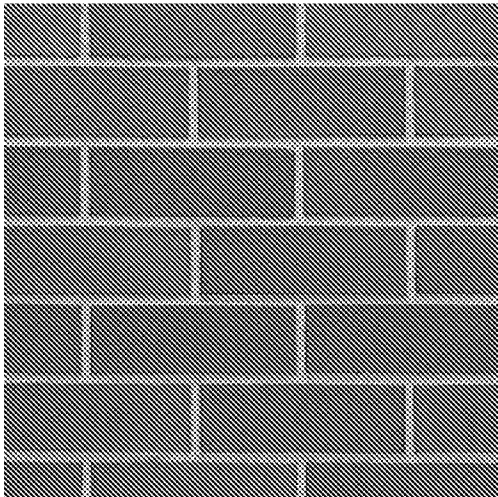


Above DPC level walls to be finished with Parex through colour Render in Bright White




Areas of cladding shown on rear elevations and front elevation of plot 2 to be Larch TG&V boarding.

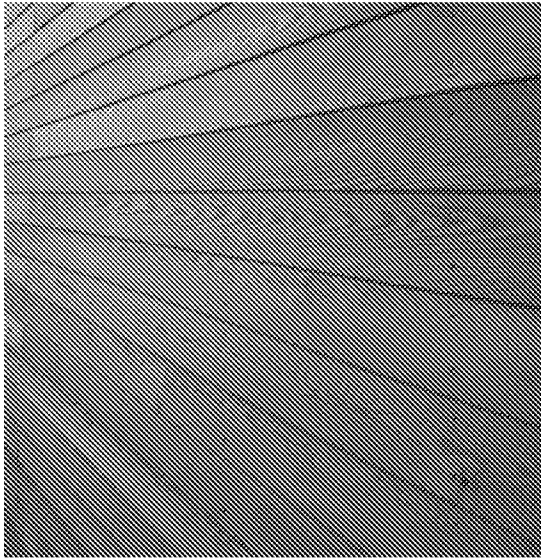

Areas of cladding shown on front elevations and garage elevations to be Marble Mosaics slate split faced mosaic-

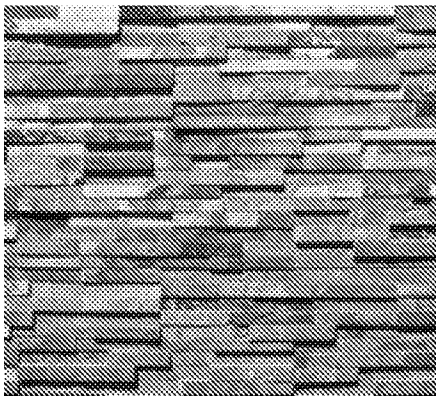


Multicolour to plots 1 & 3

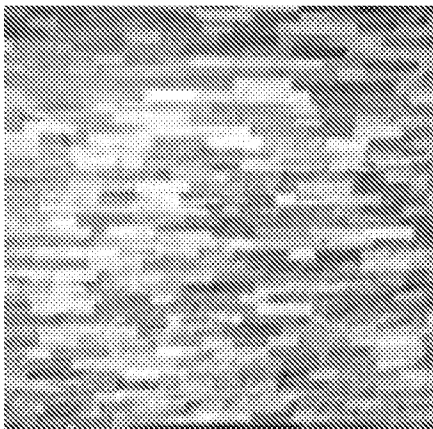

Oyster to plot 4

Roof

Roof to be clad with Cembrit Westerland slate-Graphite

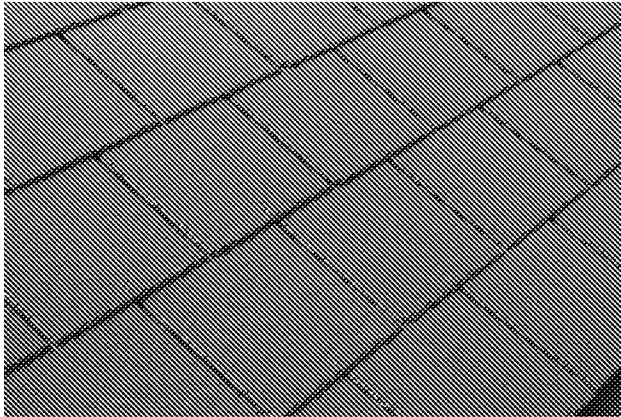

Windows

Windows and doors to be uPVC in dark grey (RAL 7016)



Joinery

Fascia boards, barge boards and soffit boards to be white uPVC.