
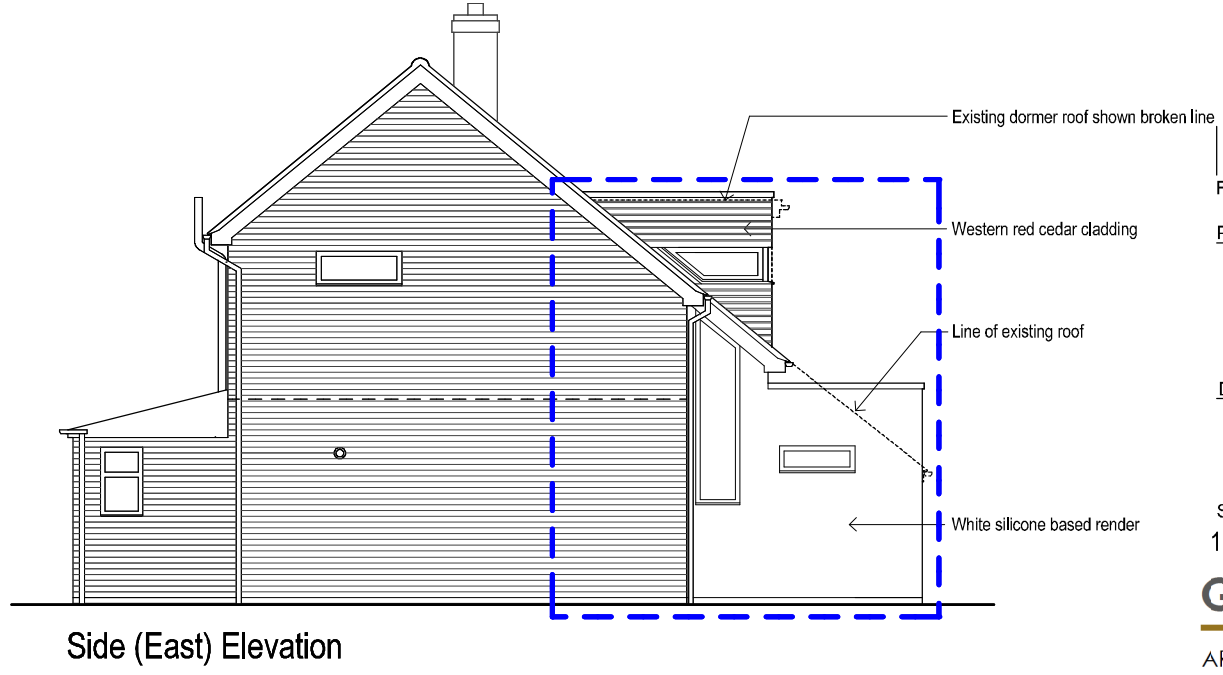
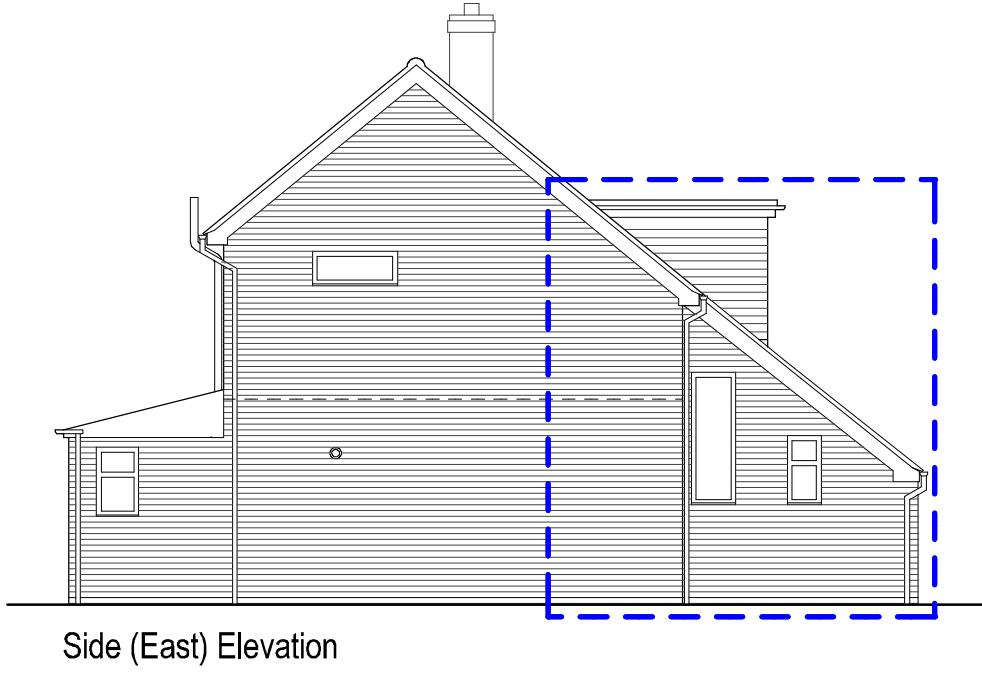
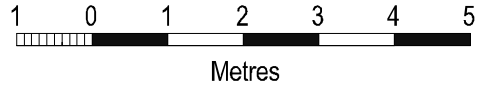
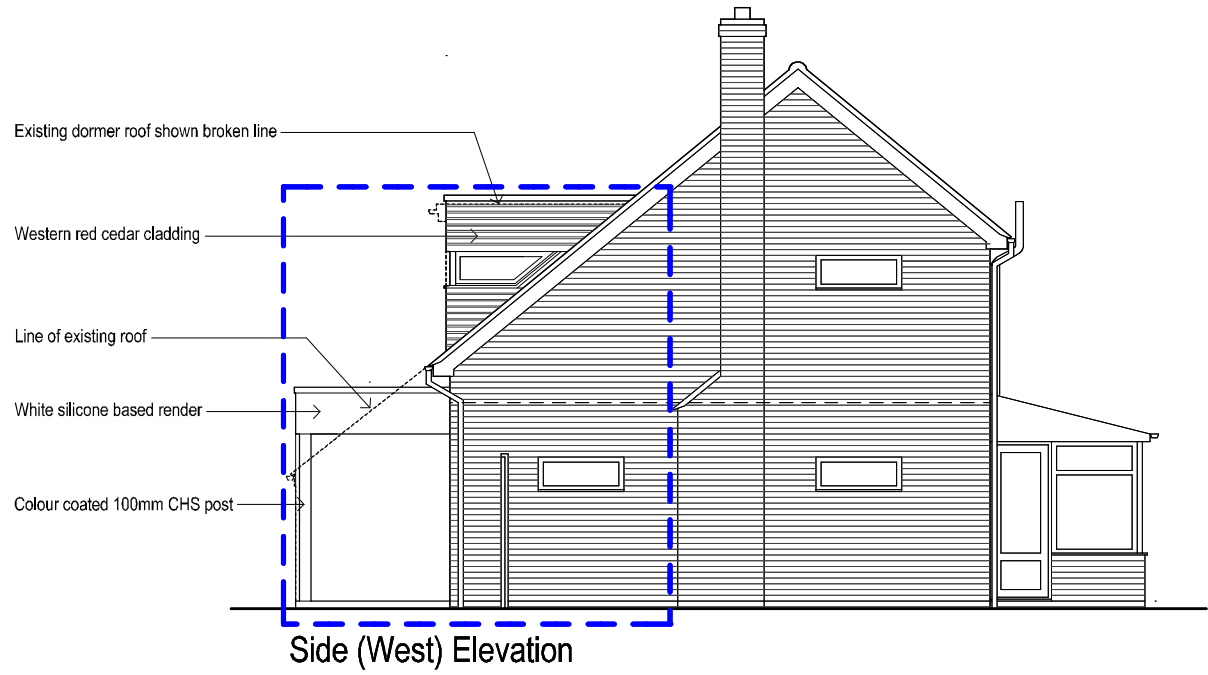
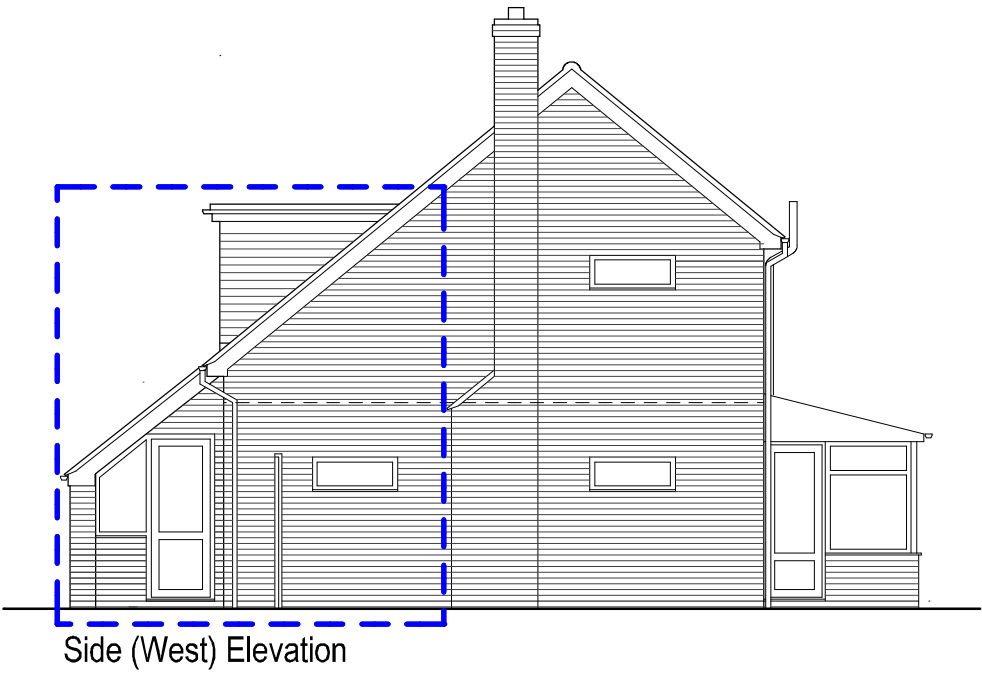
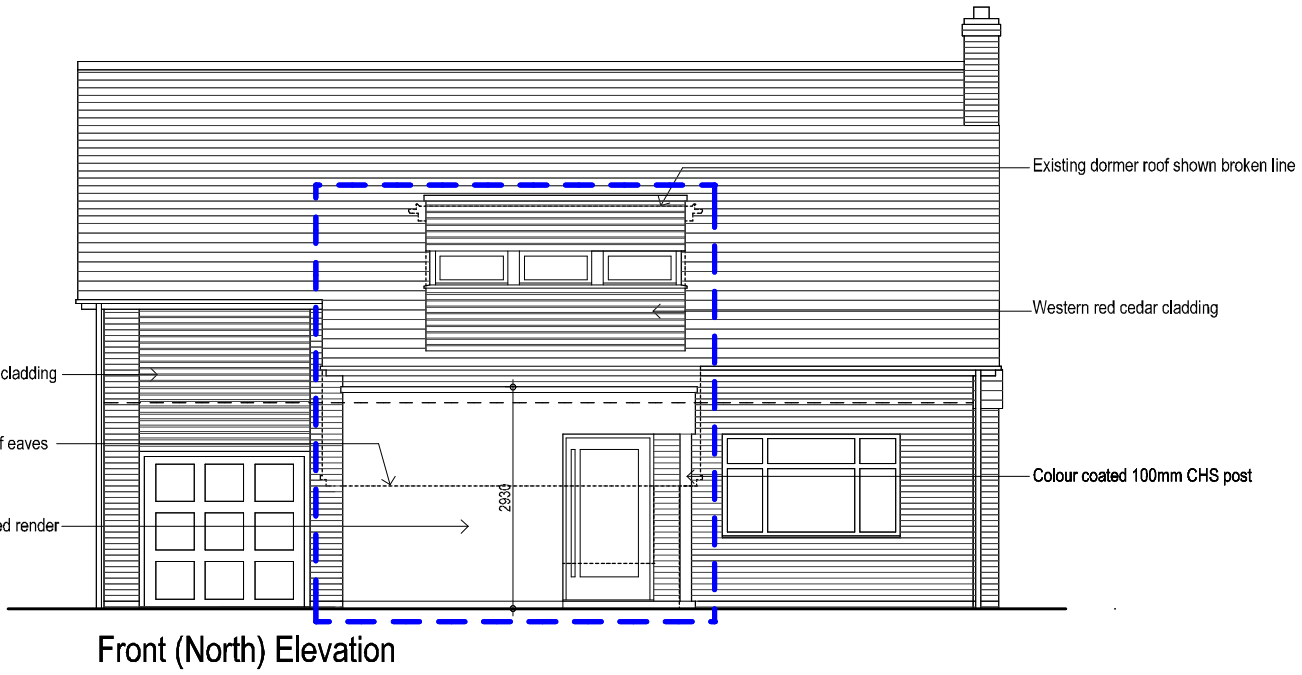


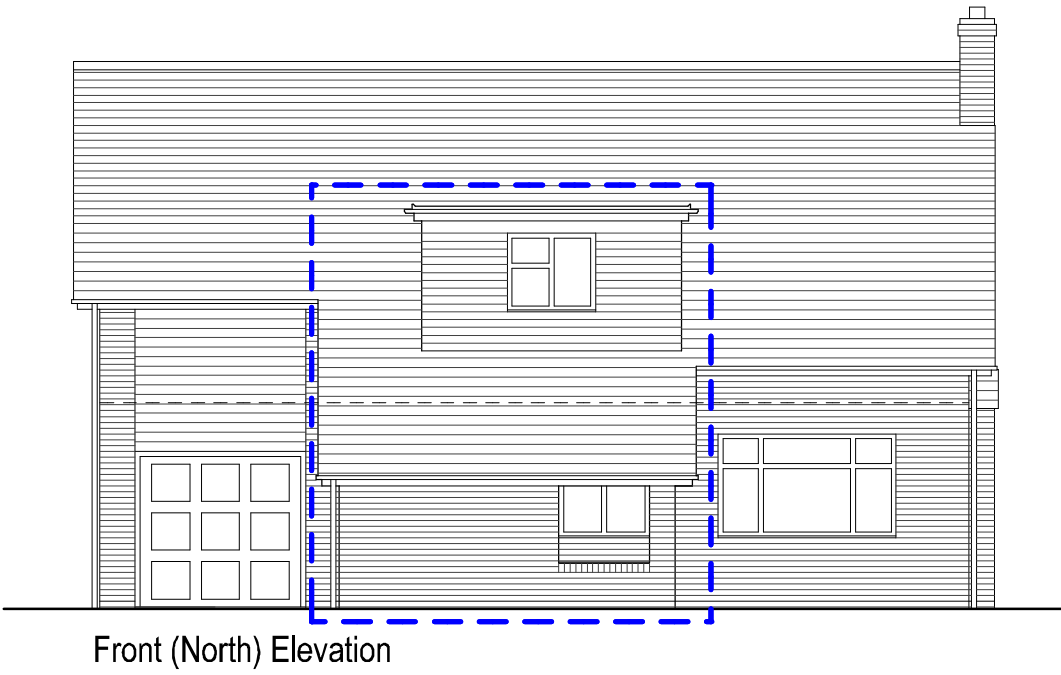

EXISTING

PROPOSED

Revisions		
PROJECT		
Proposed Remodelled Entrance Porch and Dormer		
4 Telgarth Road		
Ferring		
DRAWING		
Elevations		
Existing and Proposed		
SCALE	DATE	DRG No
1:100@A3	July 2018	1808/C11
Glenn Curran MCIAT		
ARCHITECTURAL DESIGN + TECHNOLOGY		
THE STUDIO 19 UPPER WEST DRIVE FERRING WEST SUSSEX BN12 5RG		
T 01903 248787 M 07505 306375 E INFO@GLENNCURRAN.CO.UK		