



Only the areas within the blue dashed line are the subject of this planning application. All other work is PD (Permitted Development)

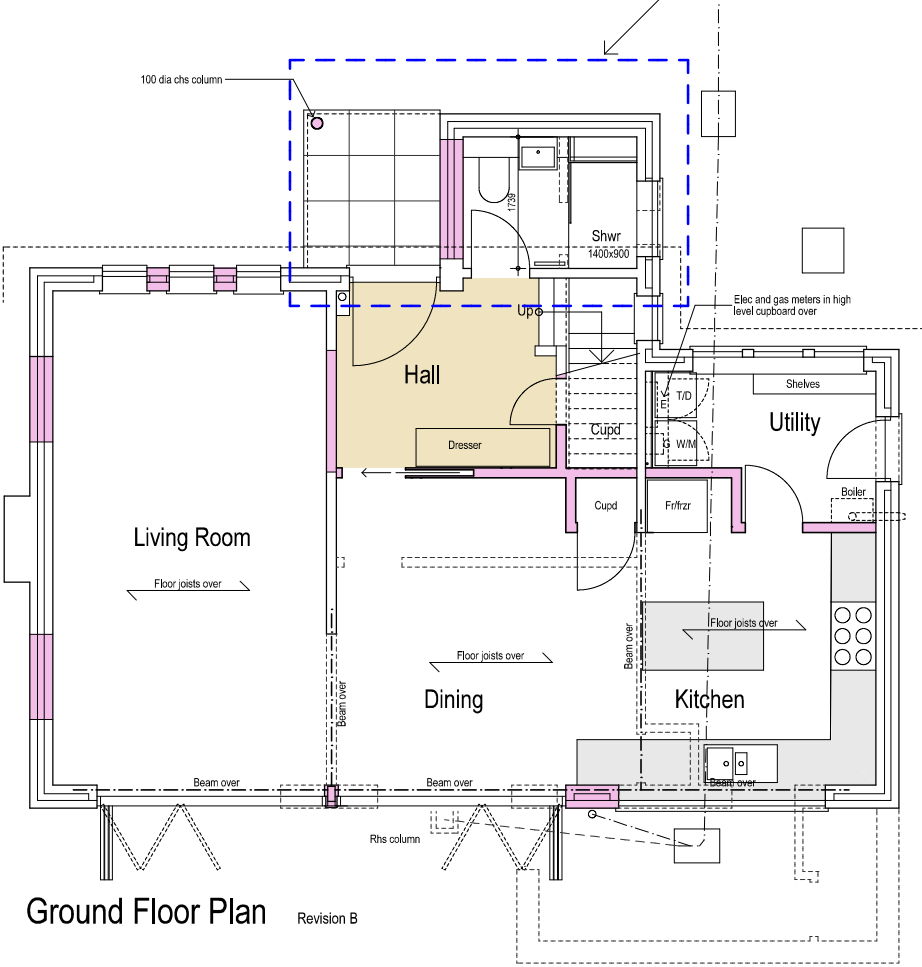

Ground Floor Plan Revision B


Ground Floor Plan

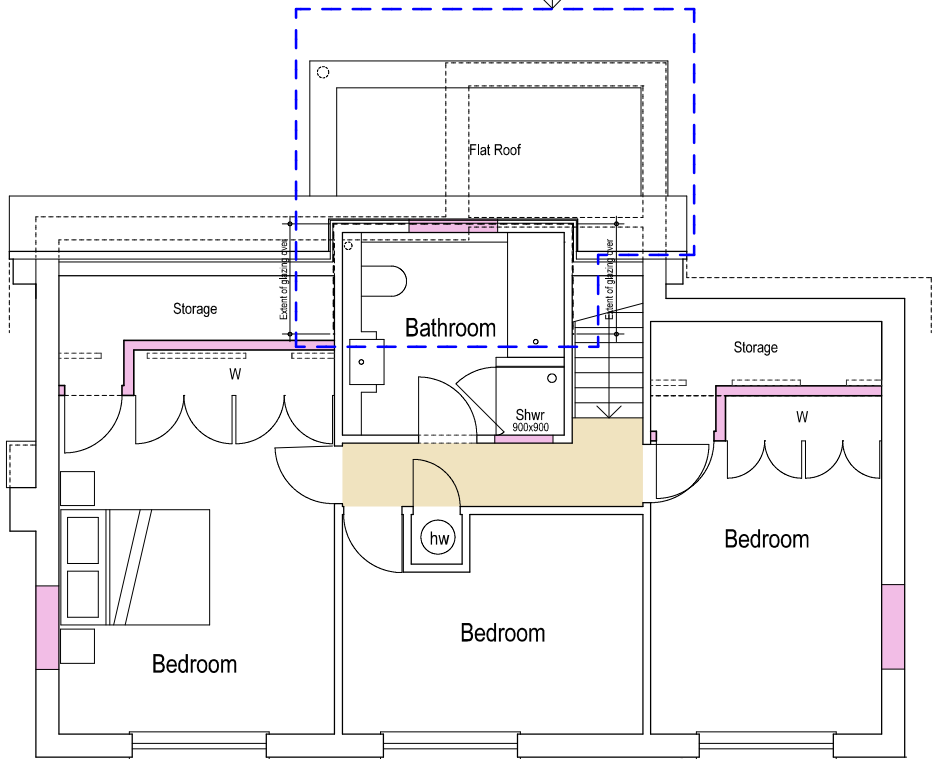

First Floor Plan



Metres

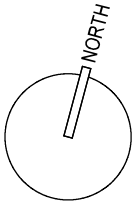

A	05/09/18	Note added re PD.
---	----------	-------------------

Revisions

PROJECT

4 Telgarth Road
Ferring

DRAWING

Floor Plans
as Proposed

SCALE	DATE	DRG No
1:100@A3	June 2018	1808/C01A

Glenn Curran MCIAT

ARCHITECTURAL DESIGN + TECHNOLOGY
THE STUDIO 19 UPPER WEST DRIVE FERRING WEST SUSSEX BN12 5RG
T 01903 248787 M 07905 306875 E INFO@GLENNCURRAN.CO.UK

© Copyright