

All dimensions must be checked on site and not scaled from this drawing, apart from the local authority.

Any works commencing on site prior to obtaining full planning and building regulations approval including full condition discharge, is entirely at the client's / contractor's risk.

The contractor is responsible for taking and checking all levels and dimensions prior to ordering materials and starting work on site.

Any discrepancies are to be reported to BuildView prior to commencing any works.

All building work is to be carried out in accordance with building regulations and to the satisfaction of the local authority and as such additional unforeseen building works may be required on site.

These drawings do not constitute full working drawings.

All drawings are copyright of BuildView and may not be copied or reproduced by any third party without prior written consent.

Party walls actions are the responsibility of the client

Site Address:
9 Telgarth Road,
Ferring, Worthing,
West Sussex BN12 5PX



Client:
Mr & Mrs Brown

Title:
Revised Drawings

Rev:
Rev

Date: October 28, 2021
Job: P2018

Sheet:
A 01



A :: Existing South Elevation
01 scale: 1:100




A :: Existing North Elevation
01 scale: 1:100




A :: Existing East Elevation
01 scale: 1:100




A :: Existing West Elevation
01 scale: 1:100

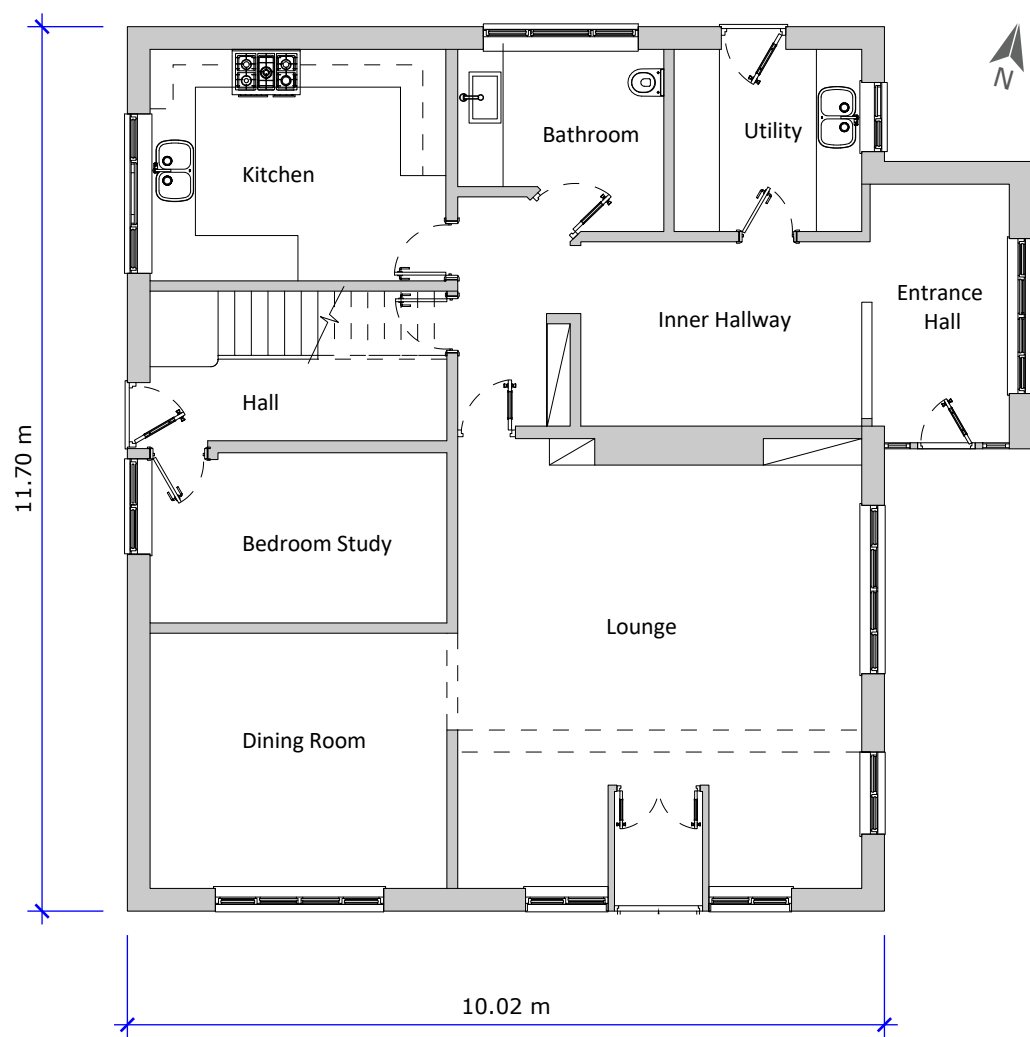

A :: Existing Ground Floor Plan
01 scale: 1:100

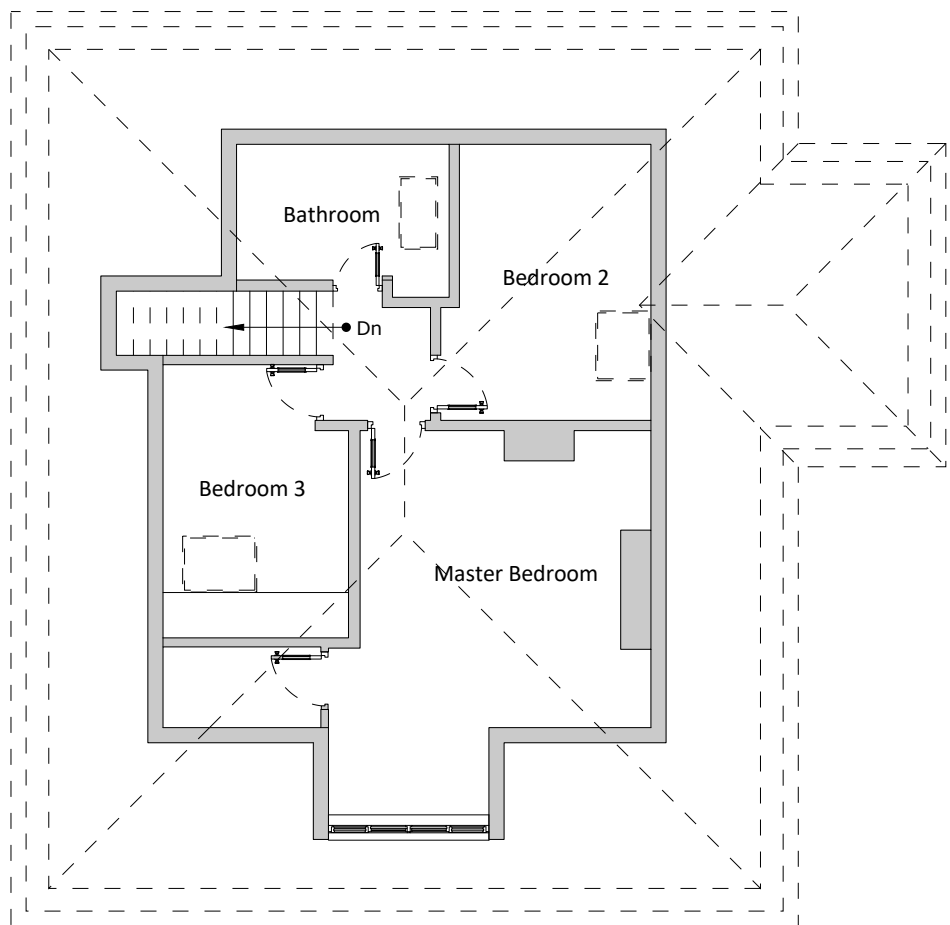

A :: Existing First Floor Plan
01 scale: 1:100

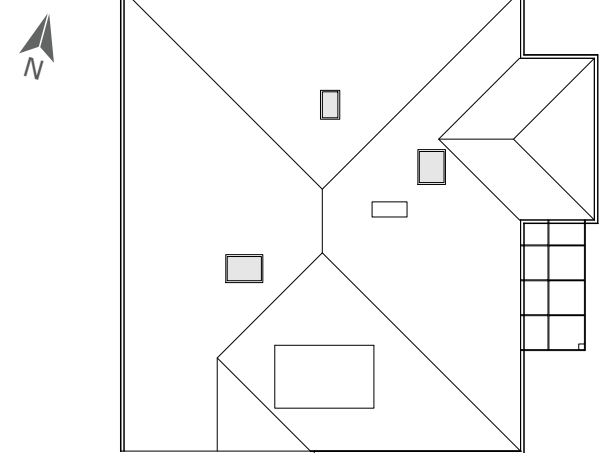

A :: Existing Roof Plan
01 scale: 1:200

0 1 2 3 m
A2 - 1:100

0 2 4 6 m
A2 - 1:200

The Finish & Materials will be similar in appearance to the existing

All dimensions must be checked on site and not scaled from this drawing, apart from the local authority.

Any works commencing on site prior to obtaining full planning and building regulations approval including full condition discharge, is entirely at the client's / contractor's risk.

The contractor is responsible for taking and checking all levels and dimensions prior to ordering materials and starting work on site.

Any discrepancies are to be reported to BuildView prior to commencing any works.

All building work is to be carried out in accordance with building regulations and to the satisfaction of the local authority and as such additional unforeseen building works may be required on site.

These drawings do not constitute full working drawings.

All drawings are copyright of BuildView and may not be copied or reproduced by any third party without prior written consent.

Party walls actions are the responsibility of the client

Site Address:
9 Telgarth Road,
Ferring, Worthing,
West Sussex BN12 5PX



Client:
Mr & Mrs Brown

Title:
Revised Drawings


Rev:
Rev

Date: October 28, 2021
Job: P2018

Sheet:
A 02



A :: Proposed South Elevation
02 scale: 1:100

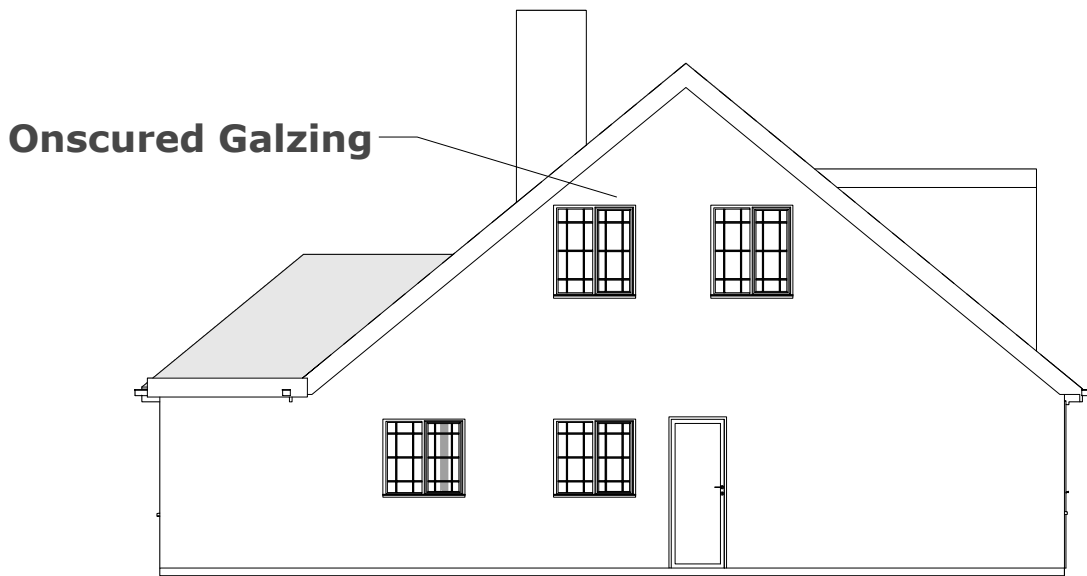


A :: Proposed North Elevation
02 scale: 1:100




A :: Proposed East Elevation
02 scale: 1:100


Non -opening unless the part of window which can be opened are more than 1700mm above the floor level of the room in which the window is installed

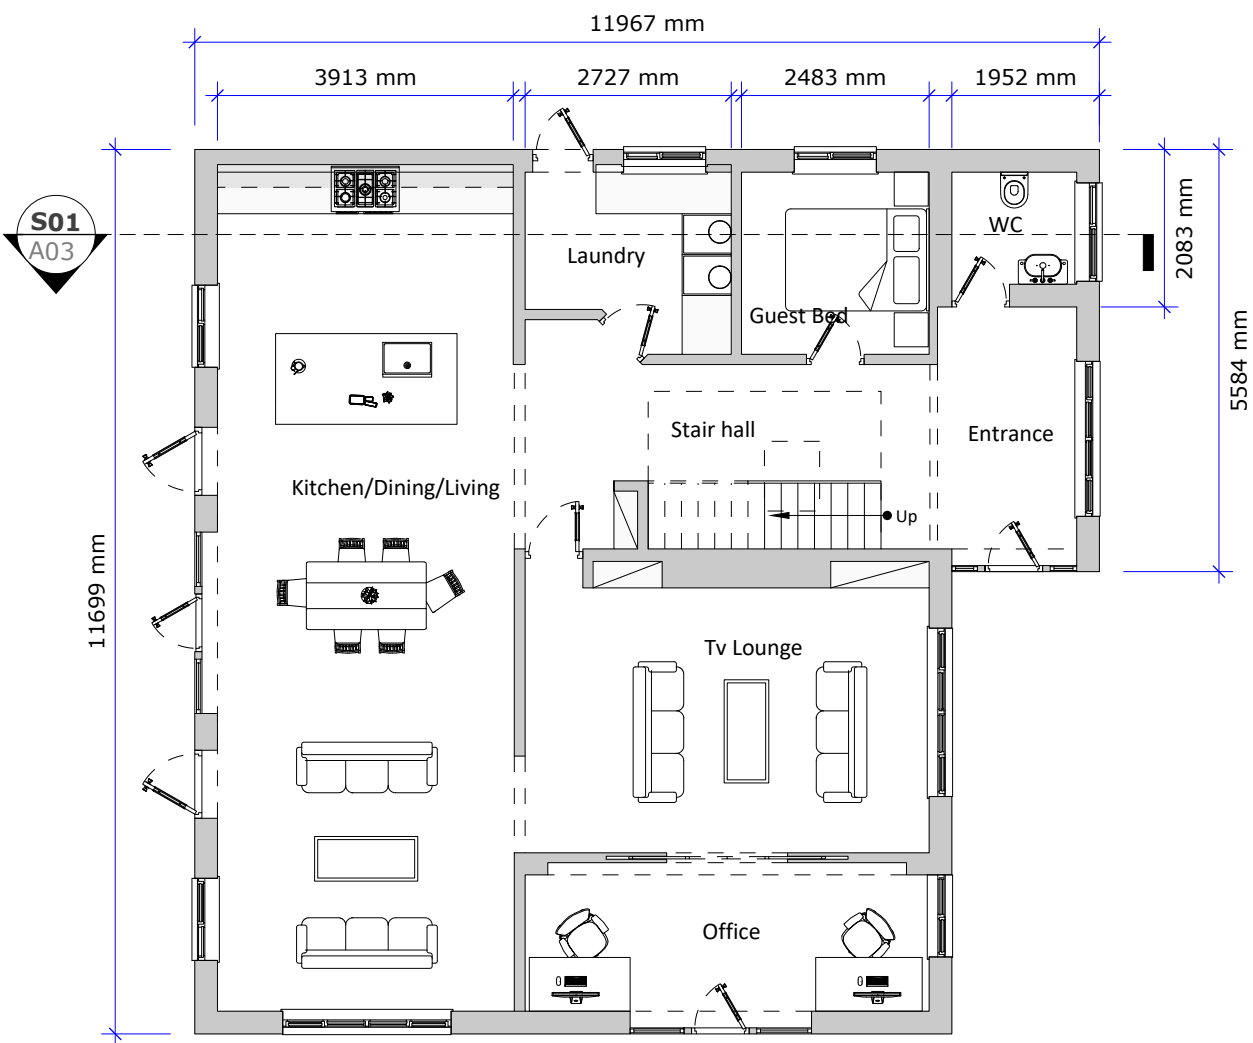

A :: Proposed Ground Floor Plan
02 scale: 1:100

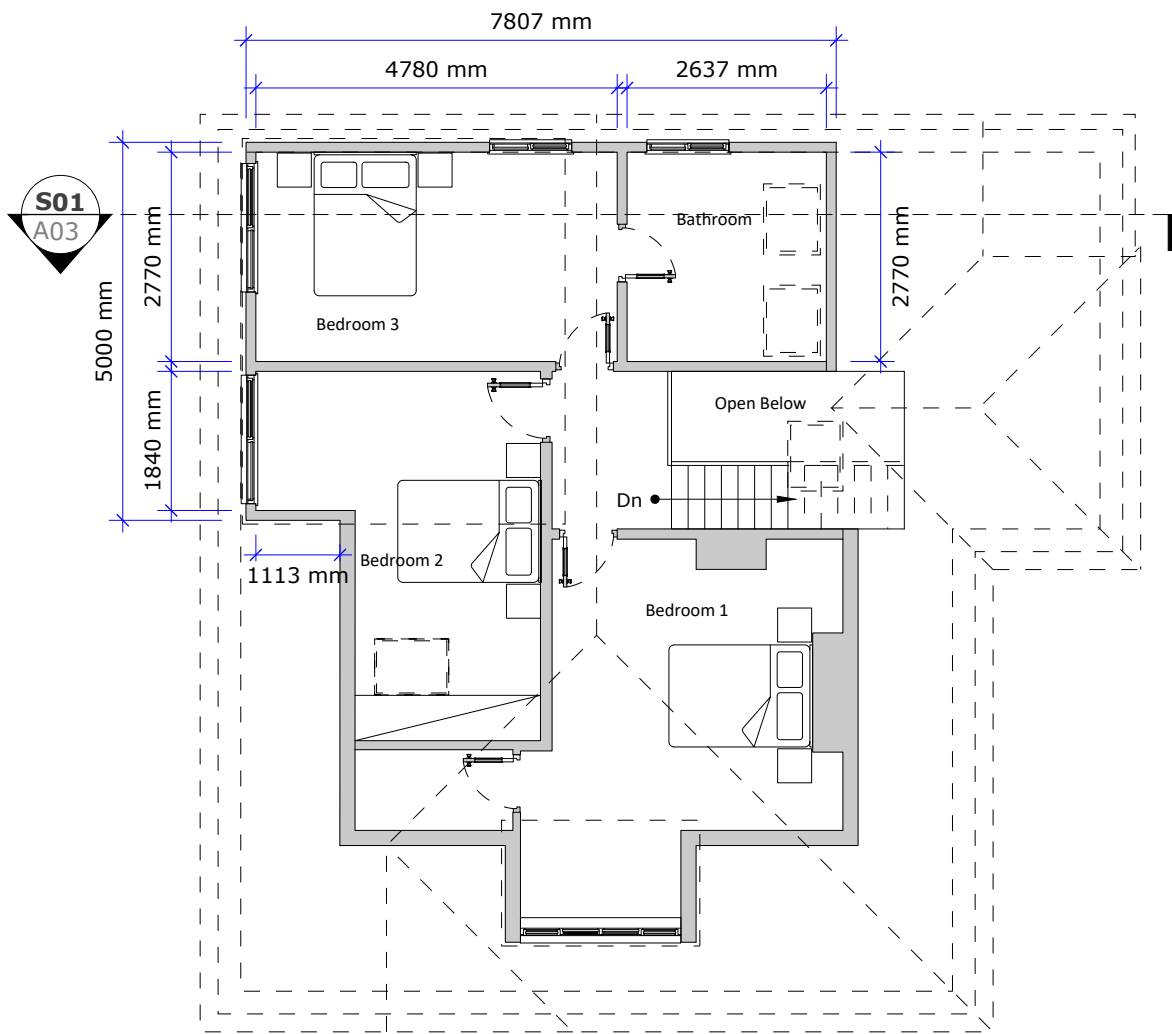


A :: Proposed First Floor Plan
02 scale: 1:100

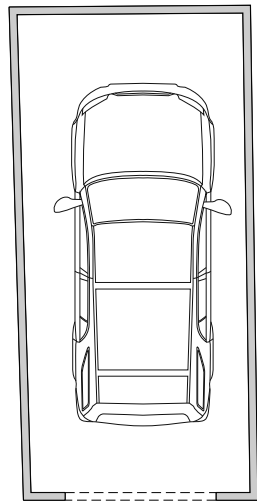

A :: Garage Plan
02 scale: 1:100



A :: Proposed West Elevation
02 scale: 1:100

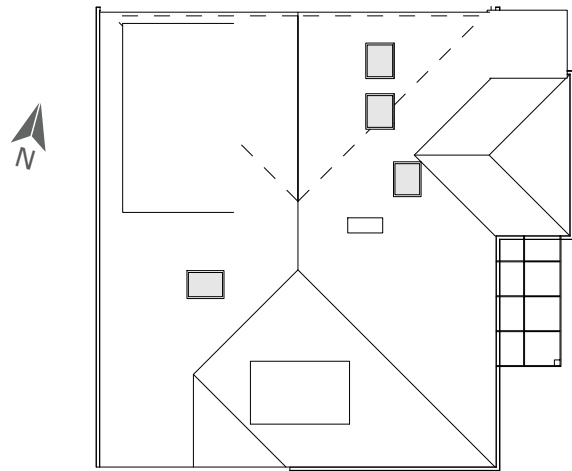

A :: Proposed Roof Plan
02 scale: 1:200

All dimensions must be checked on site and not scaled from this drawing, apart from the local authority.

Any works commencing on site prior to obtaining full planning and building regulations approval including full condition discharge, is entirely at the client's / contractor's risk.

The contractor is responsible for taking and checking all levels and dimensions prior to ordering materials and starting work on site.

Any discrepancies are to be reported to BuildView prior to commencing any works.

All building work is to be carried out in accordance with building regulations and to the satisfaction of the local authority and as such additional unforeseen building works may be required on site.

These drawings do not constitute full working drawings.

All drawings are copyright of BuildView and may not be copied or reproduced by any third party without prior written consent.

Party walls actions are the responsibility of the client

Site Address:
9 Telgarth Road,
Ferring, Worthing,
West Sussex BN12 5PX



Client:
Mr & Mrs Brown

Title:
Revised Drawings

Rev: _____
Rev: _____


Date: October 28, 2021
Job: P2018

Sheet:


A 03



S01 :: Proposed Section
A03 scale: 1:100

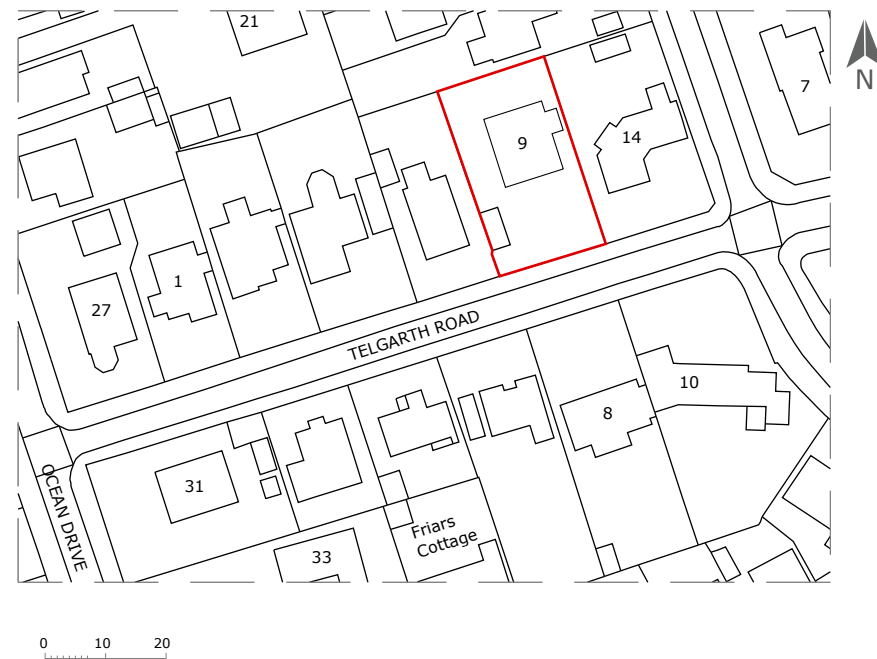

A :: Location Plan
03 scale: 1:1250

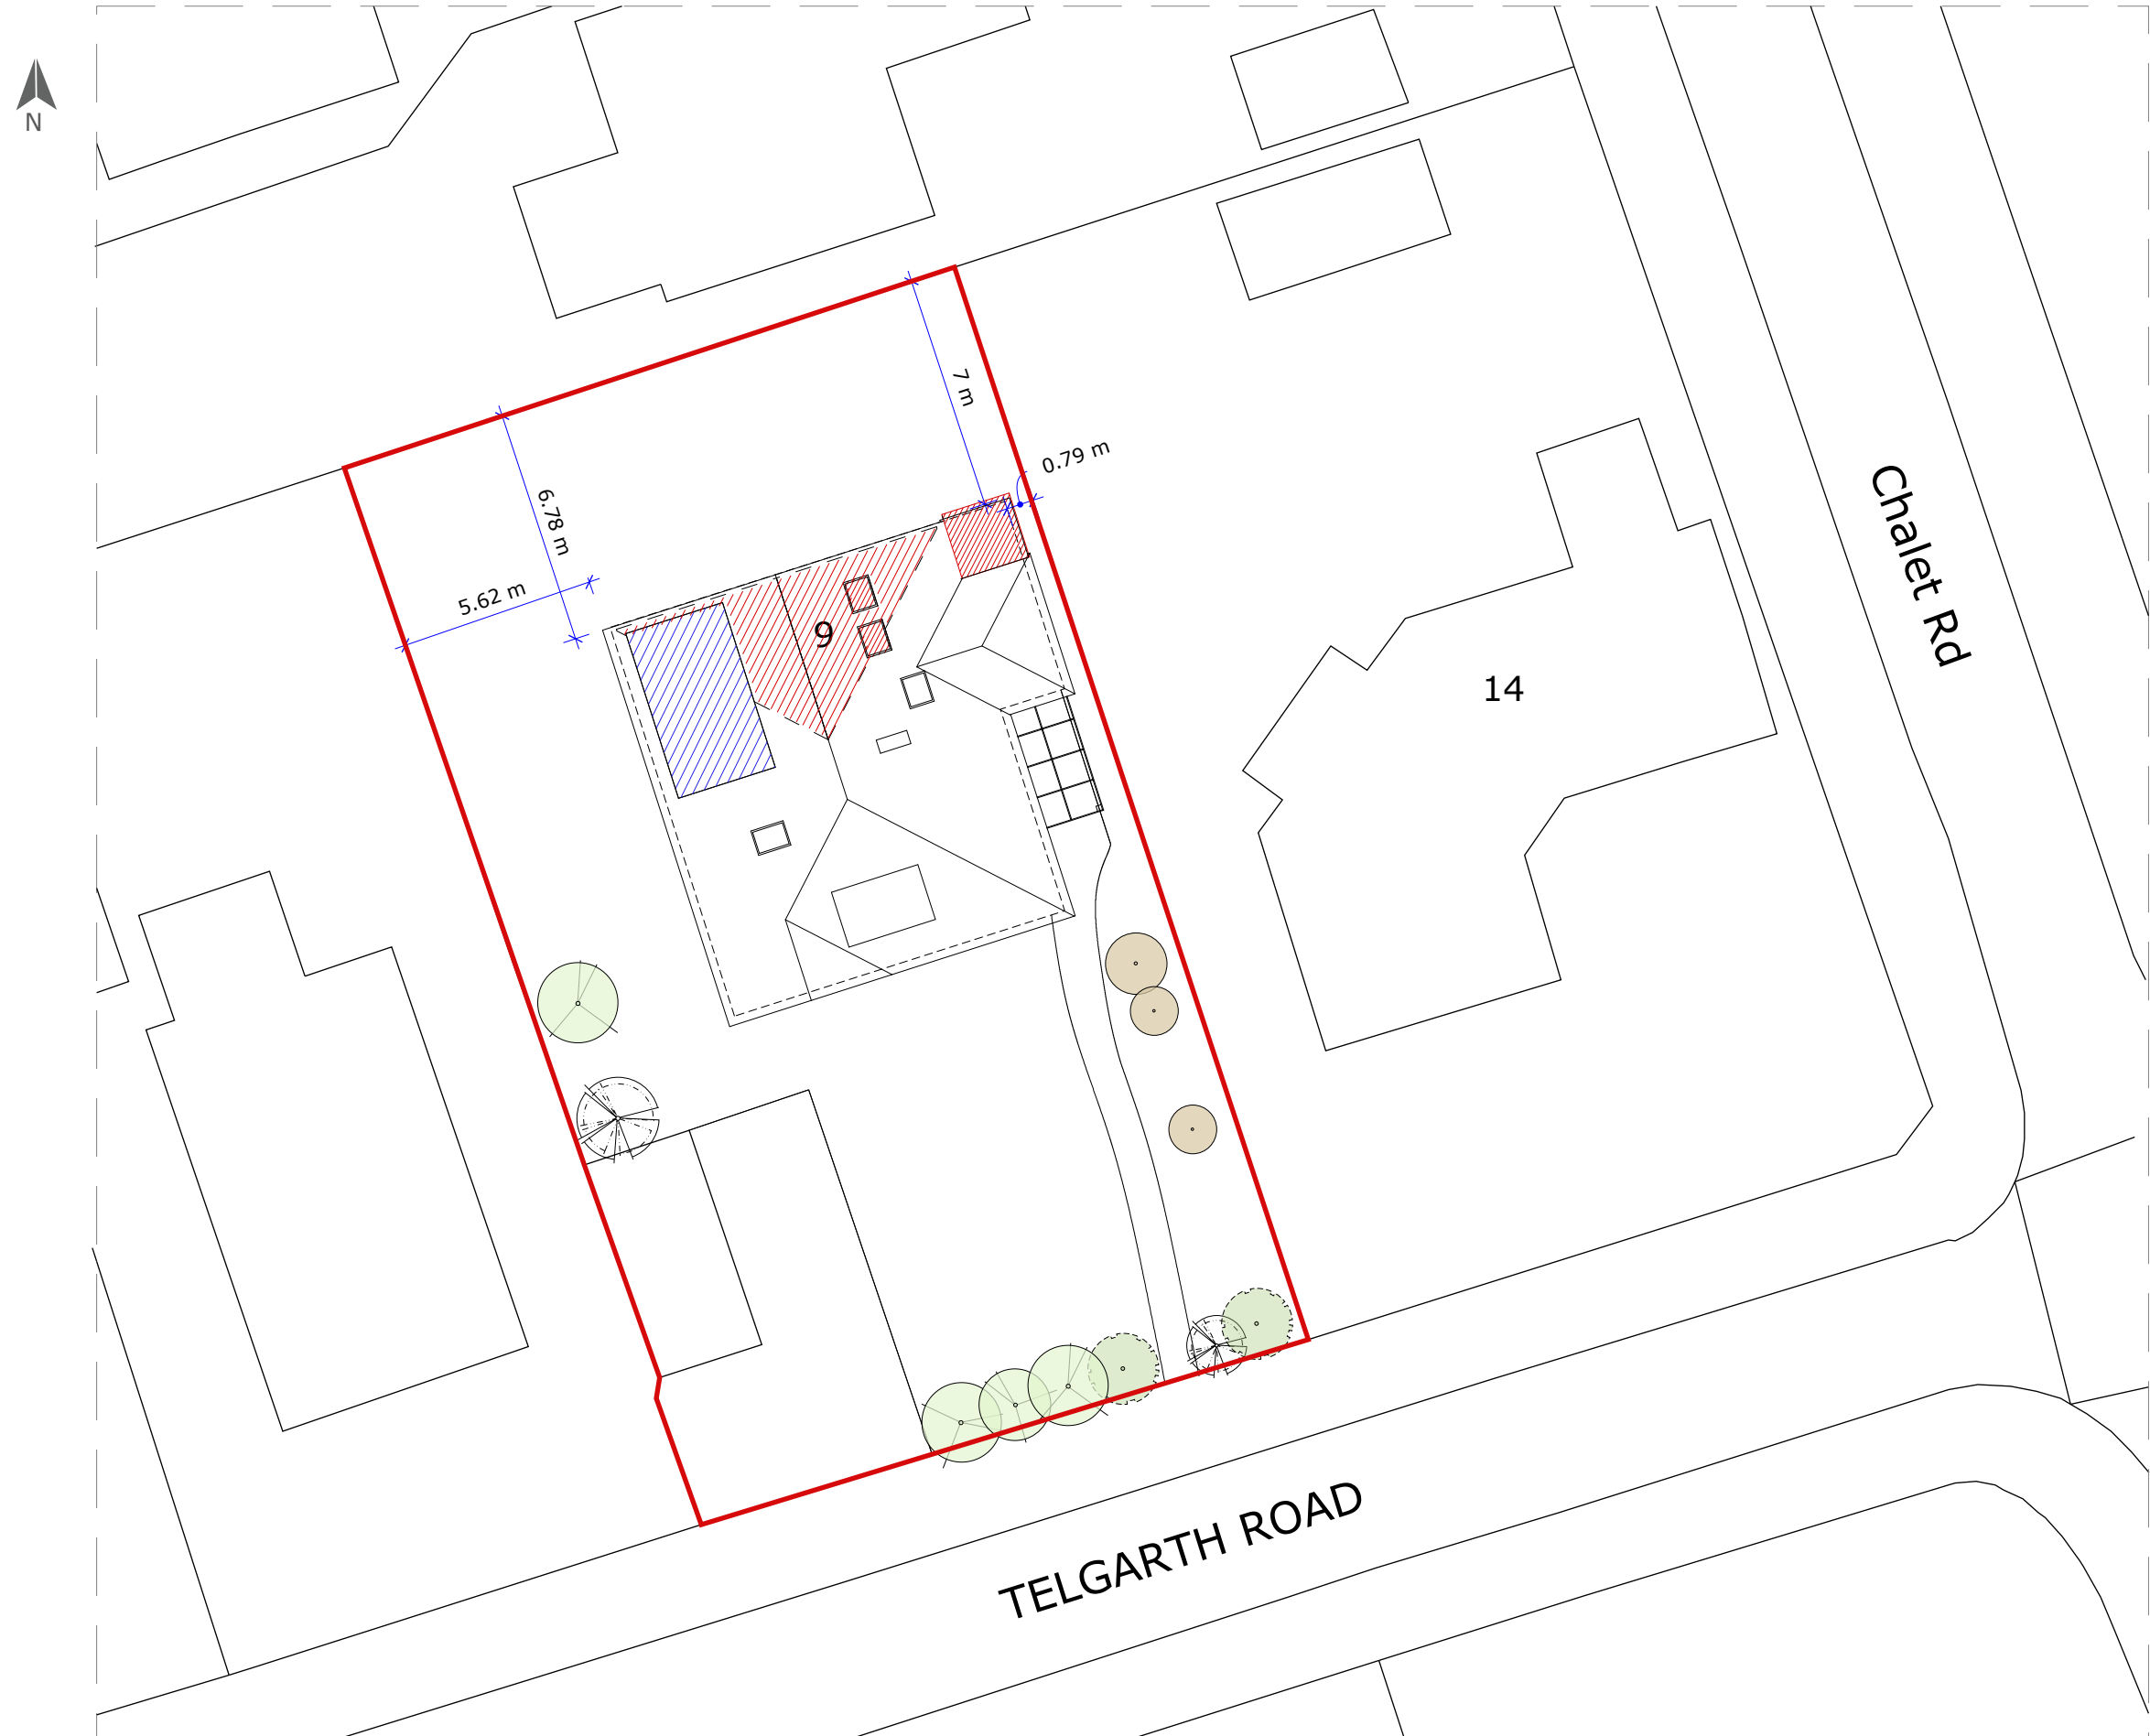

A :: Block Plan
03 scale: 1:200



0 2 4 6 m
A2 - 1:200

0 10 20 30 40 50 100 m
1:1250

All dimensions must be checked on site and not scaled from this drawing, apart from the local authority.

Any works commencing on site prior to obtaining full planning and building regulations approval including full condition discharge, is entirely at the client's / contractor's risk.

The contractor is responsible for taking and checking all levels and dimensions prior to ordering materials and starting work on site.

Any discrepancies are to be reported to BuildView prior to commencing any works.

All building work is to be carried out in accordance with building regulations and to the satisfaction of the local authority and as such additional unforeseen building works may be required on site.

These drawings do not constitute full working drawings.

All drawings are copyright of BuildView and may not be copied or reproduced by any third party without prior written consent.

Party walls actions are the responsibility of the client

Site Address:
9 Telgarth Road,
Ferring, Worthing,
West Sussex BN12 5PX



Client:
Mr & Mrs Brown

Title:
Revised Drawings

Rev:

Rev


Date: October 28, 2021

Job: P2018

Sheet:


A 04



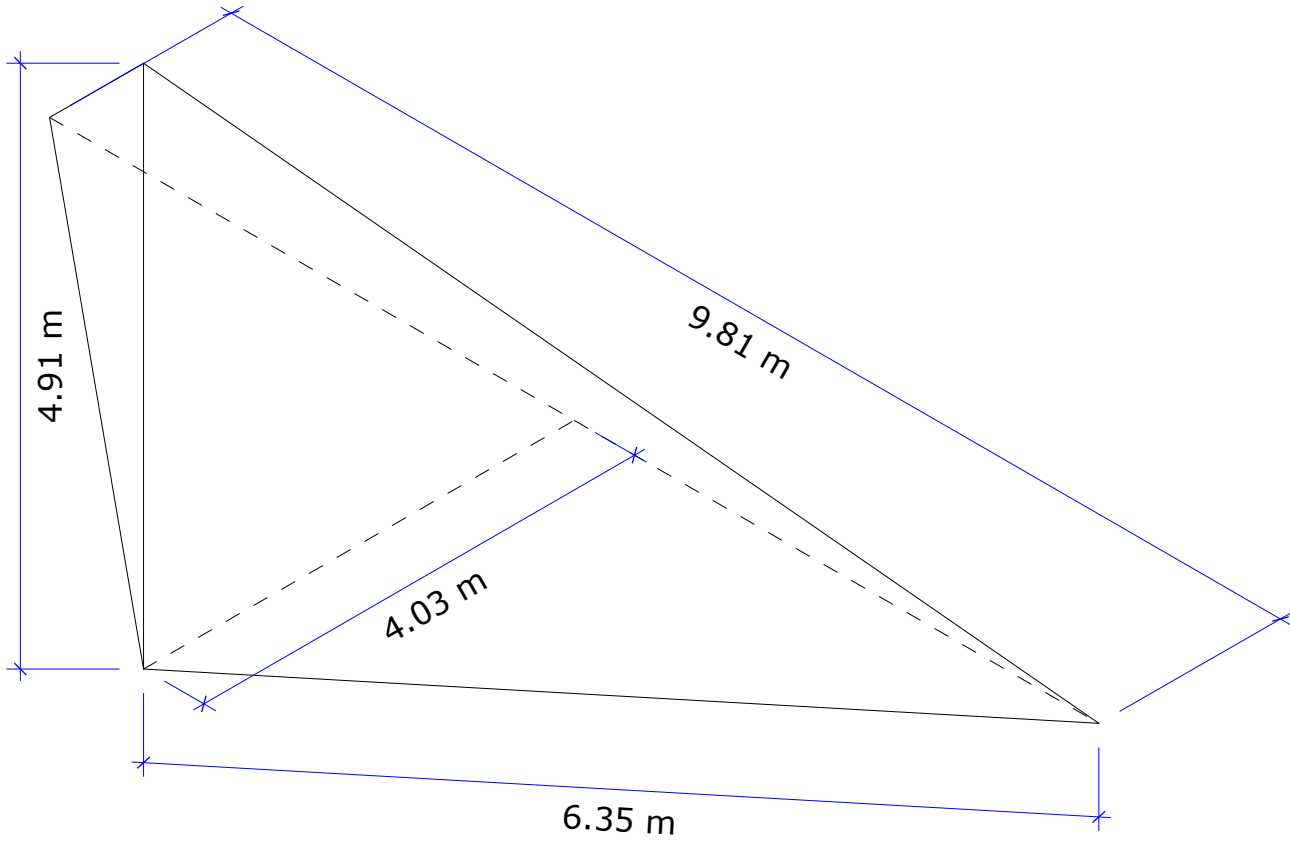

Volume=32.33m3

A	:: Proposed North side hip to gable volume
04	scale: 1:50

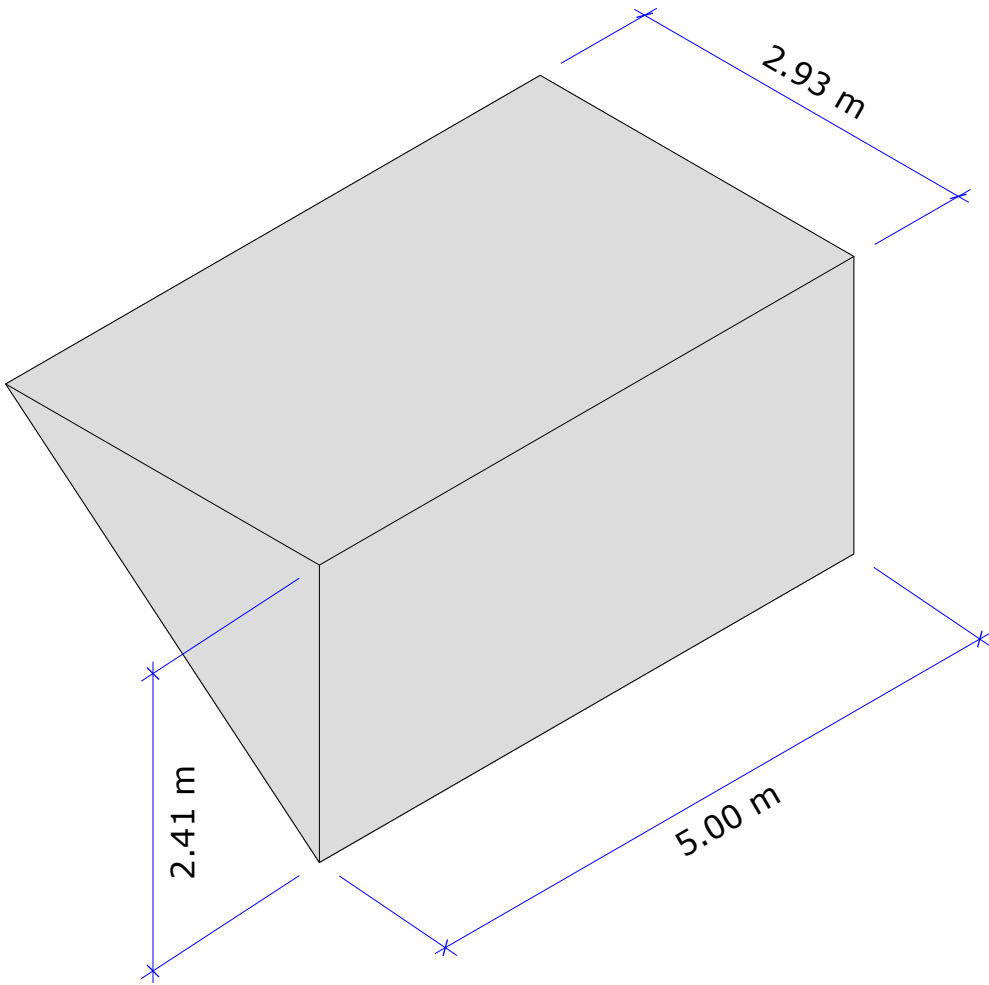

Volume=17.65m3

A	:: Proposed West dormer volume
04	scale: 1:50

Propose Volume

Hip to Gable =32.33m3
West Dormer =17.65m3

TotalVolume =49.98m3