



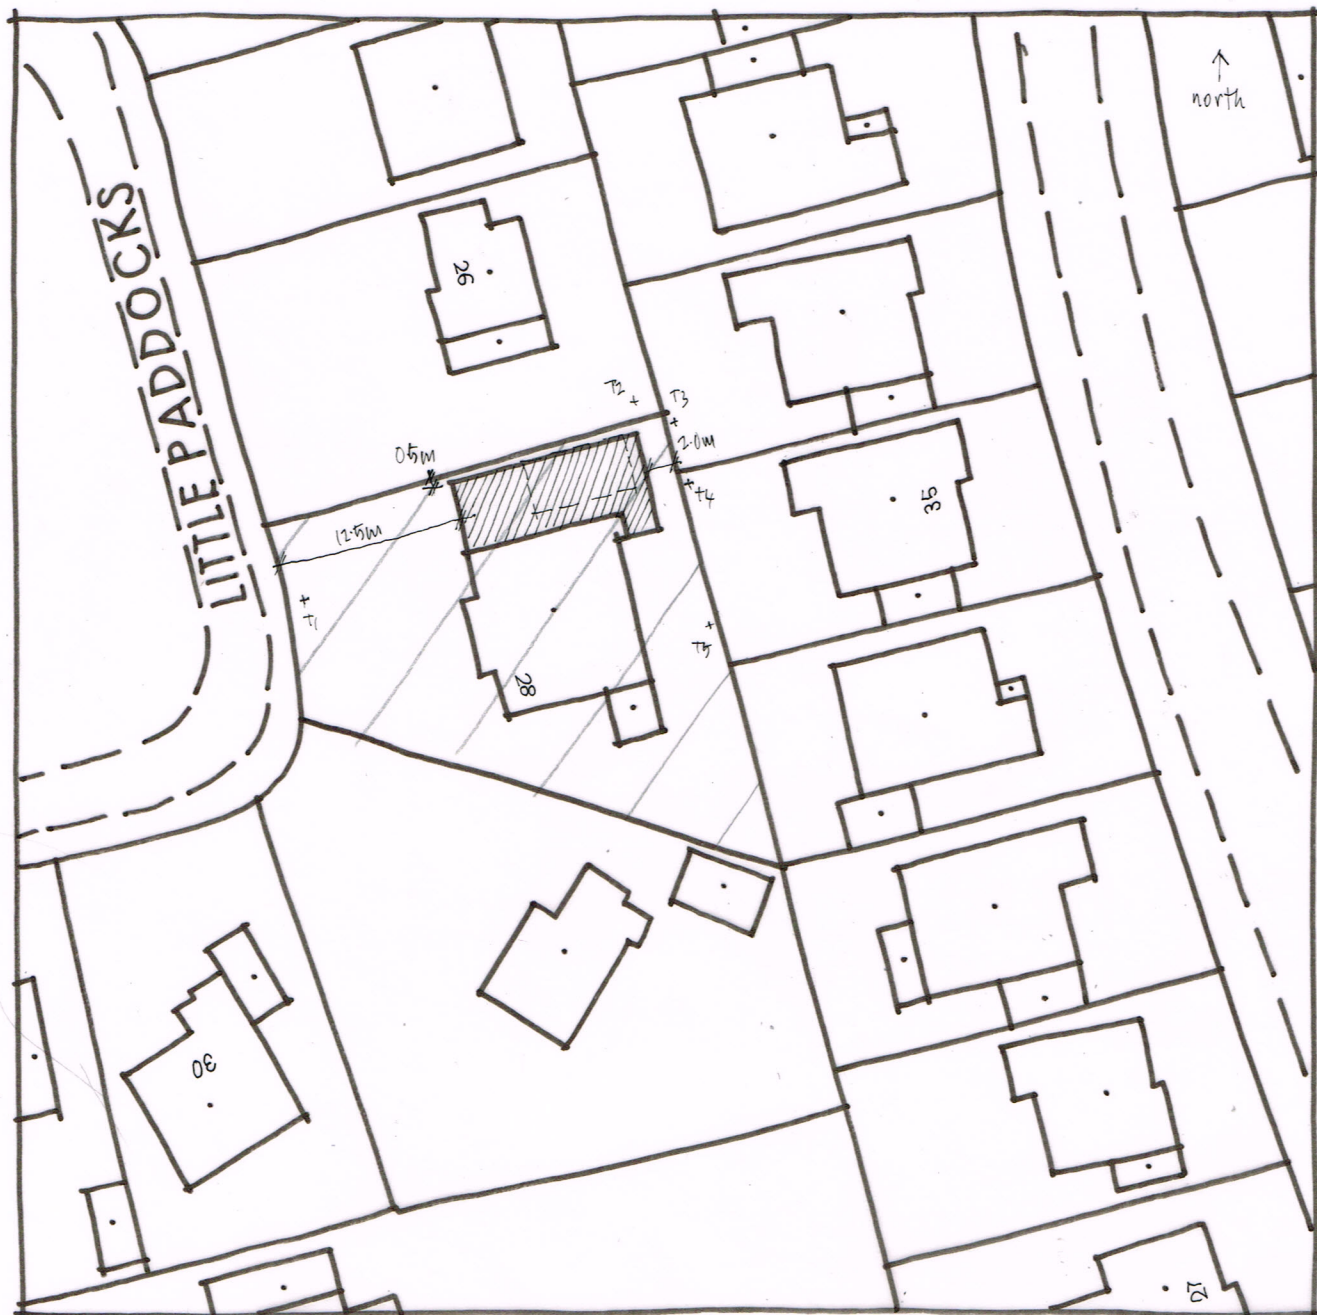


SITE PLAN 1:500 @ A4

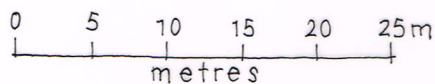

TREE SCHEDULE

- T1 - Fir
- T2 - Fern
- T3 + T4 - apple
- T5 - Apple.

**ROOF PLAN
1:200**

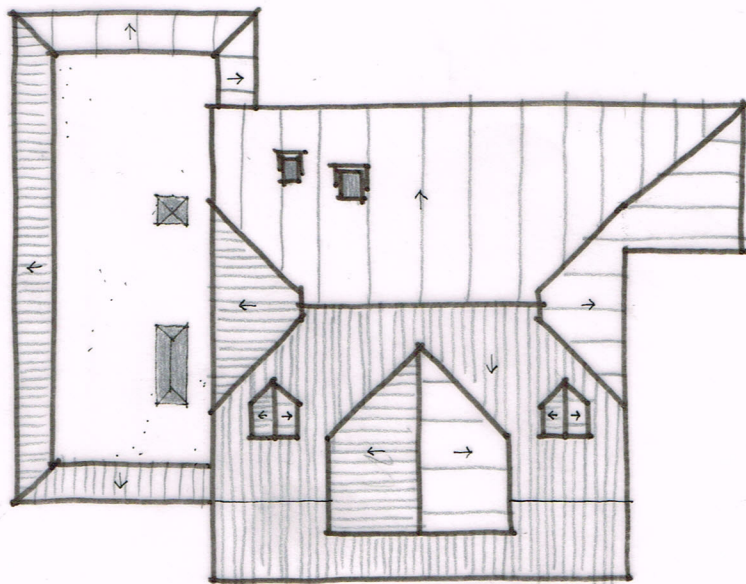

Wayne Gander MCIAT
Architectural Technologist
98 Durrington Lane
Worthing
West Sussex BN13 2RQ
Tel. 01903 694817