



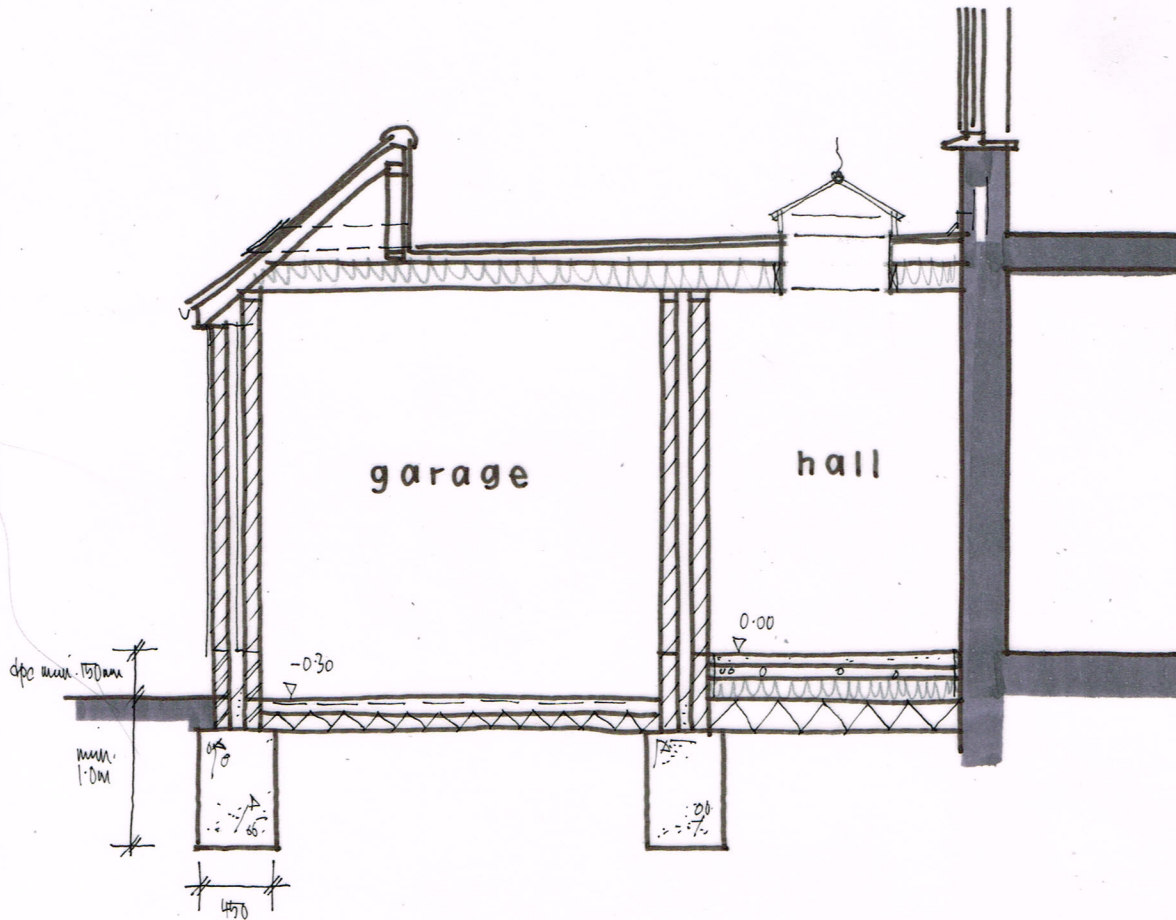

SECTION A-A 1:50@ A4

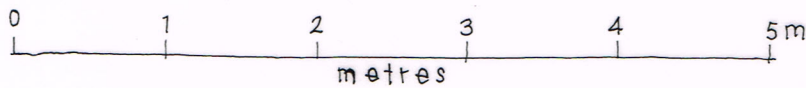

Revisions A - roof lantern added 6/10/14

28 LITTLE PADDOCKS, FERRING

Proposals 05 A

Sept 2014