



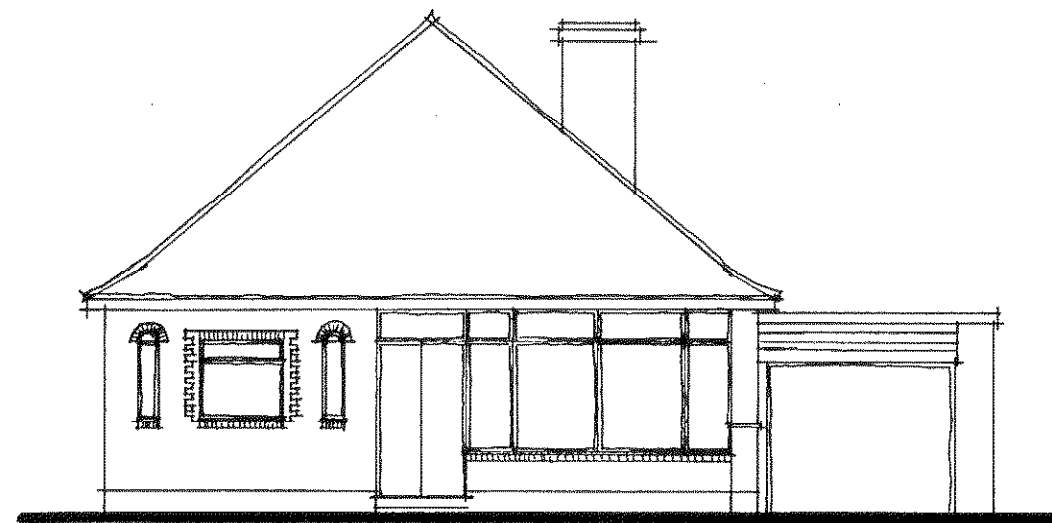


Existing front Elevation.

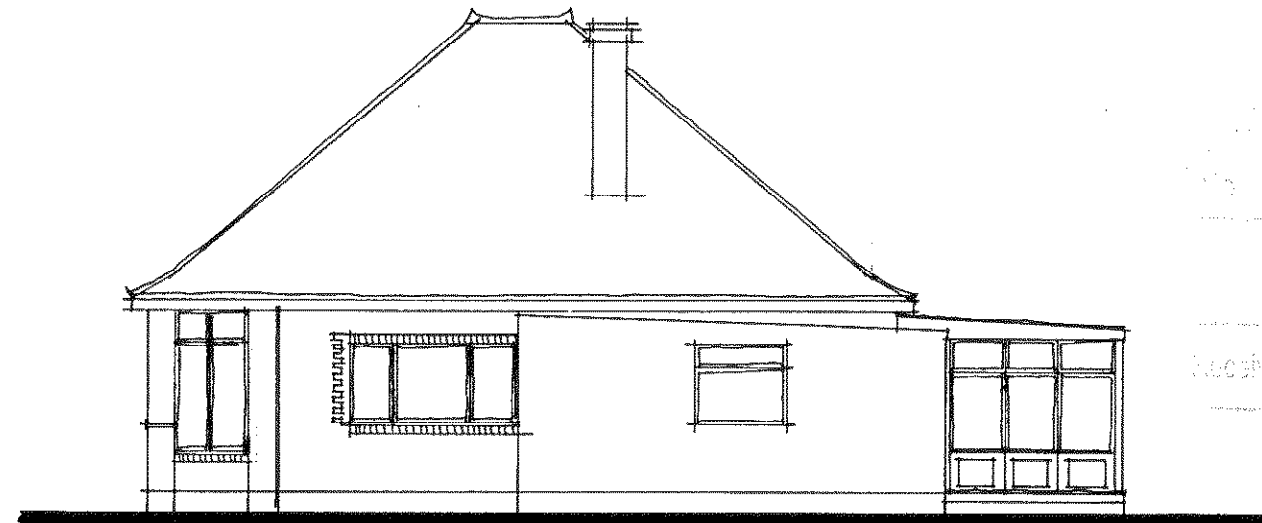

Existing side Elevation.

FG 155 09

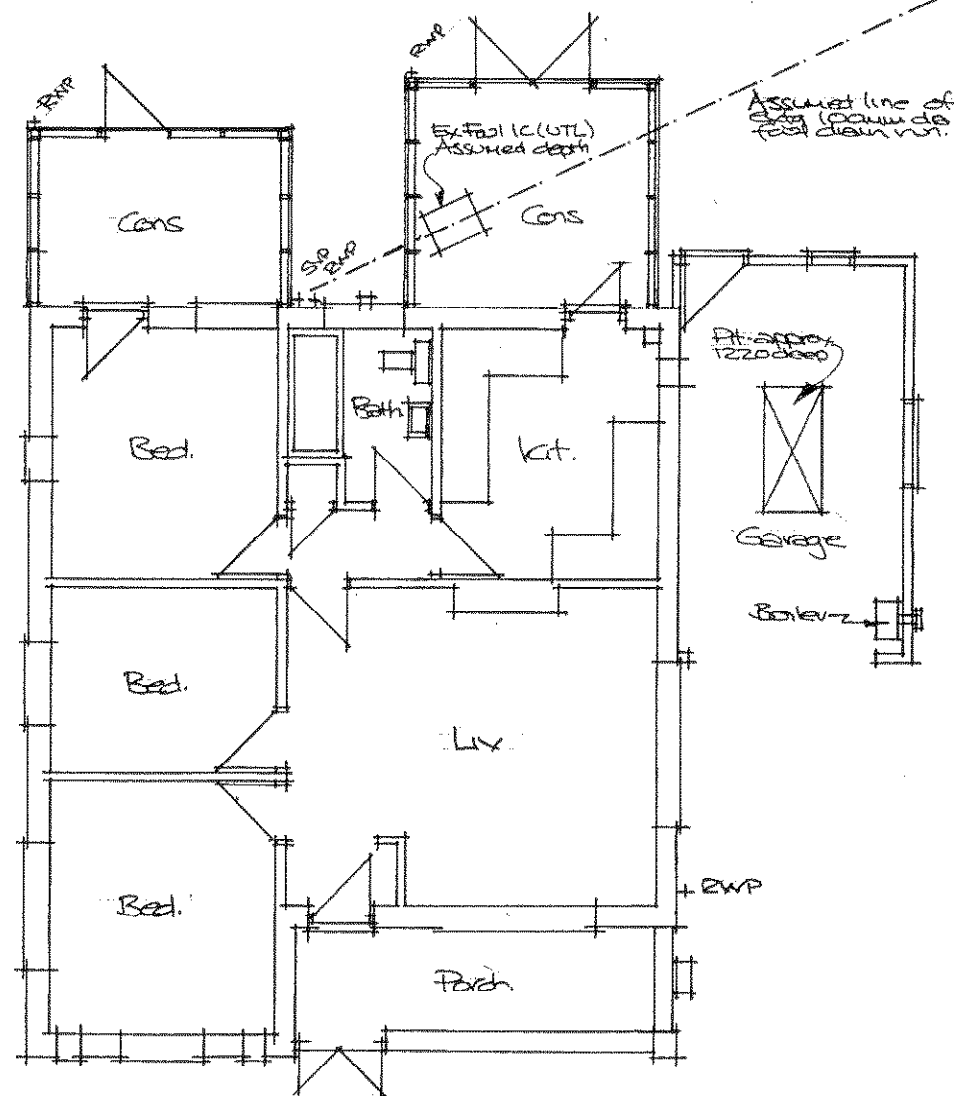

Existing Ground Floor Plan.



Existing Rear Elevation.

Existing Elevations 1:100


Boundary

Holly 12
+ Law

Gravel
+ 18" high

18" high

low. hedges

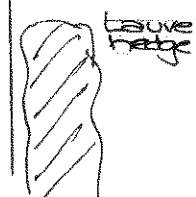

Existing Floor Plan 1:100

Paul Trussler
44 Firle Road
Lancing
West Sussex
BN15 0NZ

Proposed extension and alterations: For Mr and Mrs Nielsen
2 CISSBURY ROAD, FERRING, WEST SUSSEX BN12 6QJ

Drawing No. 29/373/1