




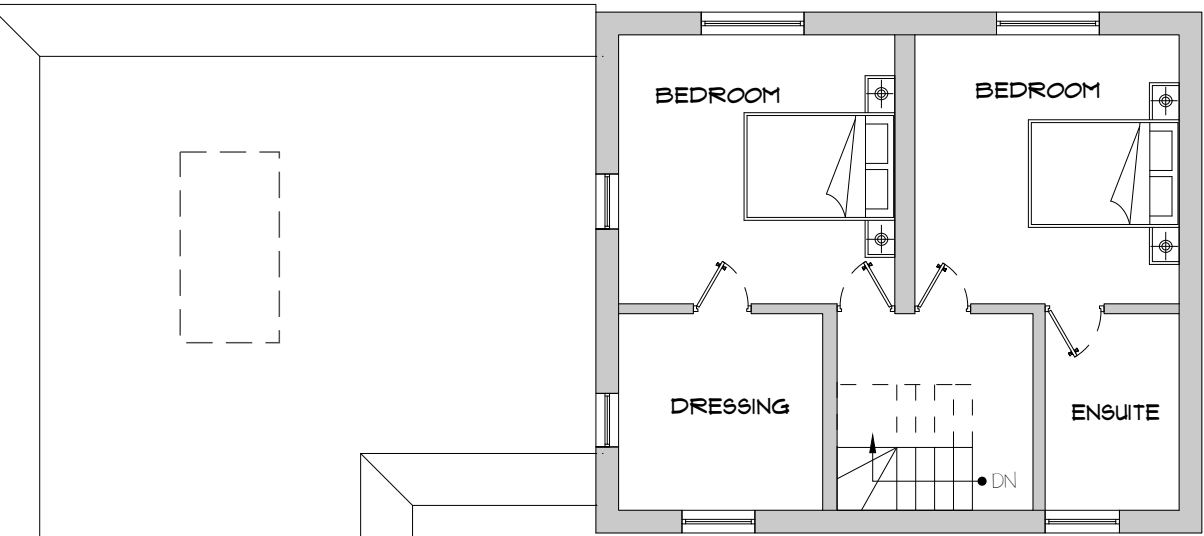


A :: Existing First Floor Plan
01 *scale: 1:100*

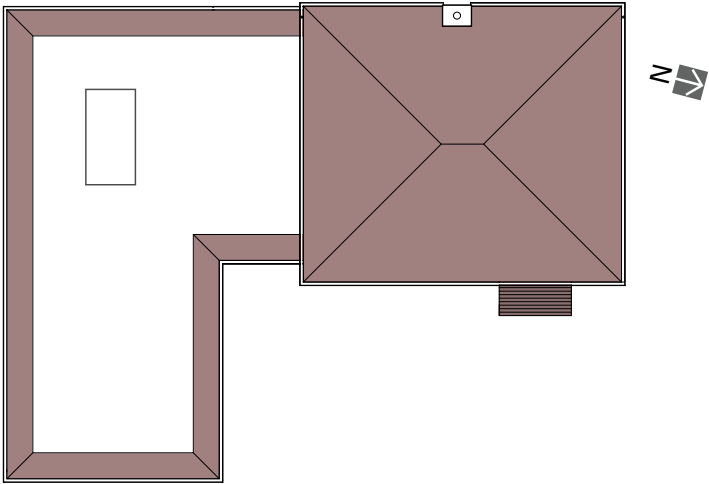

A :: Existing Roof Plan
01 *scale: 1:200*

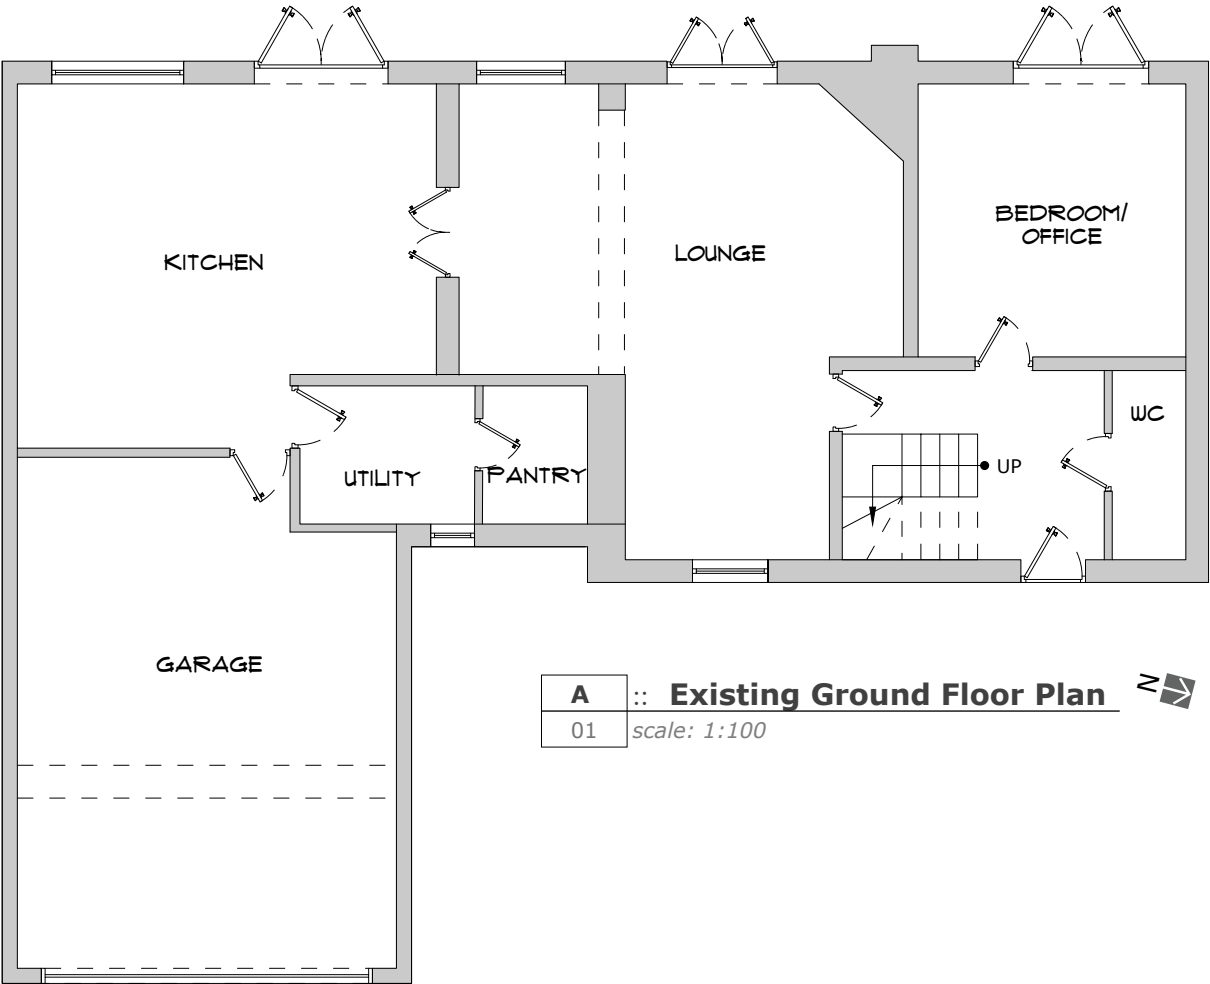

A :: Existing Ground Floor Plan
01 *scale: 1:100*

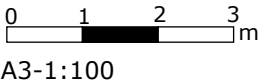

BUILDVIEW

BUILDVIEW STUDIO

www.buildview.co.uk
studio@buildview.co.uk
01903 240330

-All dimensions must be checked on site and not scaled from this drawing, apart from the local authority.
-Any works commencing on site prior to obtaining full planning and building regulations approval including full condition discharge, is entirely at the client's / contractor's risk.
-The contractor is responsible for taking and checking all levels and dimensions prior to ordering materials and starting work on site.
-All building work is to be carried out in accordance with building regulations and to the satisfaction of the local authority and as such additional unforeseen building works may be required on site.
-These drawings do not constitute full working drawings.
-All drawings are copyright of BuildView and may not be copied or reproduced by any third party without prior written consent.
-Party walls actions are the responsibility of the client.

Address:

24 Oval Way
Ferring, Worthing
BN12, 5RA,UK

Client:

Mr & Mrs Ward

Title:

Extension Design

August 23, 2021

Rev: 1 Initial Submission




A 01



A :: Existing West Elevation

02 scale: 1:100

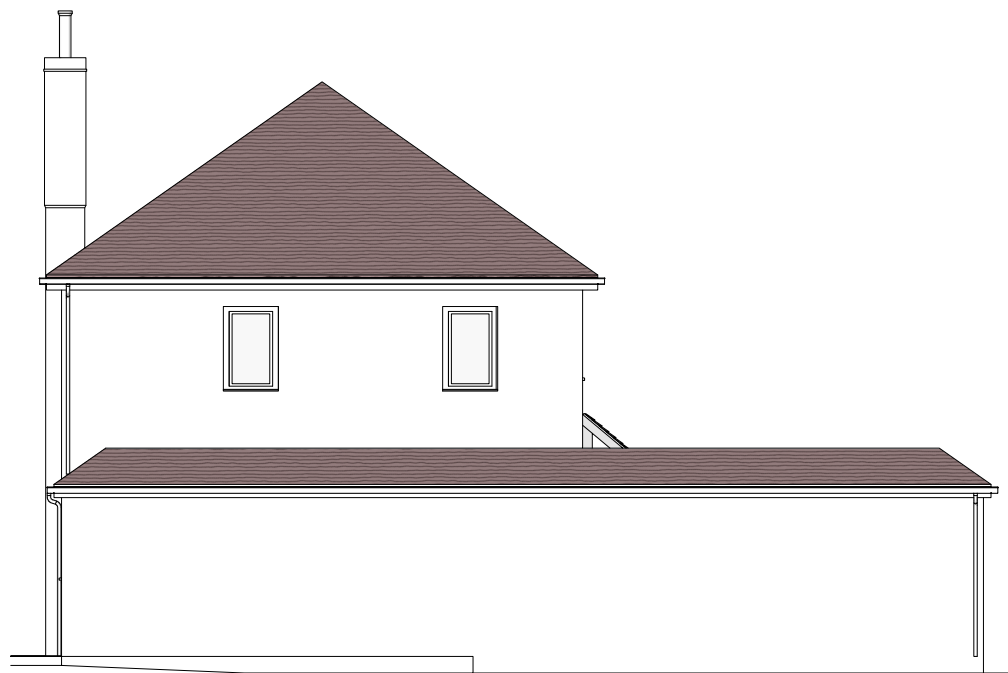

A :: Existing South Elevation


02 scale: 1:100



A :: Existing East Elevation

02 scale: 1:100

EXISTING GARAGE

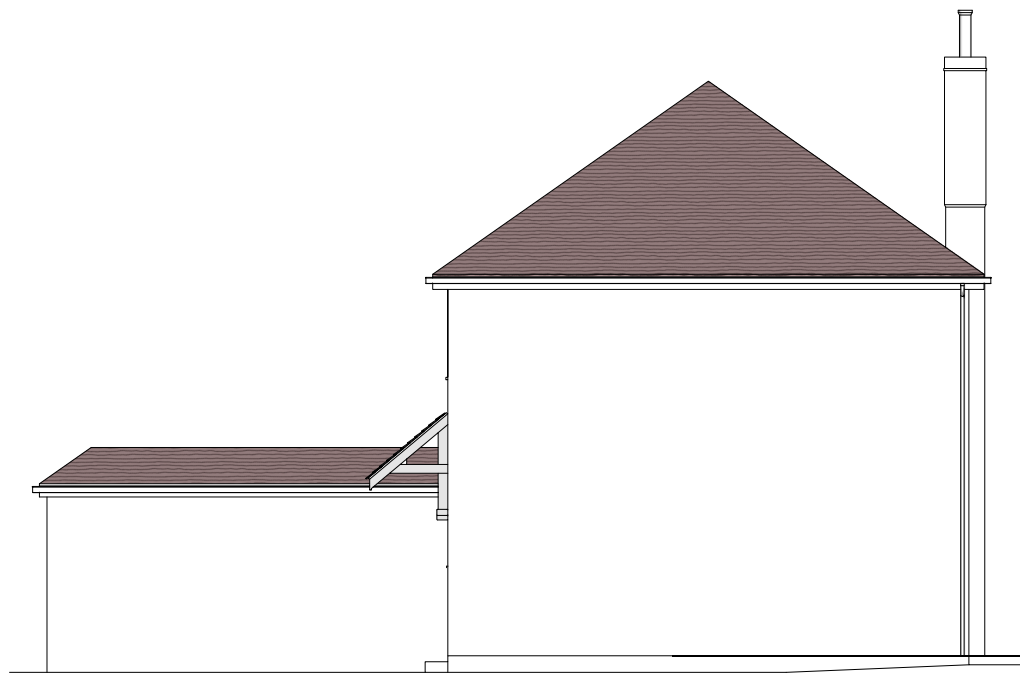

A :: Existing North Elevation

02 scale: 1:100

0 2 4 6 m
1:200

0 1 2 3 m
A3-1:100



BUILDVIEW

BUILDVIEW STUDIO

www.buildview.co.uk
studio@buildview.co.uk
01903 240330

-All dimensions must be checked on site and not scaled from this drawing, apart from the local authority.
-Any works commencing on site prior to obtaining full planning and building regulations approval including full condition discharge, is entirely at the client's / contractor's risk.
-The contractor is responsible for taking and checking all levels and dimensions prior to ordering materials and starting work on site.
-All building work is to be carried out in accordance with building regulations and to the satisfaction of the local authority and as such additional unforeseen building works may be required on site.
-These drawings do not constitute full working drawings.
-All drawings are copyright of BuildView and may not be copied or reproduced by any third party without prior written consent.
-Party walls actions are the responsibility of the client.

Address:

24 Oval Way
Ferring, Worthing
BN12, 5RA, UK

Client:

Mr & Mrs Ward

Title:


Extension Design

August 23, 2021


Rev: 1 Initial Submission




A 02

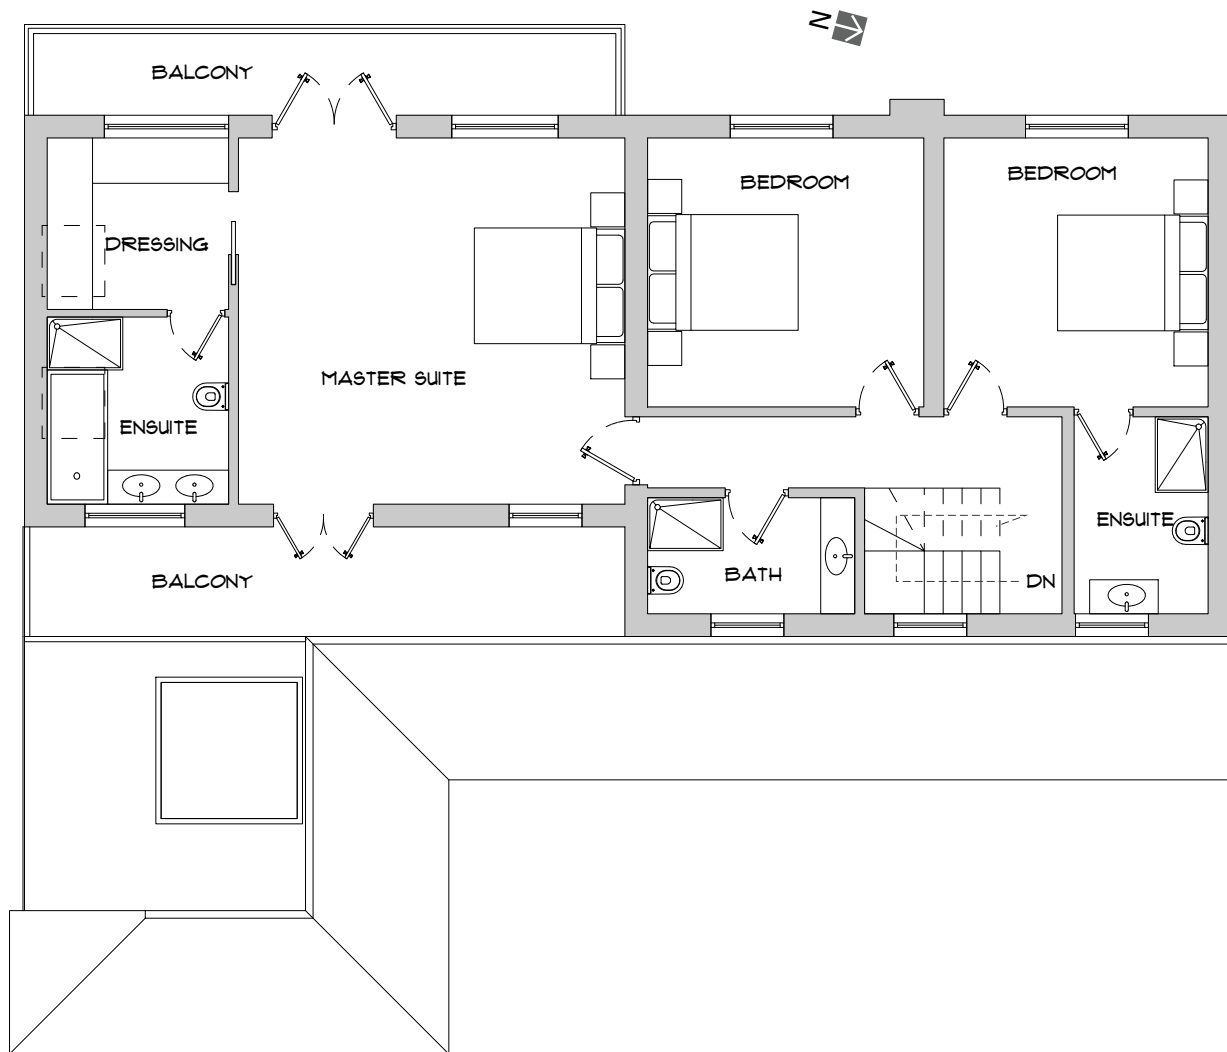

A :: **Proposed First Floor Plan**
03 scale: 1:100

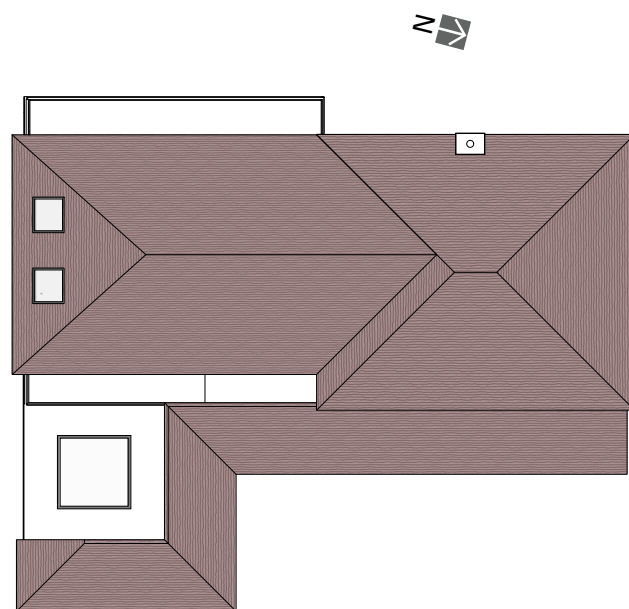

A :: **Proposed Roof Plan**
03 scale: 1:200

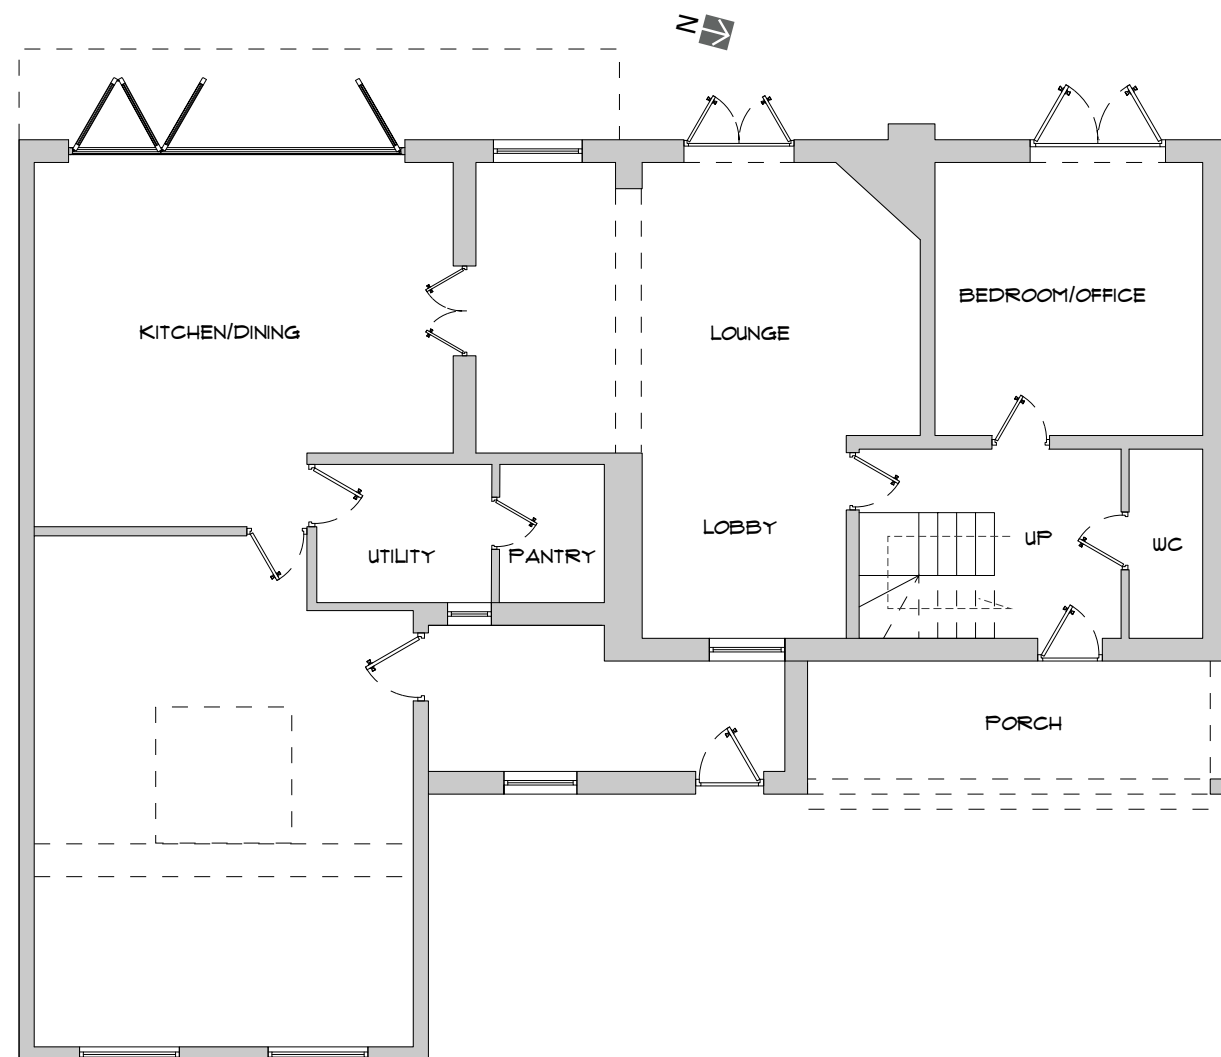

A :: **Proposed Ground Floor Plan**
03 scale: 1:100

0 2 4 6 m
1:200

0 1 2 3 m
A3-1:100



BUILDVIEW

BUILDVIEW STUDIO

www.buildview.co.uk
studio@buildview.co.uk
01903 240330

-All dimensions must be checked on site and not scaled from this drawing, apart from the local authority.
-Any works commencing on site prior to obtaining full planning and building regulations approval including full condition discharge, is entirely at the client's / contractor's risk.
-The contractor is responsible for taking and checking all levels and dimensions prior to ordering materials and starting work on site.
-All building work is to be carried out in accordance with building regulations and to the satisfaction of the local authority and as such additional unforeseen building works may be required on site.
-These drawings do not constitute full working drawings.
-All drawings are copyright of BuildView and may not be copied or reproduced by any third party without prior written consent.
-Party walls actions are the responsibility of the client.

Address:

24 Oval Way
Ferring, Worthing
BN12, 5RA, UK

Client:

Mr & Mrs Ward

Title:

Extension Design

August 23, 2021

Rev: 1 Initial Submission



A 03



A :: Proposed West Elevation
04 scale: 1:100


BOUNDARY ELEVATION OF THE BALCONY TO BE OBSCURE GLAZED (5 RATING)

- THE EXISTING AND ALL PROPOSED ROOFS TO BE NATURAL SLATE ROOF TILES
- BOUNDARY ELEVATION OF THE BALCONY TO BE OBSCURE GLAZED (5 RATING)
- ALL EXISTING AND PROPOSED BRICK WORKS TO BE WHITE SAND AND CEMENT RENDER




A :: Proposed East Elevation
04 scale: 1:100

EXISTING GARAGE

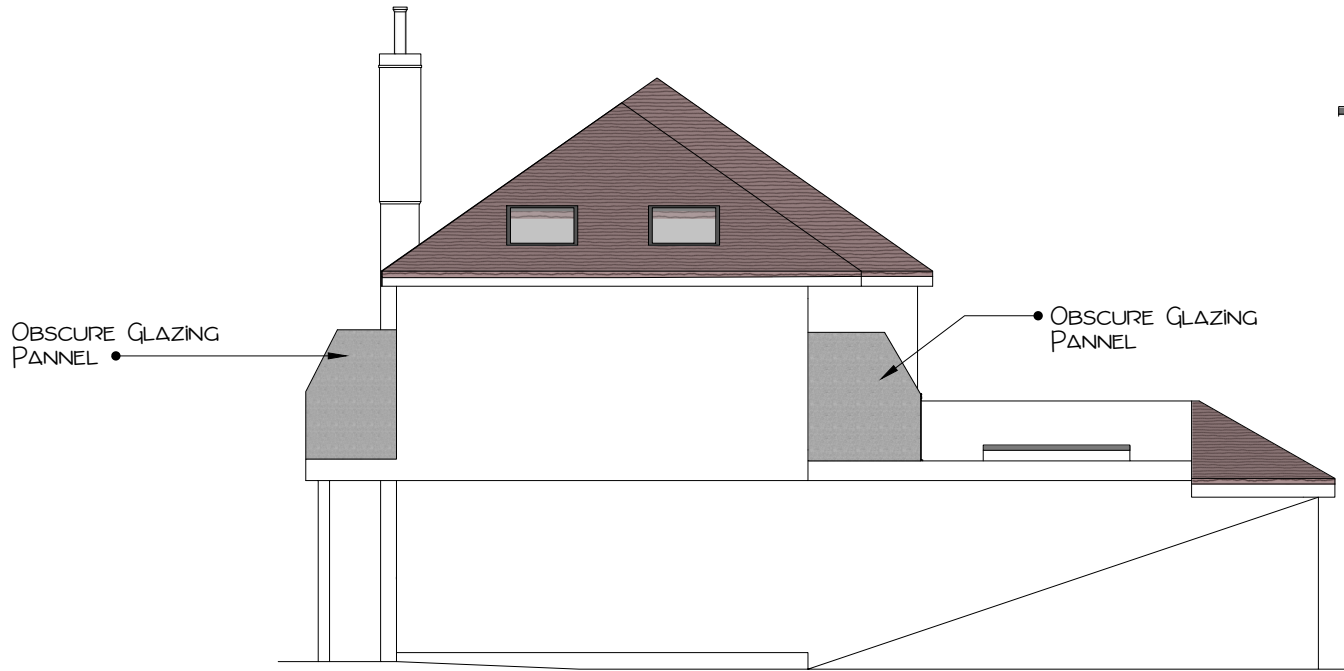

A :: Proposed South Elevation
04 scale: 1:100

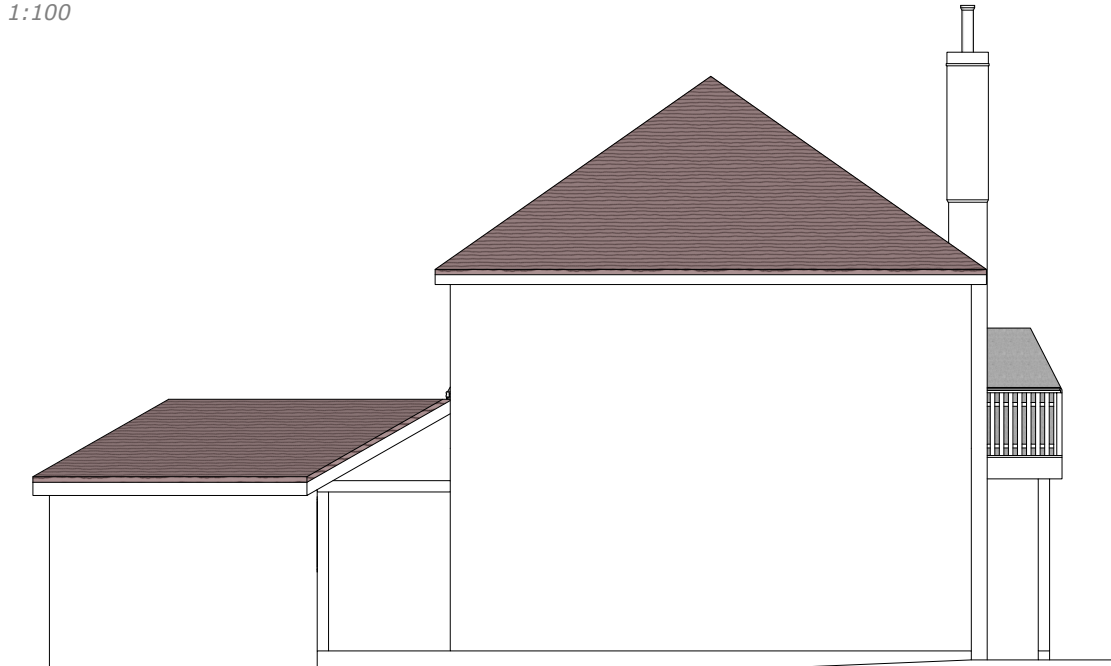

A :: Proposed North Elevation
04 scale: 1:100

0 1 2 3 m
A3-1:100



BUILDVIEW

BUILDVIEW STUDIO
www.buildview.co.uk
studio@buildview.co.uk
01903 240330

-All dimensions must be checked on site and not scaled from this drawing, apart from the local authority.
-Any works commencing on site prior to obtaining full planning and building regulations approval including full condition discharge, is entirely at the client's / contractor's risk.
-The contractor is responsible for taking and checking all levels and dimensions prior to ordering materials and starting work on site.
-All building work is to be carried out in accordance with building regulations and to the satisfaction of the local authority and as such additional unforeseen building works may be required on site.
-These drawings do not constitute full working drawings.
-All drawings are copyright of BuildView and may not be copied or reproduced by any third party without prior written consent.
-Party walls actions are the responsibility of the client.

Address:

24 Oval Way
Ferring, Worthing
BN12, 5RA,UK

Client:

Mr & Mrs Ward

Title:


Extension Design

August 23, 2021


Rev: 1 Initial Submission




A 04

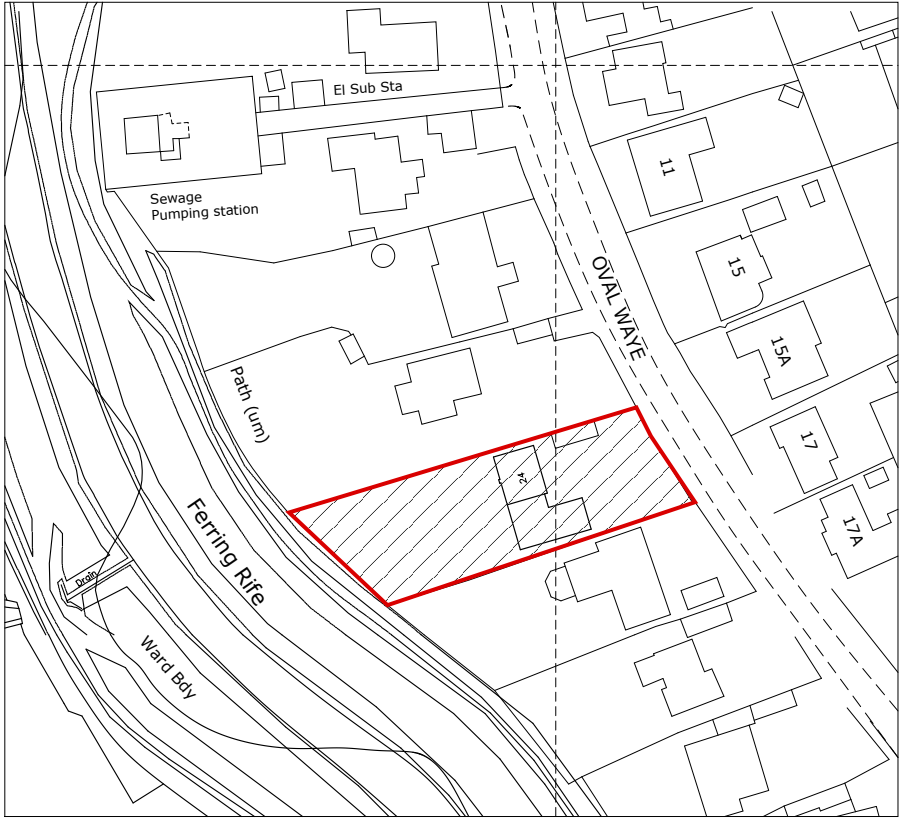


A :: Location Plan
05 scale: 1:1250

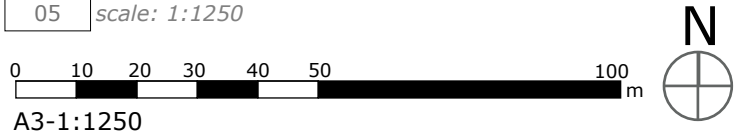

A3-1:1250

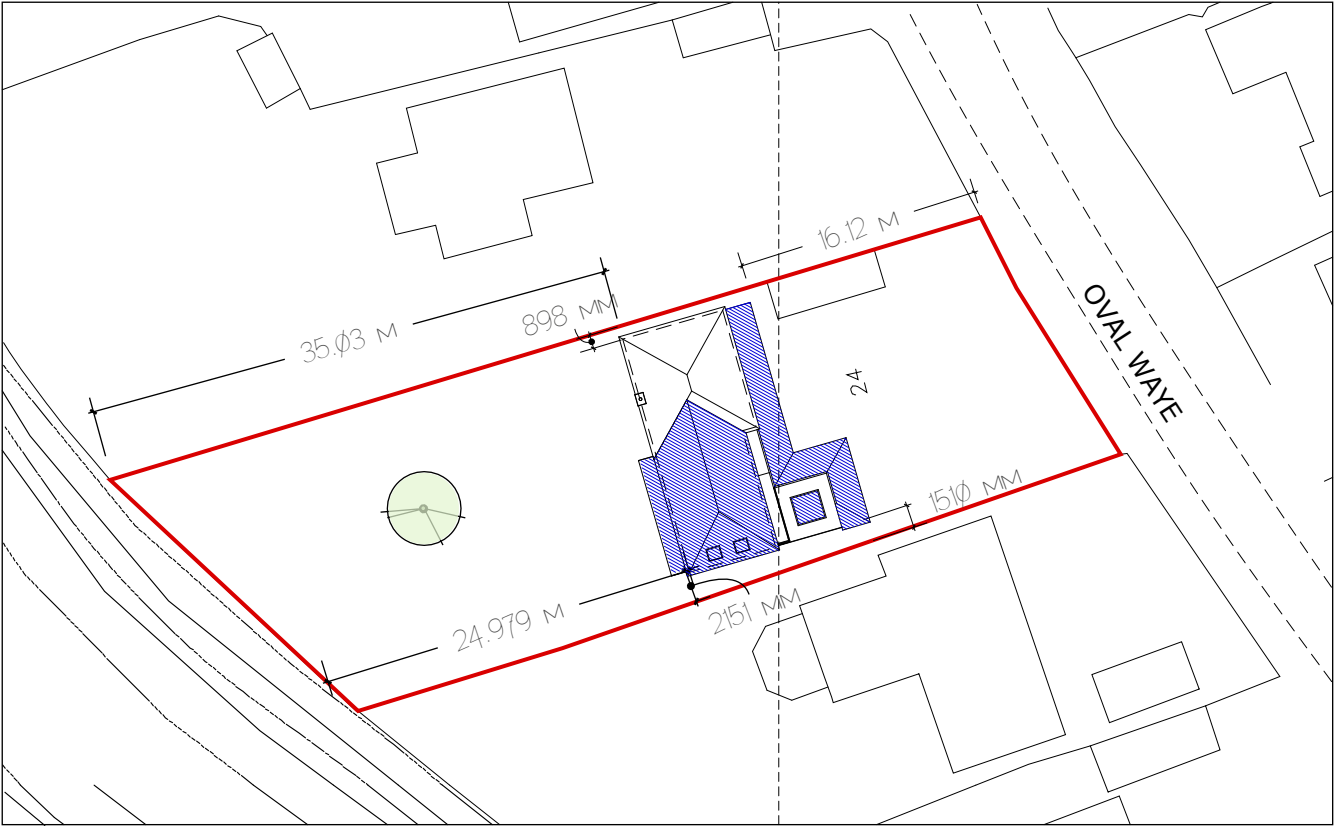

A :: Block Plan
05 scale: 1:500

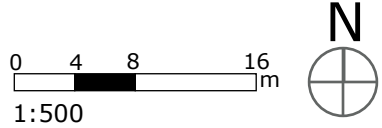

1:500

-All dimensions must be checked on site and not scaled from this drawing, apart from the local authority.
-Any works commencing on site prior to obtaining full planning and building regulations approval including full condition discharge, is entirely at the client's / contractor's risk.
-The contractor is responsible for taking and checking all levels and dimensions prior to ordering materials and starting work on site.
-All building work is to be carried out in accordance with building regulations and to the satisfaction of the local authority and as such additional unforeseen building works may be required on site.
-These drawings do not constitute full working drawings.
-All drawings are copyright of BuildView and may not be copied or reproduced by any third party without prior written consent.
-Party walls actions are the responsibility of the client.

Address:

24 Oval Way
Ferring, Worthing
BN12, 5RA,UK

Client:

Mr & Mrs Ward

Title:

Extension Design

August 23, 2021

Rev: 1 Initial Submission

