


40 LITTLE PADDOCKS – ACOUSTIC FENCING DETAILS



Front view of 1800mm height fence



rear view of 1800mm height fence

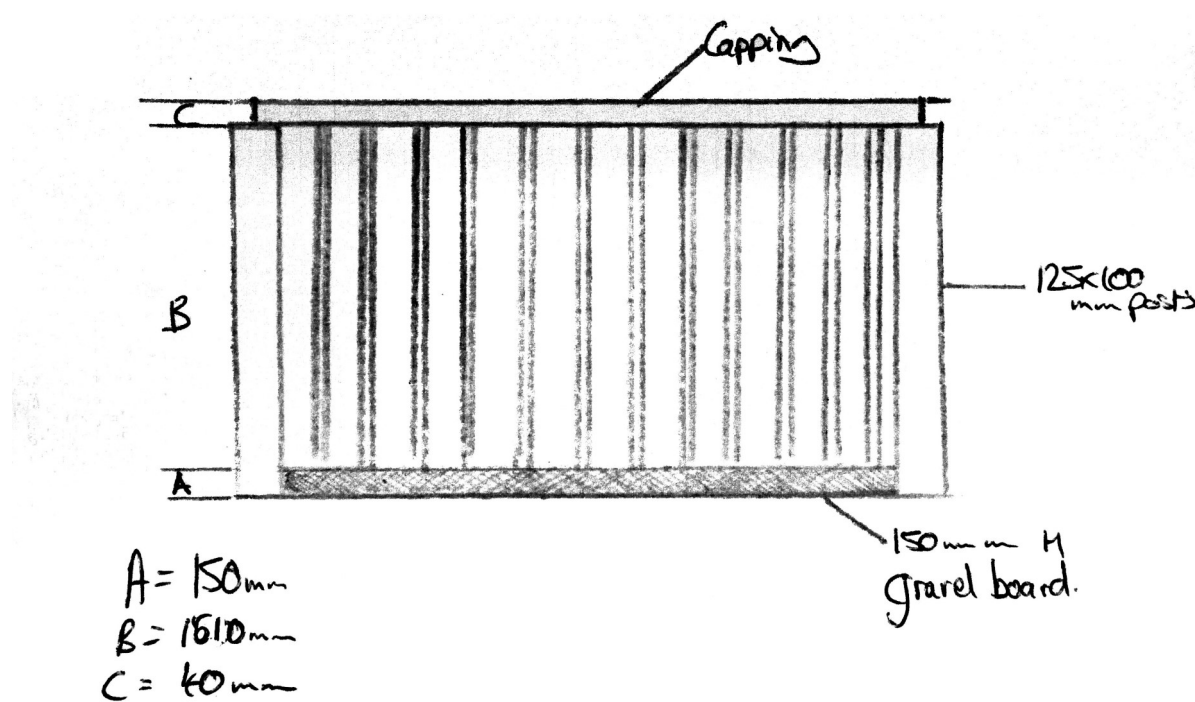

Sketch illustrating height and composition of acoustic fence