
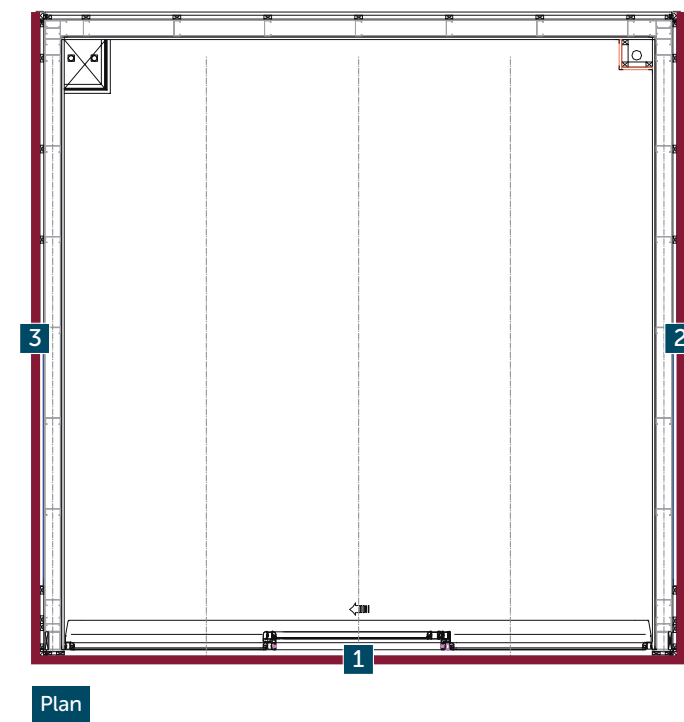


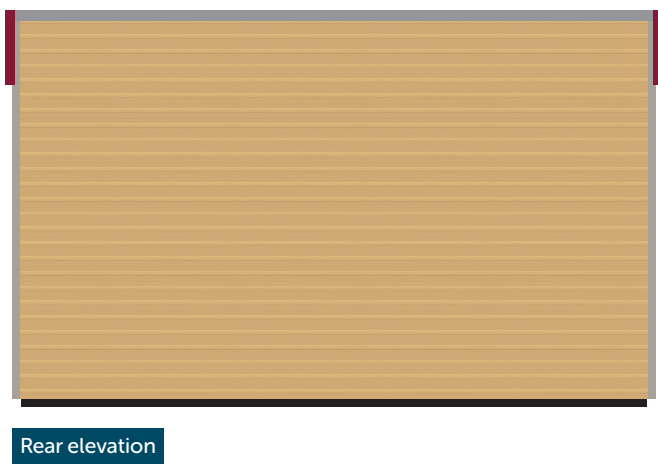

1/2/3	4/5	6	7/8
1) Size: 4344 x 490 x 60mm 2) Size: 4320 x 490 x 60mm 3) Size: 4320 x 490 x 60mm Amount: 1no. Amount: 1no Amount: 1no Specification: 2mm thick fabricated aluminium panel finished burgundy (semi-gloss) C/W aluminium light-box for internal illumination (by LED's) Timpson 5mm thick fret-cut opal acrylic pushed through face & adhered to 3mm thick opal acrylic carrier panel C/W clamps Great Se.. 5mm thick fret-cut opal acrylic pushed through face & adhered to 3mm thick opal acrylic carrier panel C/W clamps Est 1903 Vinyl graphics applied Fixing: Using 50mm aluminium angle	Size: 1649 x 1990 x 45mm Amount: 2no. Specification: 2mm thick fabricated aluminium panel (including 20mm flange to all sides) finished burgundy (semi-gloss) with vinyl graphics applied Fixing: Through 20mm flange	Size: Various Amount: 1no. Specification: Frosted 'manifestation' vinyl Fixing: Applied to inside of glass	Size: 875 x 1350 x 30mm Amount: 2no. Specification: 2mm thick fabricated aluminium panels finished burgundy (semi-gloss) with vinyl graphics applied Fixing: Using 25mm aluminium angle