
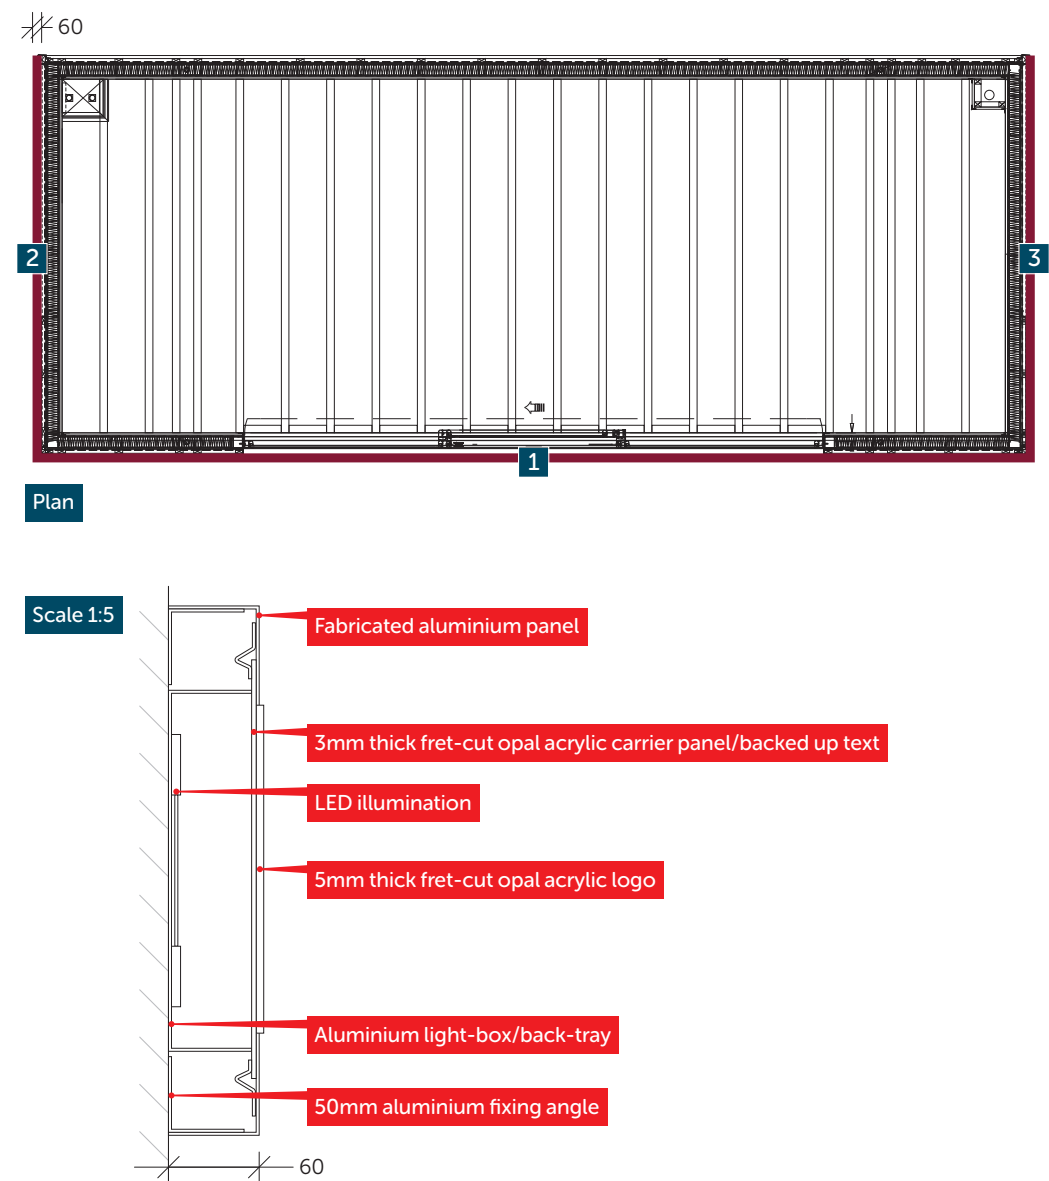


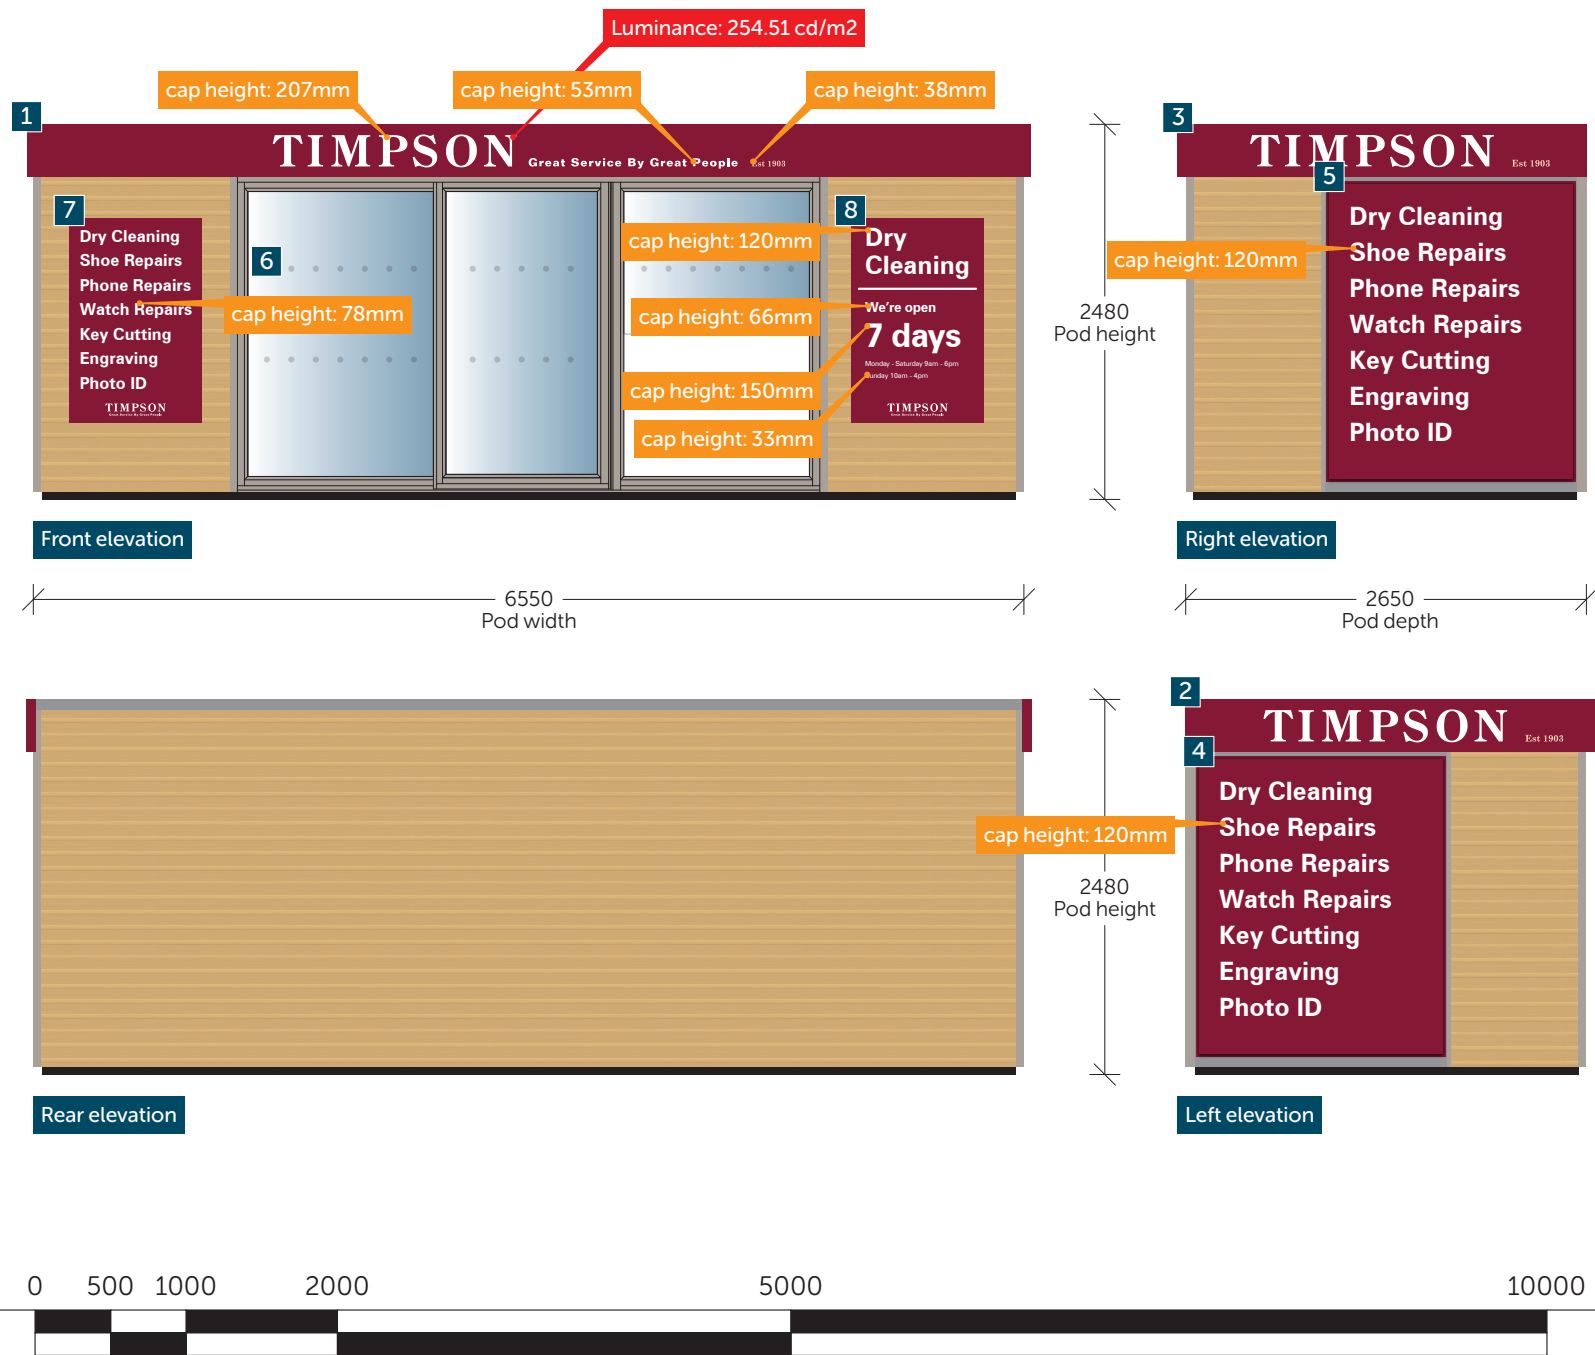

1/2/3				4/5				6				7/8			
1) Size: 6644 x 350 x 60mm 2) Size: 2704 x 350 x 60mm 3) Size: 2704 x 350 x 60mm				Size: 1649 x 1990 x 45mm				Size: Various				Size: 875 x 1350 x 30mm			
Amount: 1no. Amount: 1no. Amount: 1no.				Amount: 2no.				Amount: 1no.				Amount: 2no.			
Specification: 2mm thick fabricated aluminium panel finished burgundy (semi-gloss) C/W aluminium light-box for internal illumination (by LED's) Timpson 5mm thick fret-cut opal acrylic pushed through face & adhered to 3mm thick opal acrylic carrier panel C/W clamps Great Se.. 5mm thick fret-cut opal acrylic pushed through face & adhered to 3mm thick opal acrylic carrier panel C/W clamps Est 1903 Vinyl graphics applied Fixing: Using 50mm aluminium angle				Specification: 2mm thick fabricated aluminium panel (including 20mm flange to all sides) finished burgundy (semi-gloss) with vinyl graphics applied Fixing: Through 20mm flange				Specification: Frosted 'manifestation' vinyl Fixing: Applied to inside of glass				Specification: 2mm thick fabricated aluminium panels finished burgundy (semi-gloss) with vinyl graphics applied Fixing: Using 25mm aluminium angle			

Ral 3004