


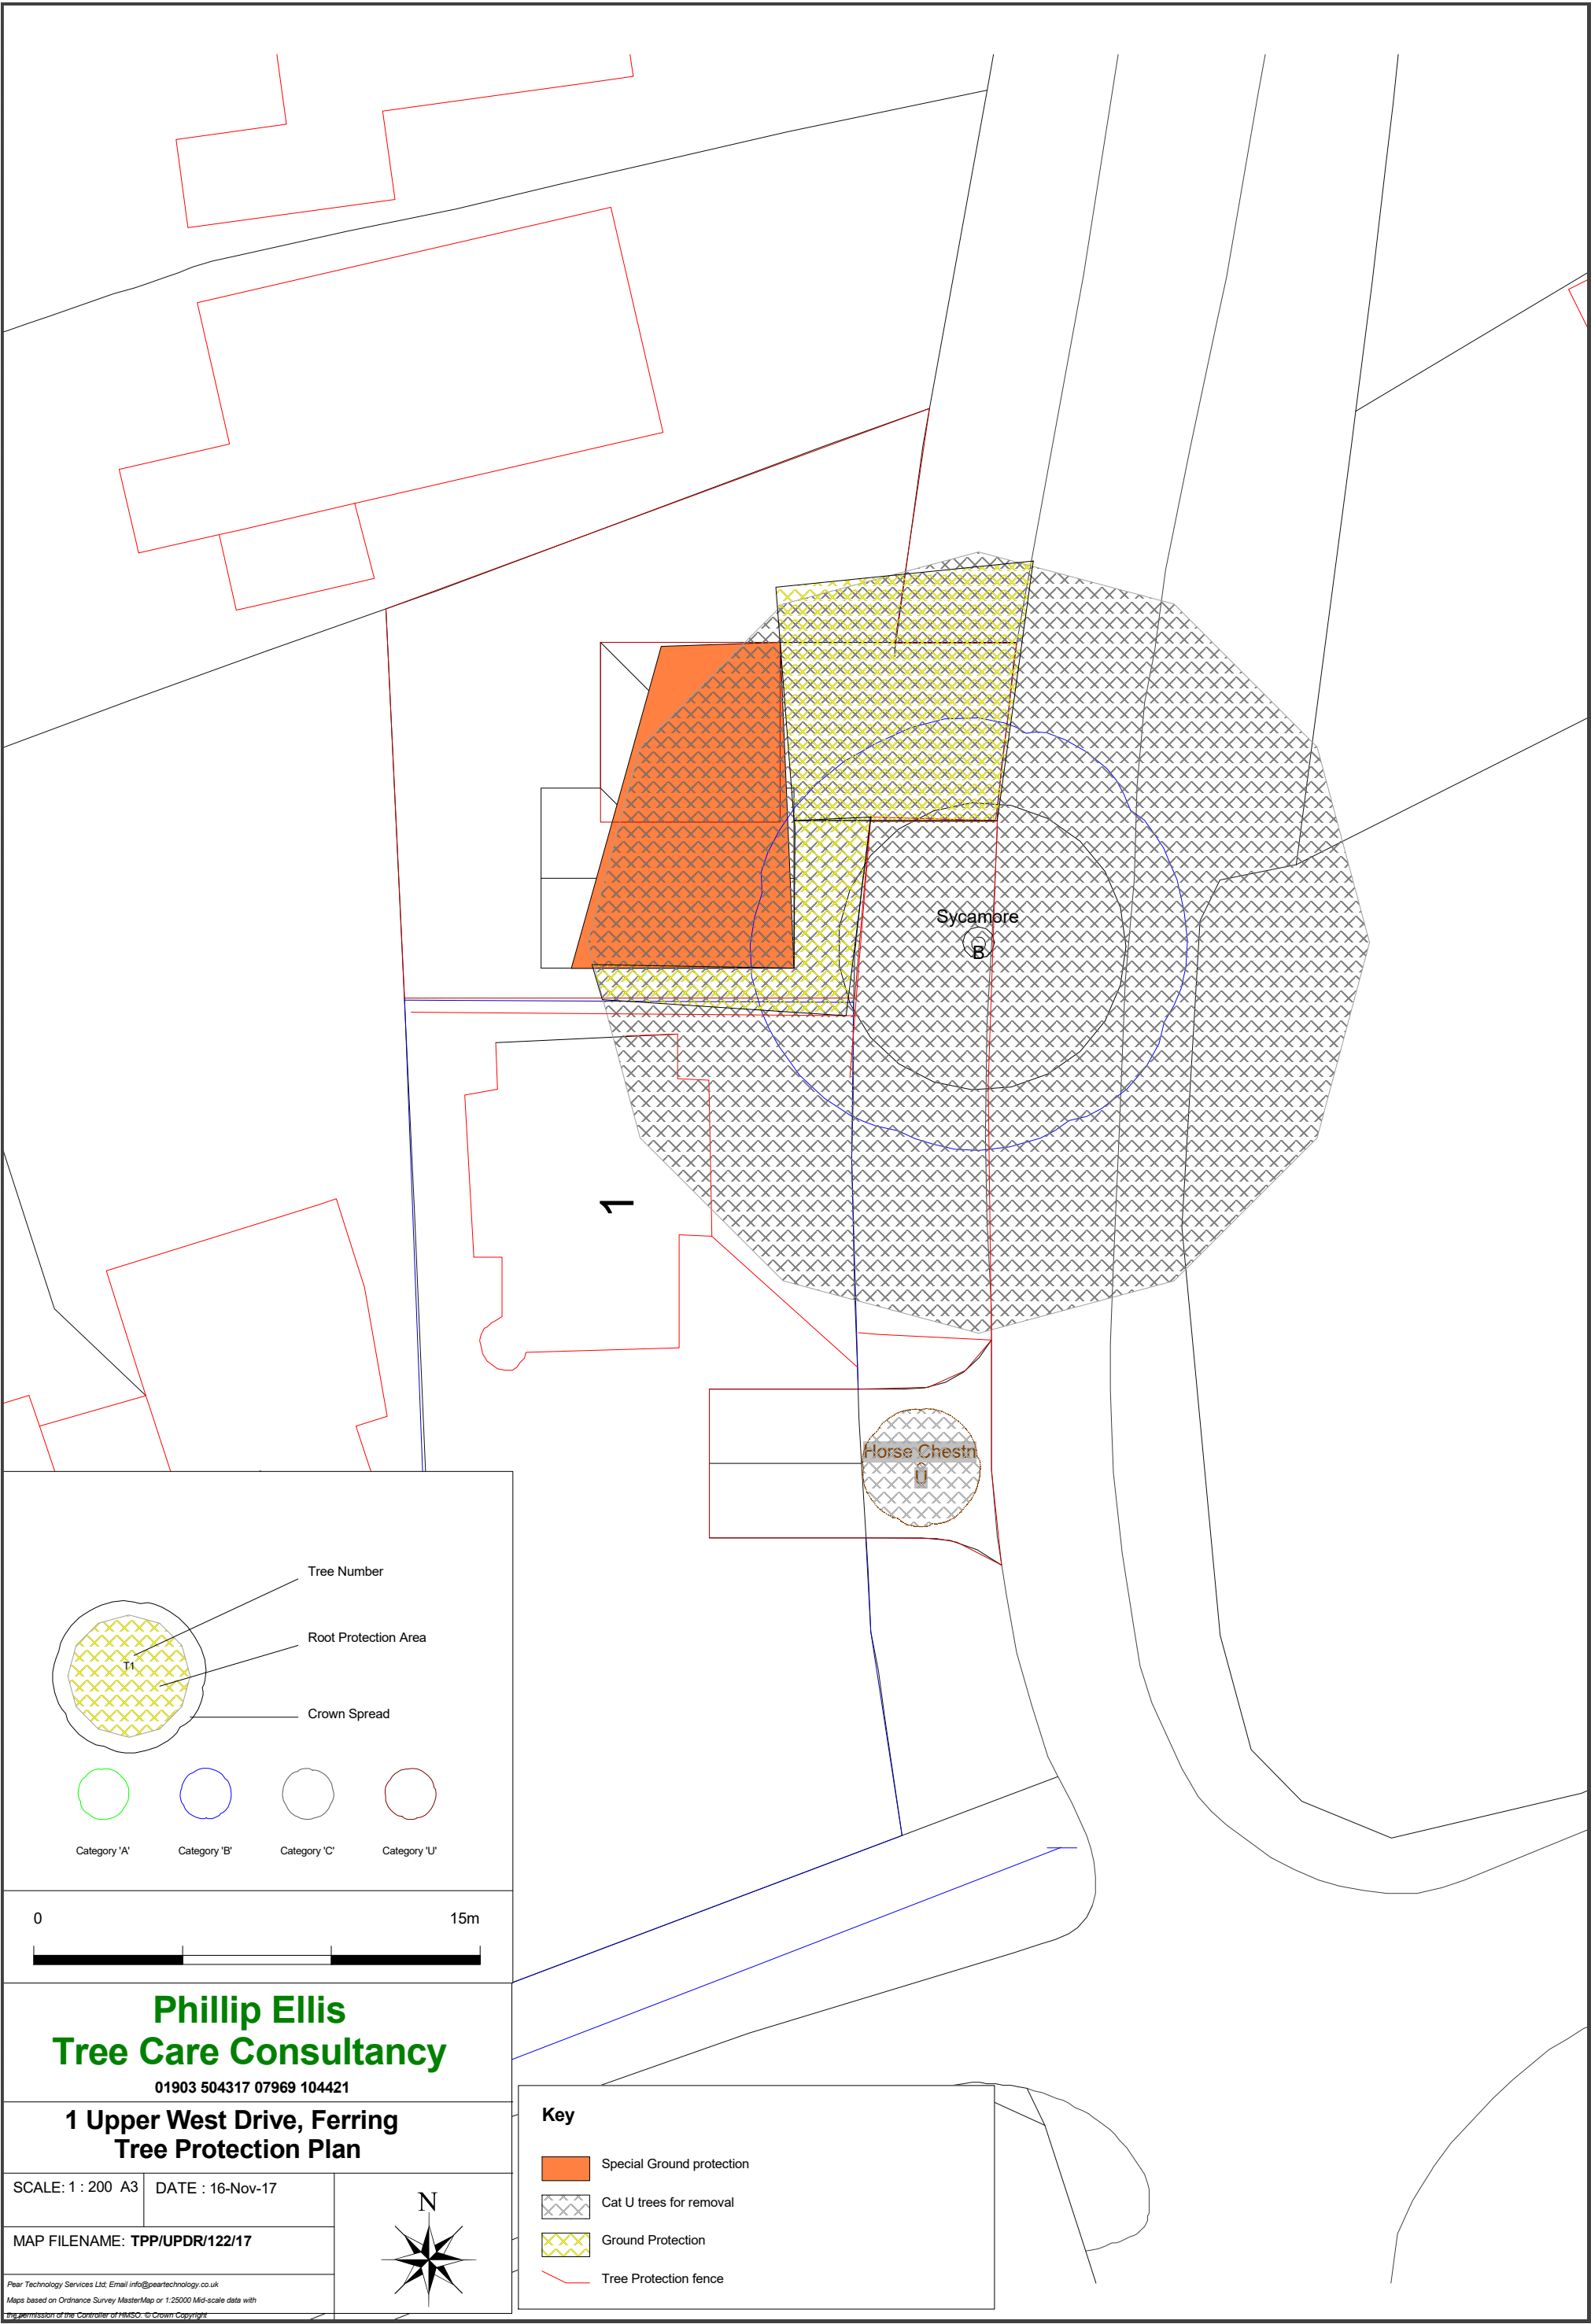

Tree Number

Root Protection Area

Crown Spread


T1

Category 'A'

Category 'B'

Category 'C'

Category 'U'

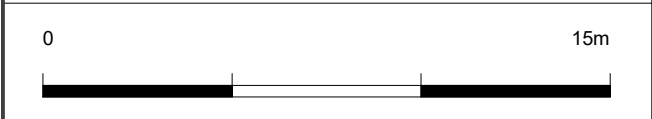


Phillip Ellis
Tree Care Consultancy
01903 504317 07969 104421

1 Upper West Drive, Ferring
Tree Protection Plan

SCALE: 1 : 200 A3 DATE : 16-Nov-17

MAP FILENAME: TPP/UPDR/122/17

Pear Technology Services Ltd, Email info@peartechnology.co.uk
Maps based on Ordnance Survey MasterMap or 1:25000 Mid-scale data with
the permission of the Controller of HMSO. © Crown Copyright

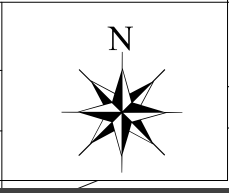

Key

Special Ground protection

Cat U trees for removal

Ground Protection

Tree Protection fence