


Notes:
Red line depicts boundary of application site



Existing View A

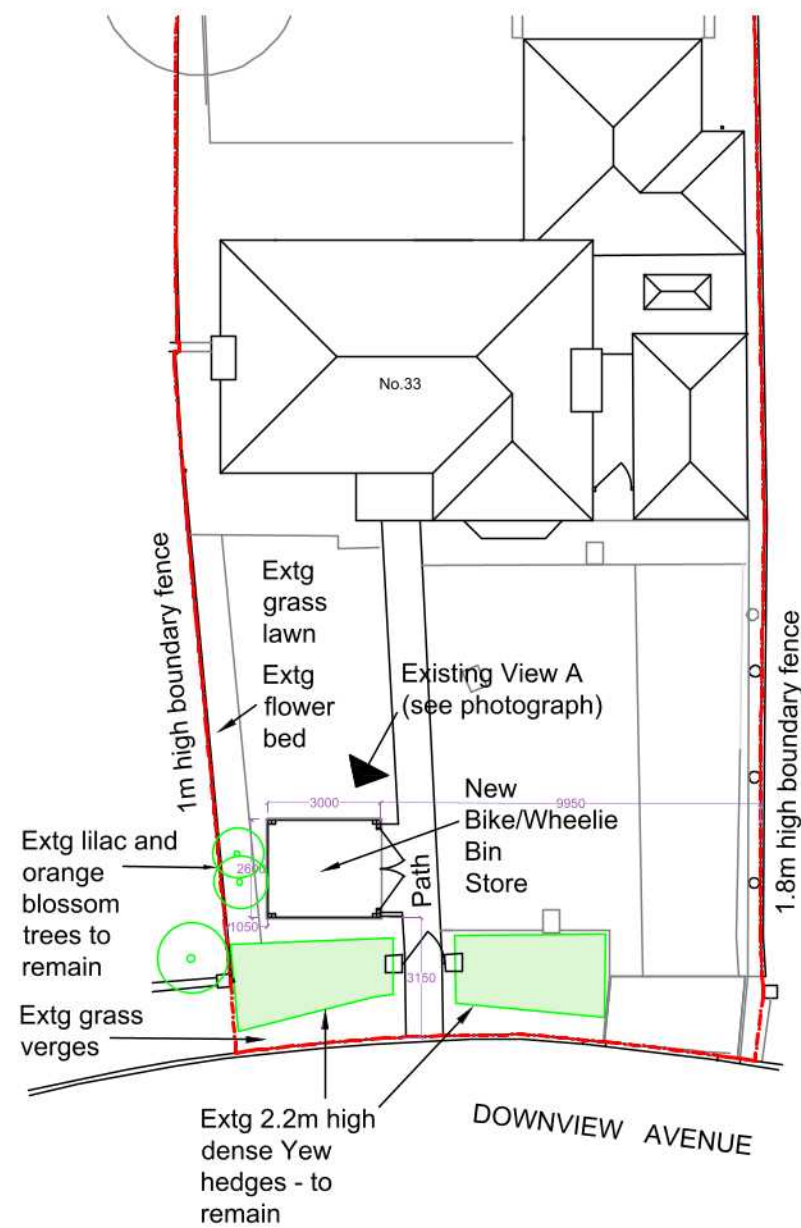

Site Plan 1:200



Job Title	33 Downview Avenue, Ferring		
Client	Mr & Mrs J Pearson		
Drawing Name	Site Plan - Proposed		
Drawn by	ALP	Date	Sept 21
Drawing Scale	1:200 at A3		
Drawing No	Status	Revision	
2021/ 02			