



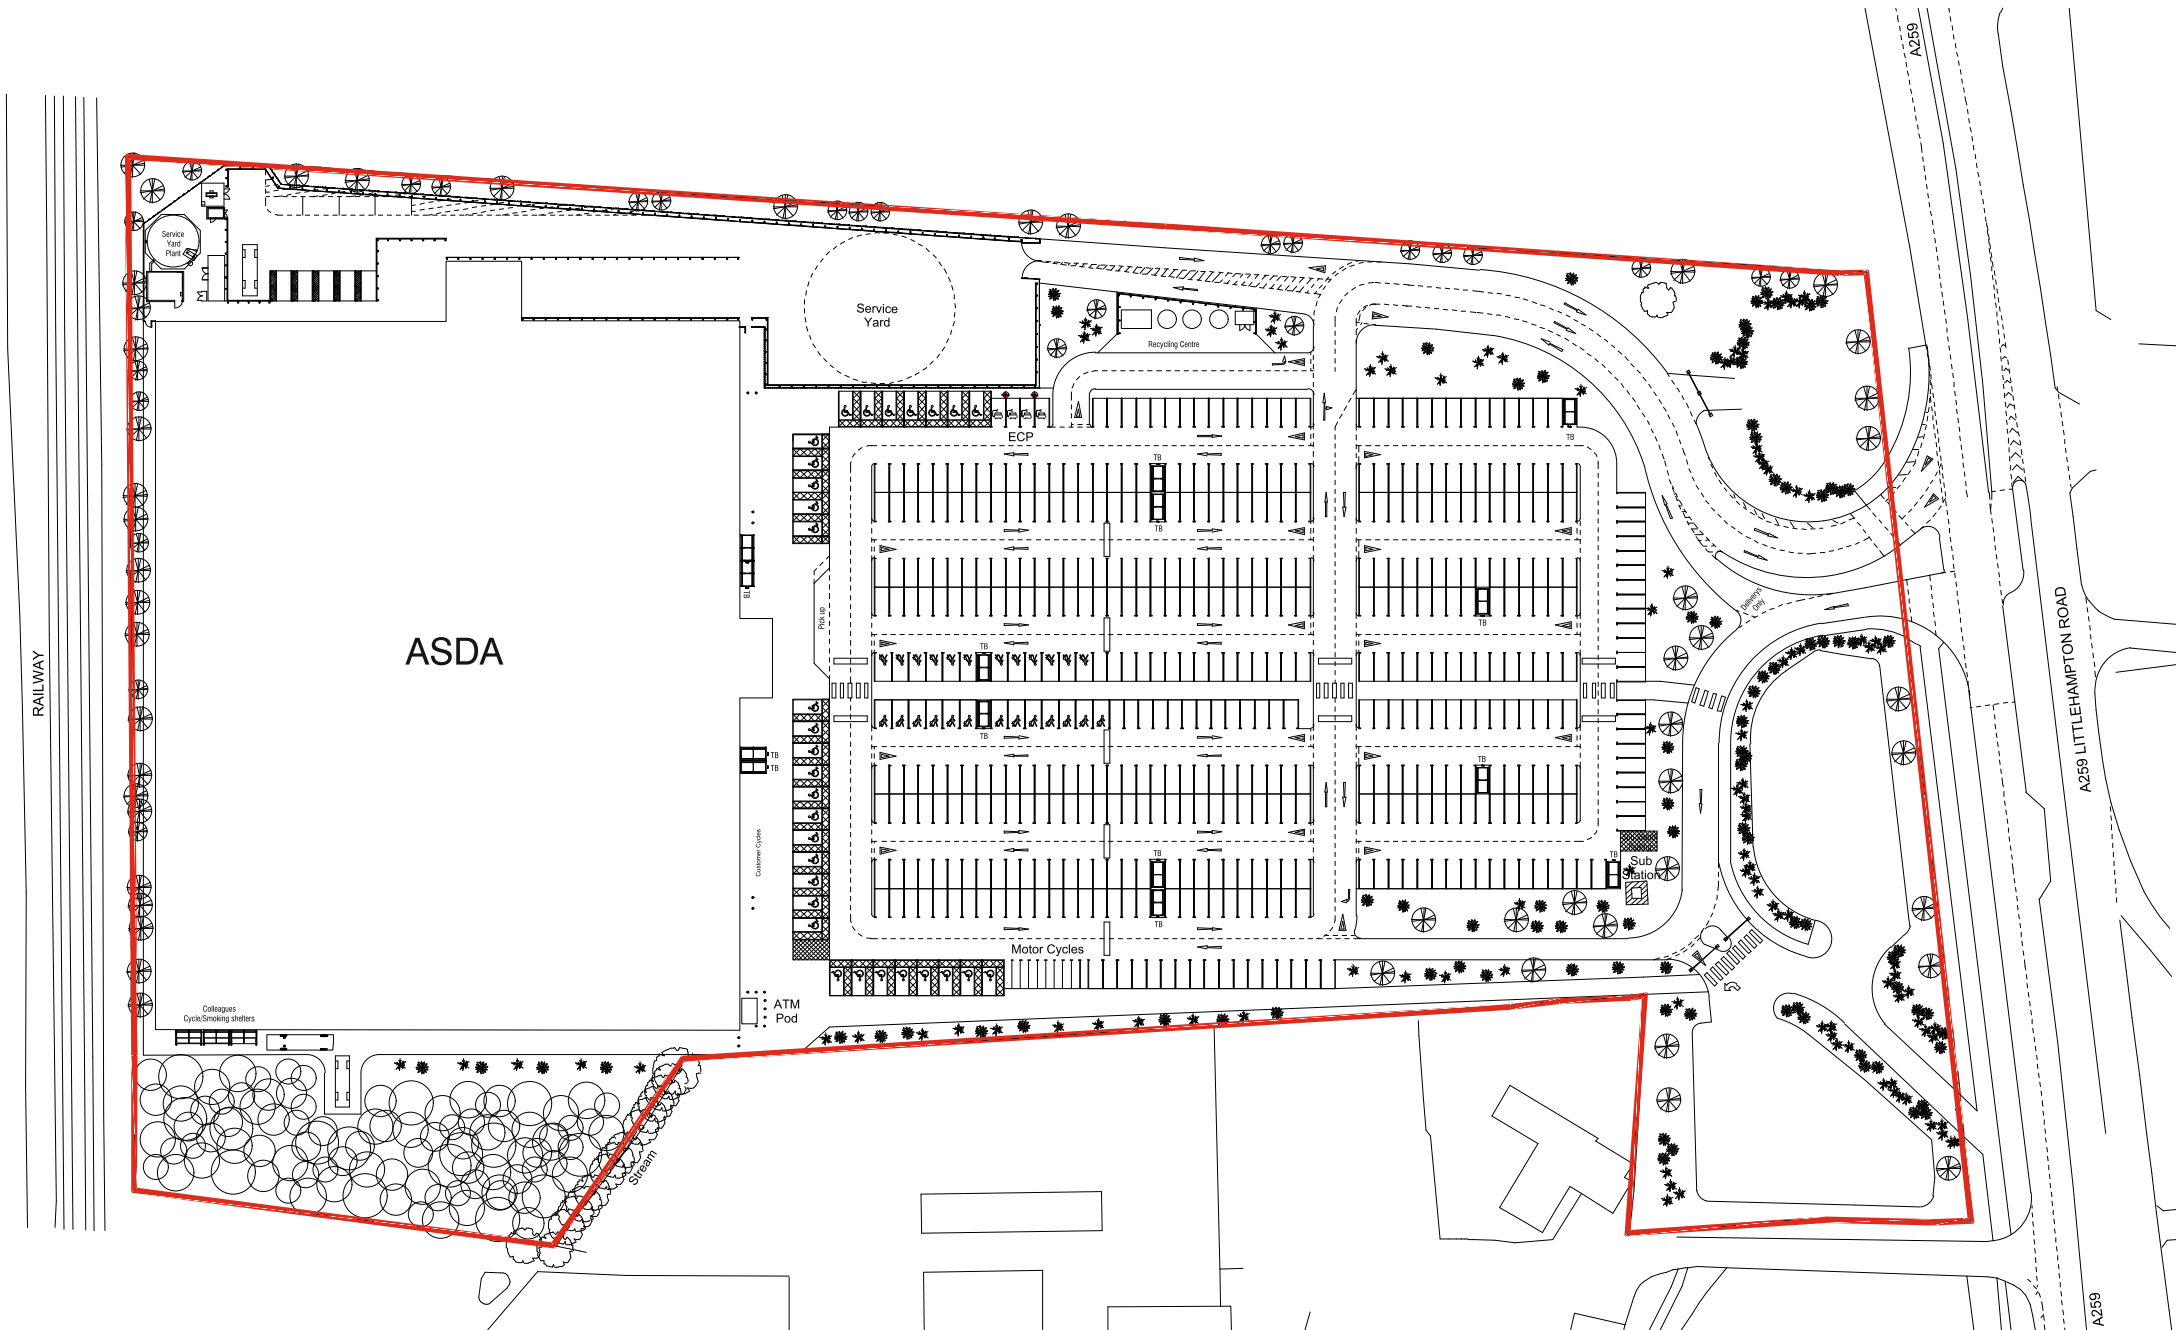

LOCATION PLAN

Scale 1:1250

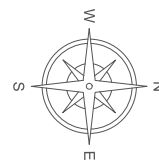

BENSON
SIGNS

ANY COLOURS SHOWN ARE INDICATIVE ONLY AND ARE NOT TRUE REPRESENTATIONS OF THE FINISHED PRODUCT.

THIS DRAWING IS THE PROPERTY OF BENSON SIGNS LIMITED. COPYRIGHT IS RESERVED BY THEM AND IS ISSUED ON THE CONDITION THAT IT IS NOT COPIED OR DISCLOSED BY OR TO ANY UNAUTHORISED PERSONS WITHOUT PRIOR CONSENT IN WRITING OF BENSON SIGNS LIMITED.

CLIENT	COSTA COFFEE (ASDA)			JOB	LITTLEHAMPTON RD, FERRING, WORTHING BN12 6PN		
DATE	08.04.2025	SCALE	A5 SHOWN @ A3	DRAWN	M.M.	REV.	DWG No. 29171PLAN

Tel: 0151 298 1567 • www.bensonsigns.com • 96-98 Great Howard Street, Liverpool, L3 7AX

PART OF
LPW
GROUP